

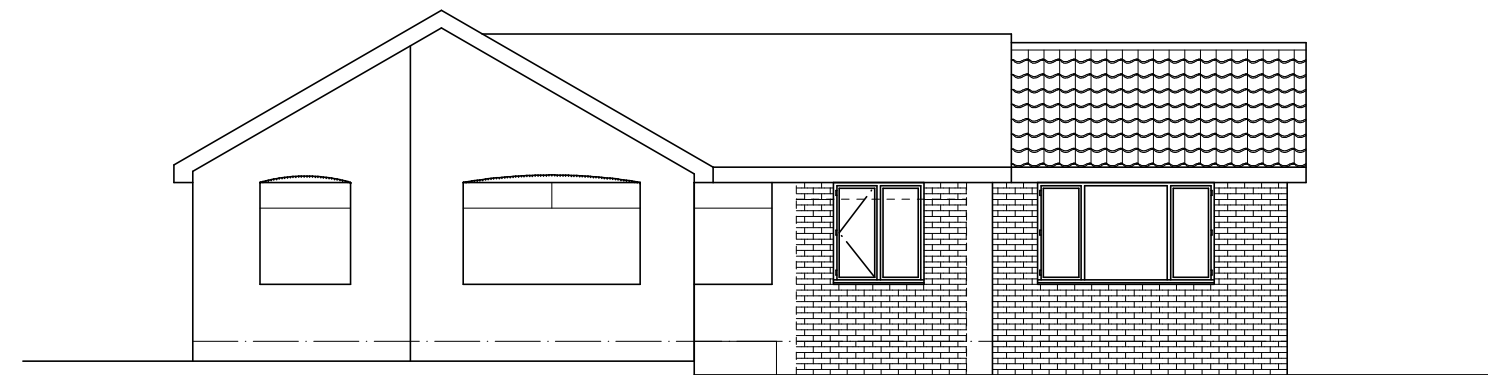


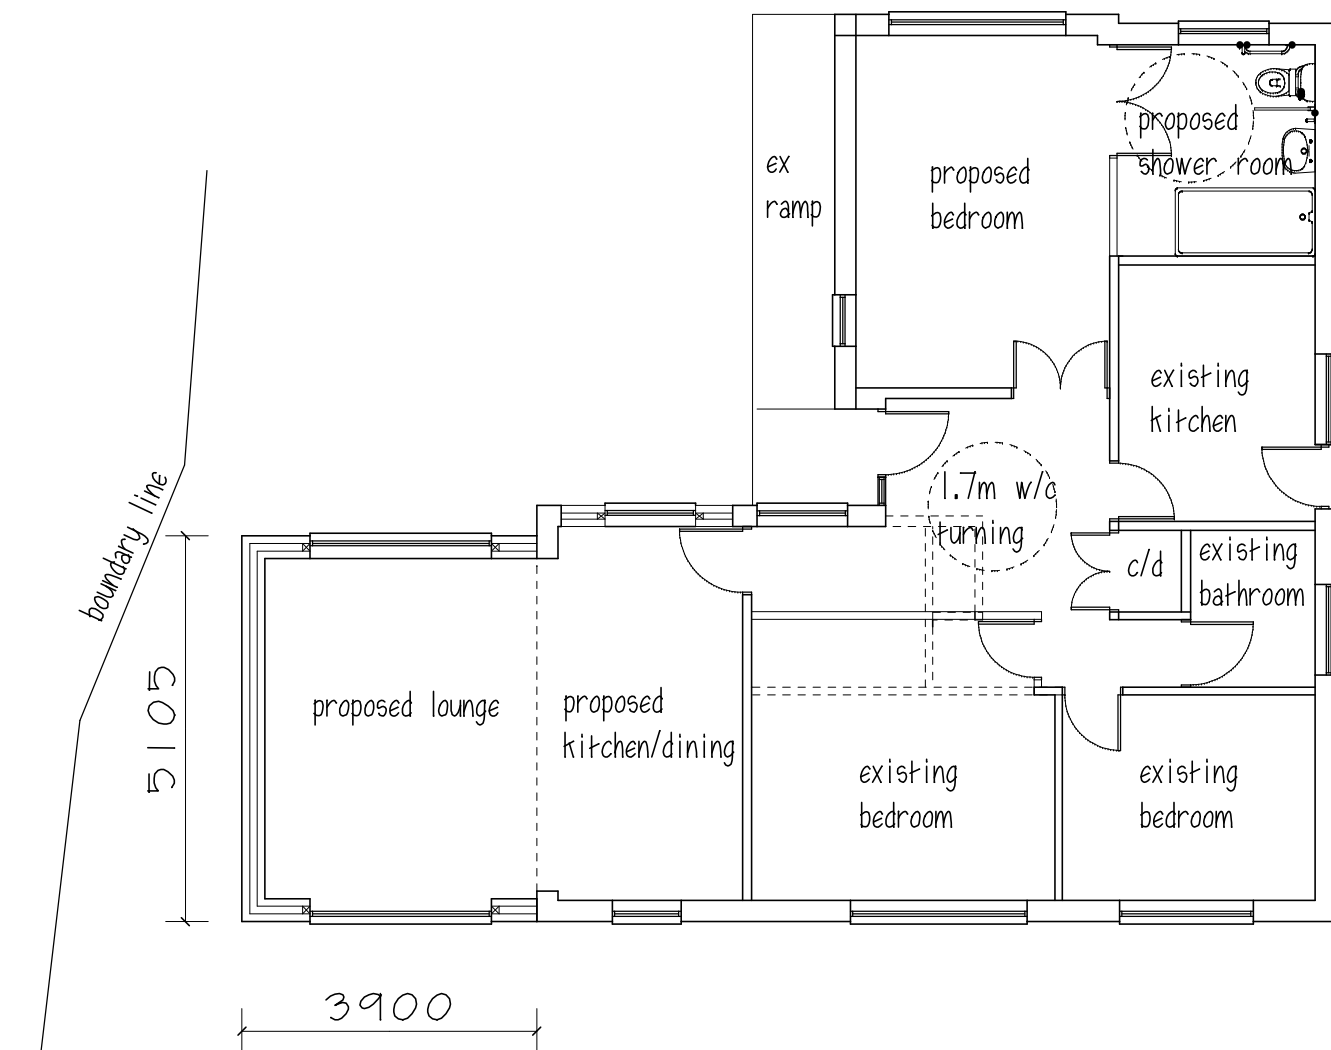


FRONT ELEVATION

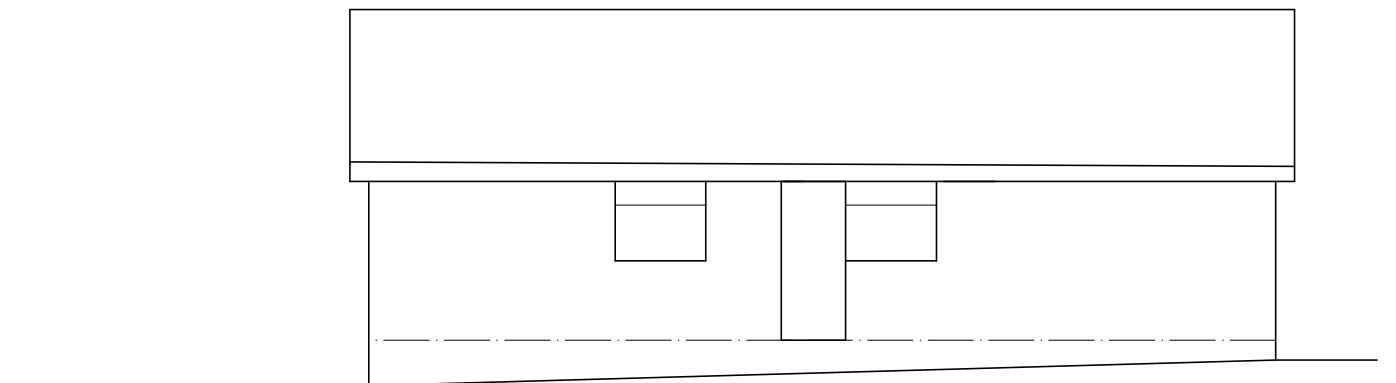


SIDE ELEVATION

ROOF - concrete tiles to match
WALLS - brick to match
WINDOWS - white UPVC

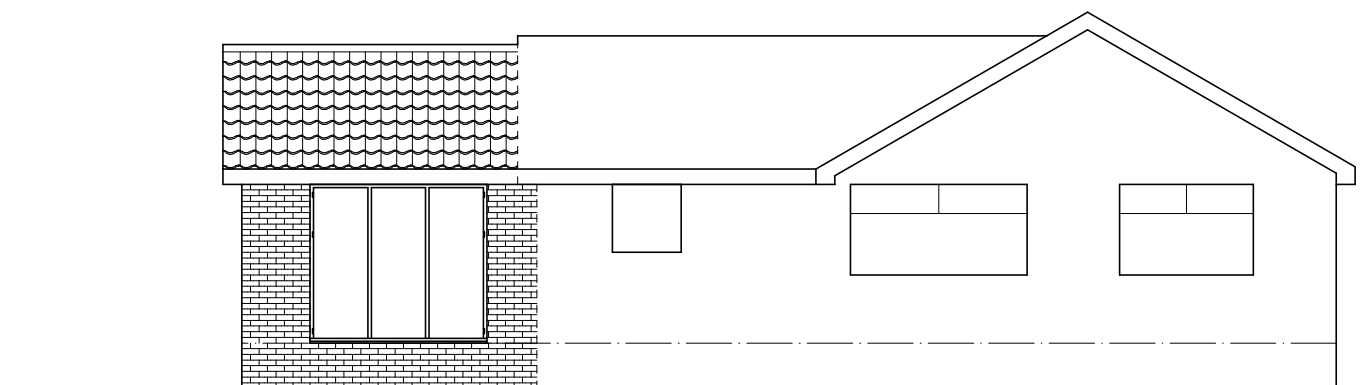

SIDE ELEVATION

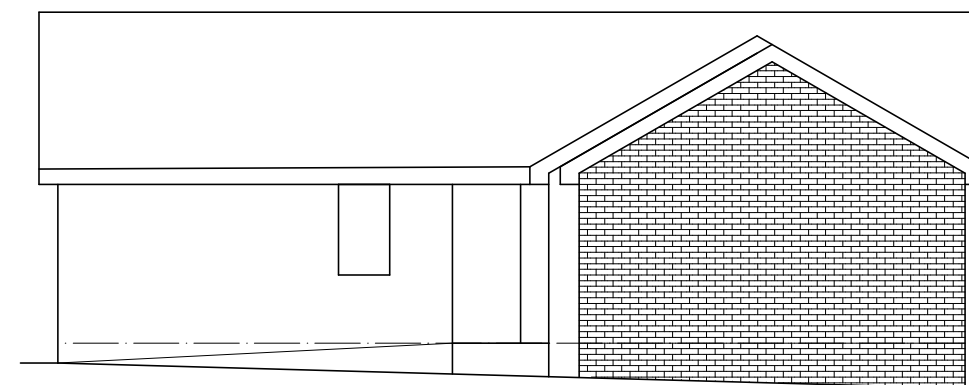

SIDE ELEVATION

Ms C BATTY

PROPOSED EXTENSION
55 BRADWELL AVE.
DODWORTH
BARNSELY S75 3QU

PROPOSED PLAN & ELEVATIONS

1:100 @ A3 JUNE 22

Peter Thompson

"Linwood"


Barnsley Road

Dodworth

Barnsley S75 3JR t&f. 01226 201391

m. 07973251730

e-mail peter-thompson@hotmail.co.uk

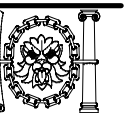

M.C.I.A.T.