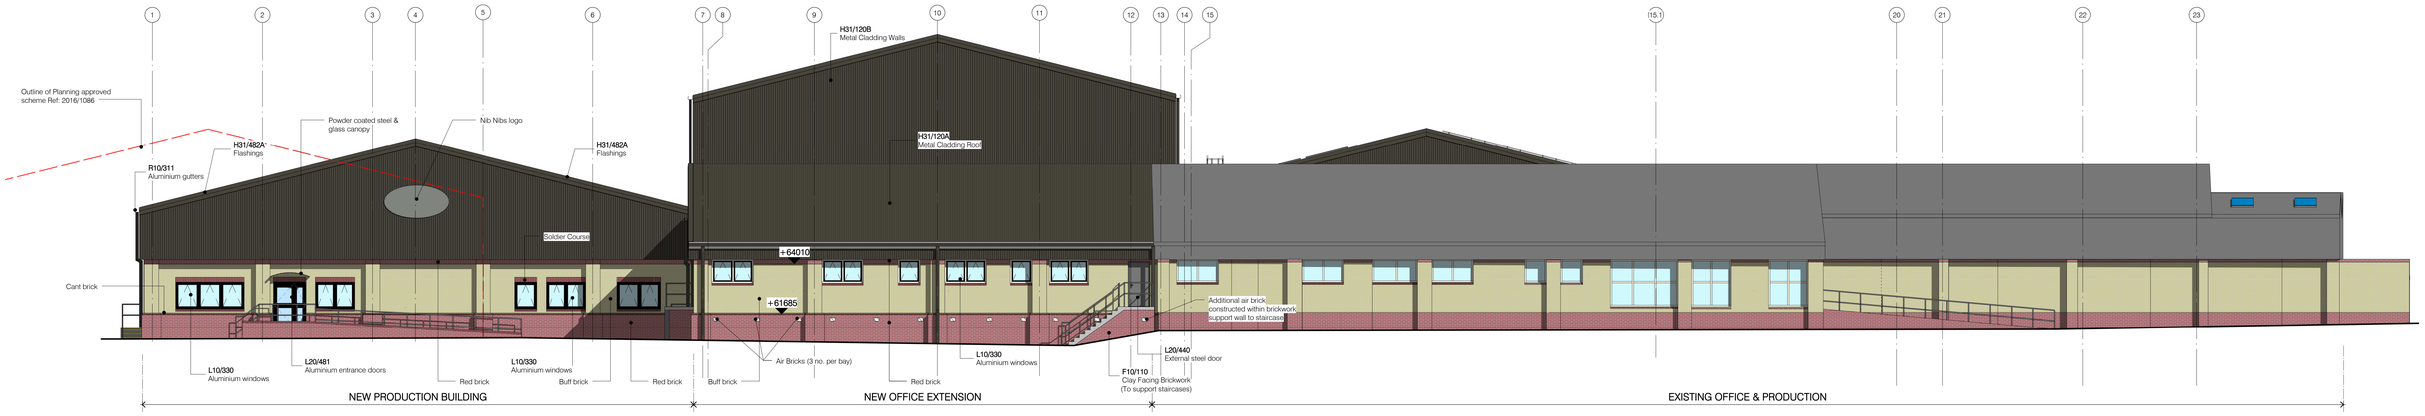

E1: Elevation 1 - West Elevation

1 : 100

E2: Elevation 2 - North Elevation Part 1

1 : 100

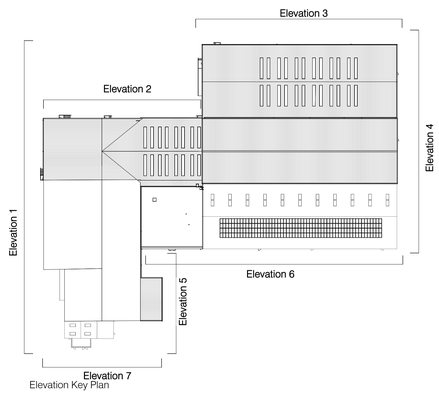

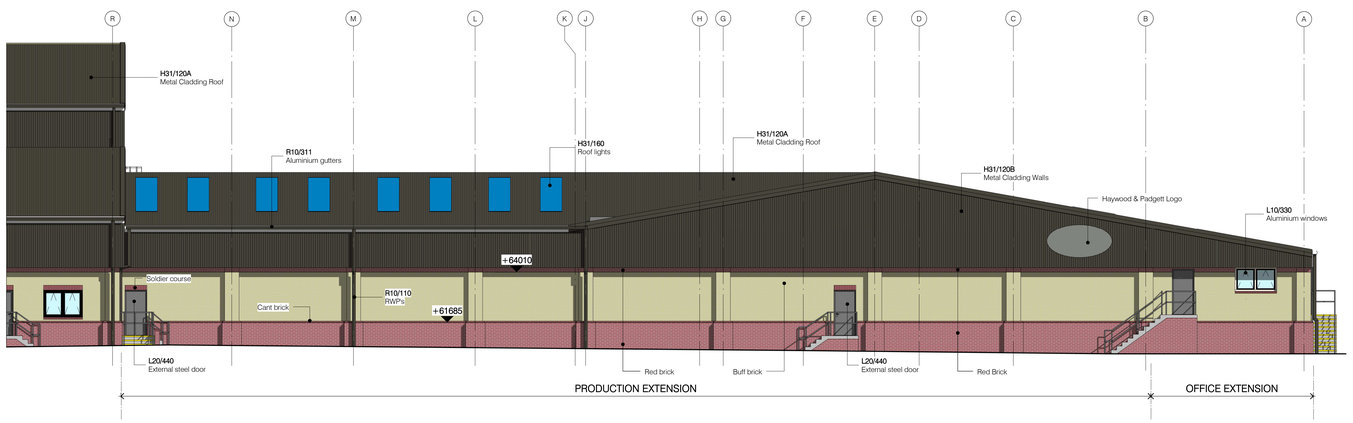

E3: Elevation 3 - North Elevation Part 2

1 : 100

Rev	Date	Description	By	Chk
A	20.03.18	Air bricks added, general updates to suit layout	SMO	GL
-	07.09.17	TENDER ISSUE	SMO	GL

CONSTRUCTION

darntonB3 ARCHITECTURE

LEEDS

The Coach House,Monk Fryston Hall,Monk Fryston,LS25 5DU

Tel: 01977 681301 www.darntonb3.com

CLIENT
HAYWOOD & PADGETT

PROJECT
Bakery - Barnsley

DRAWING
Elevations

SCALE @ A0
As indicated

CREATION DATE	DRAWN	CHECKED
June 2017	CJS	GL

DARNTONB3 DRAWING NO. 11658 - DB3 - B01 - ZZ - DR - A - 90-04 (PROJECT NO. - COMPANY - ZONE - LEVEL - TYPE - ROLE - NUMBER) REVISION A

© COPYRIGHT: ALL RIGHTS RESERVED.
THIS DRAWING IS TO BE READ IN CONJUNCTION WITH ALL OTHER RELEVANT DRAWINGS PREPARED BY CONSULTANTS AND SUB-CONTRACTORS.
DO NOT SCALE FROM THIS DRAWING. WORK ONLY TO THE PRINTED DIMENSIONS.
THIS DRAWING MUST NOT BE USED FOR CONSTRUCTION UNLESS ISSUED FOR CONSTRUCTION.
REPORT ANY DISCREPANCIES TO THE ARCHITECT OR REPRESENTATIVES THEREOF.
DARNTONB3 NEEDS LTD WORK TO A MANAGEMENT SYSTEM WHICH IS APPROVED TO ISO 9001 BY LRQA - CERTIFICATE NUMBER LRQA 5041 NG7

PLOT DATE: 20/03/2018 10:24:38

LONDON
LEEDS
CARDIFF
GLASGOW
ABERYSTWYTH
NEWTOWN
MANCHESTER
LOUGHBOROUGH