


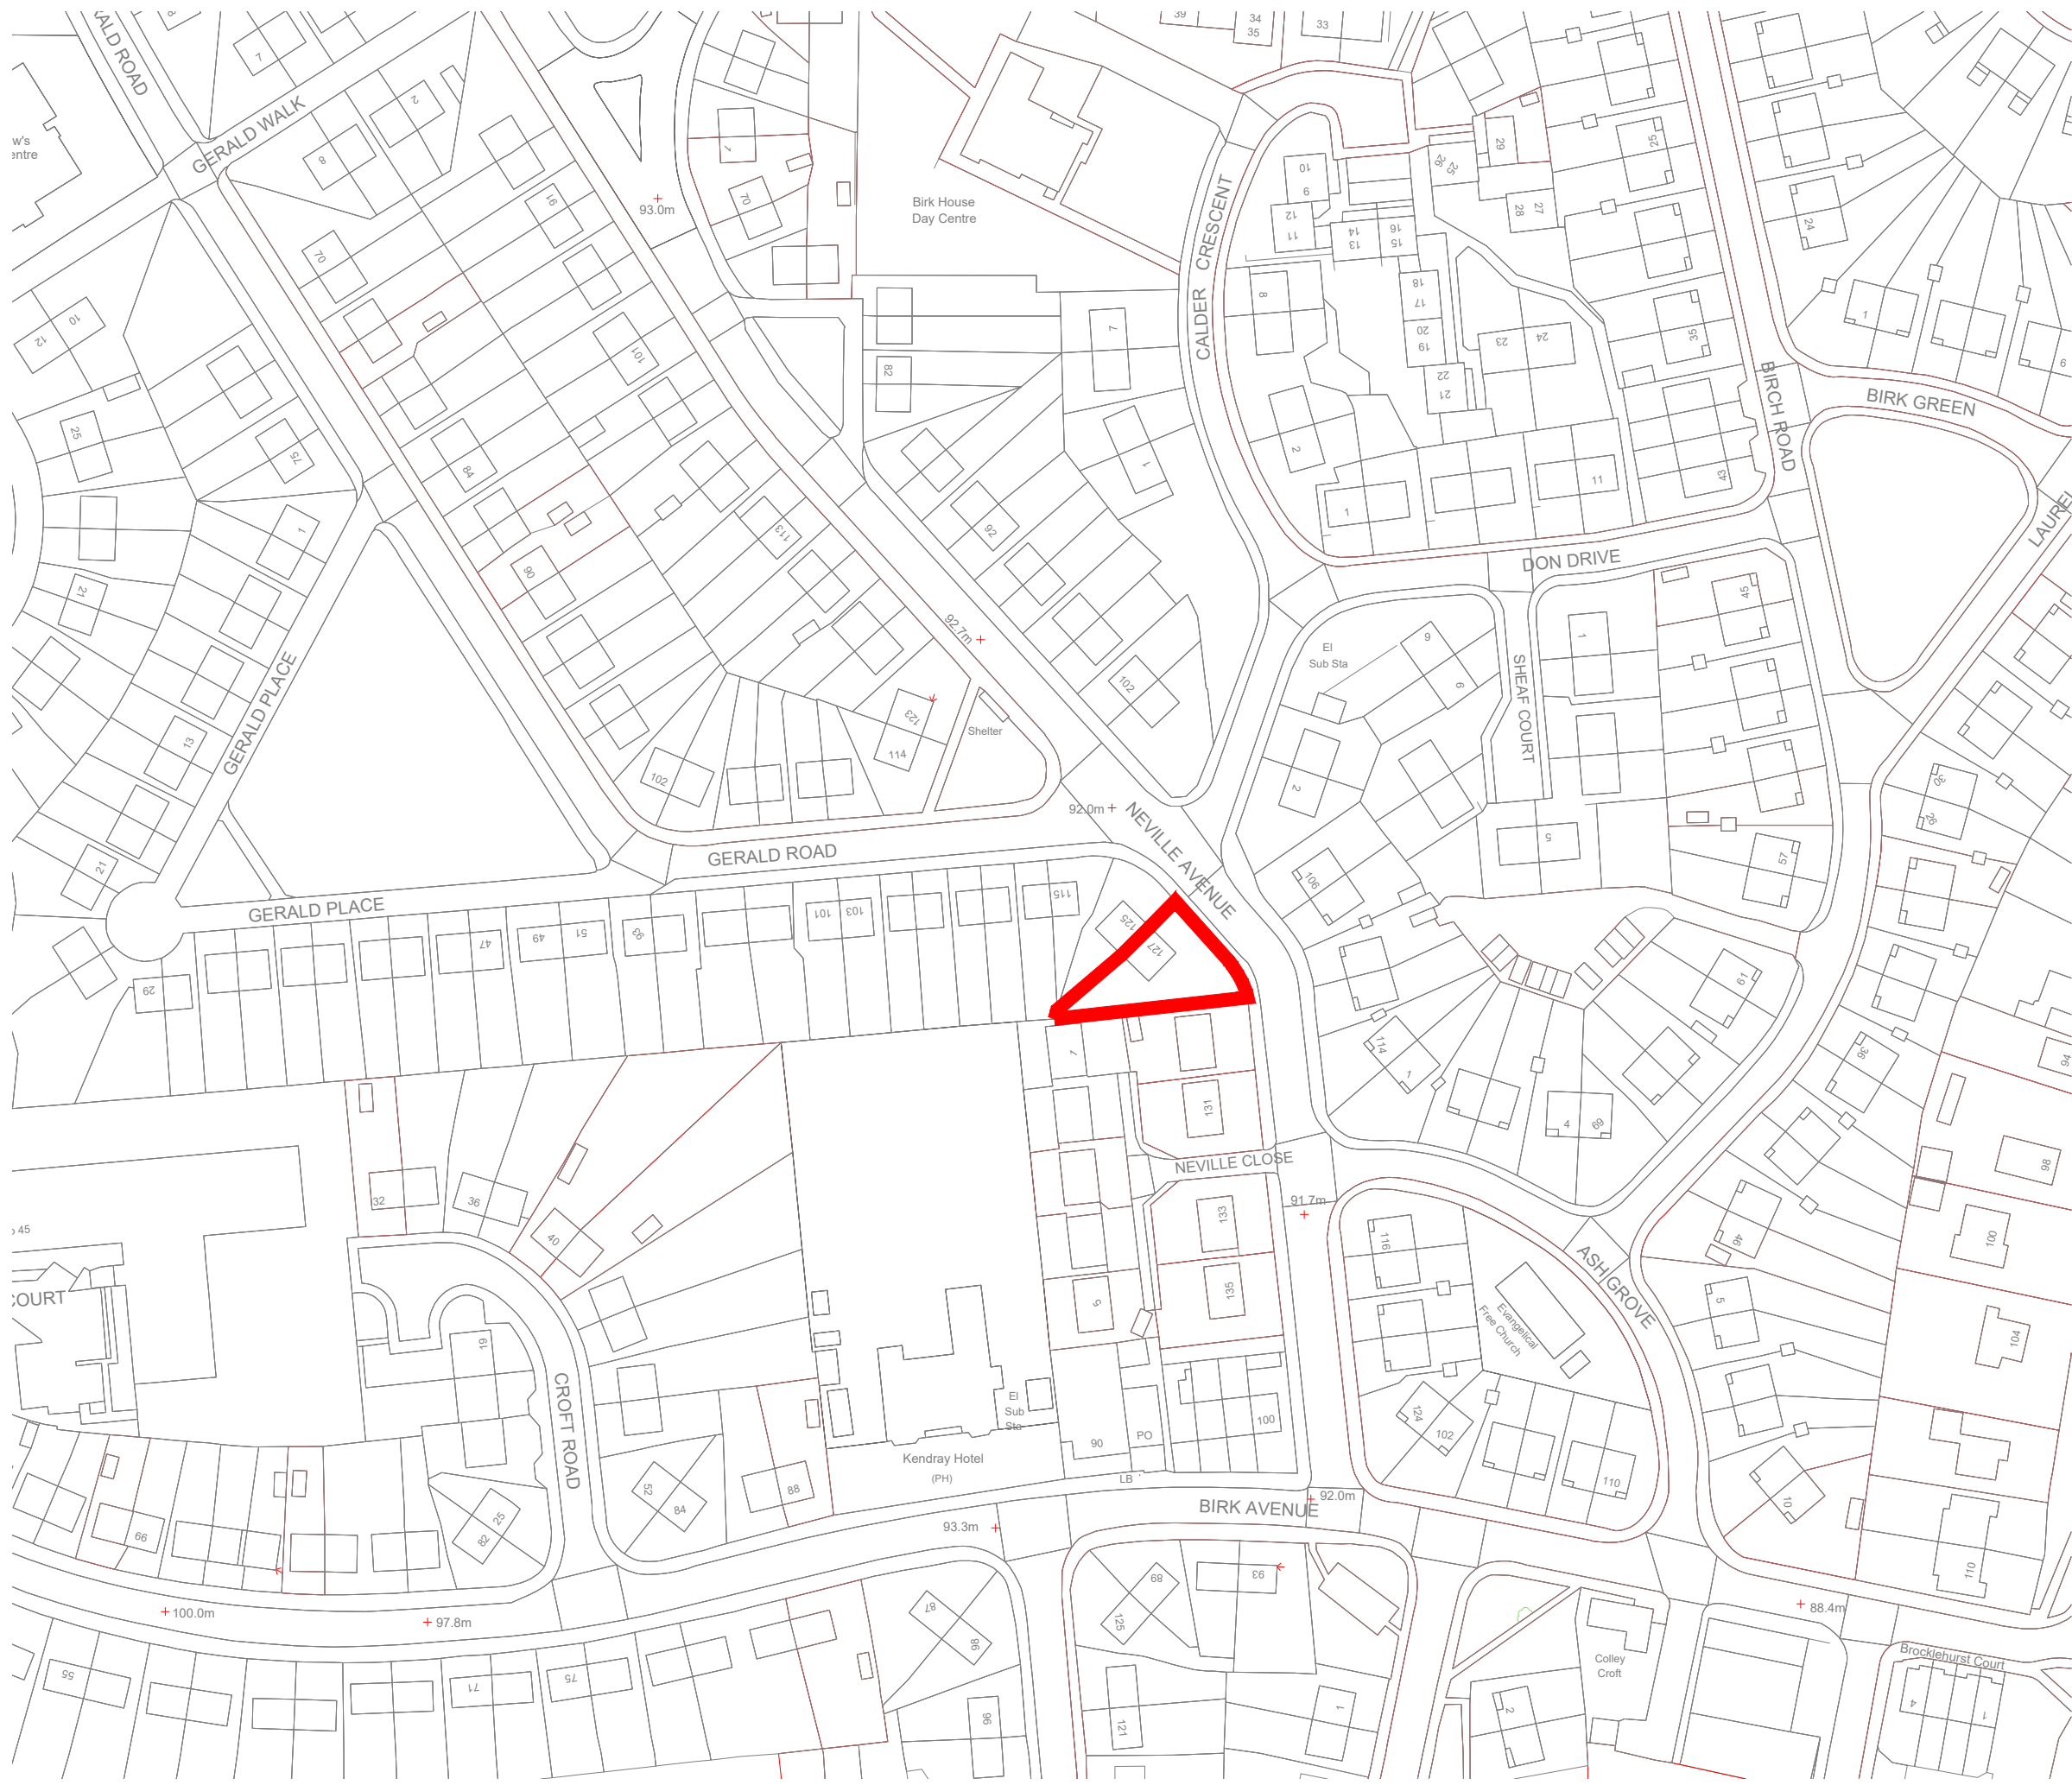

DO NOT SCALE FROM THIS DRAWING. ALL DIMENSIONS TO BE CHECKED ON SITE BY CONTRACTOR. REPORT ANY DISCREPANCIES TO DRAWING AUTHOR AND PROPERTY SERVICES TEAM. DRAWING OR CONTENTS SHOULD NOT BE DUPLICATED WITHOUT PRIOR CONSENT.

DRAWING TO BE READ IN CONJUNCTION WITH ALL OTHER PROJECT DOCUMENTS INCLUDING BUT NOT LIMITED TO DRAWINGS, SPECIFICATIONS, SCHEDULES

0mm10203060mm

1:1

NOTES			
P1	First Issue	06/09/22	MJY
Rev	Notes	Date	Issued By



SERVICE		
Berneslai Homes		
PROJECT		
127 Neville Avenue, Kendray Adaptation Extension		
TITLE		
Location Plan		
PROJECT REF	DRAWING REFERENCE	REV
127NevilleAve	010	P1
SCALE	DISCIPLINE	SHEET SIZE
1:1250	ARCHITECTURE	A3
PURPOSE OF ISSUE		Drawn XX
PRELIMINARY		Checked XX