



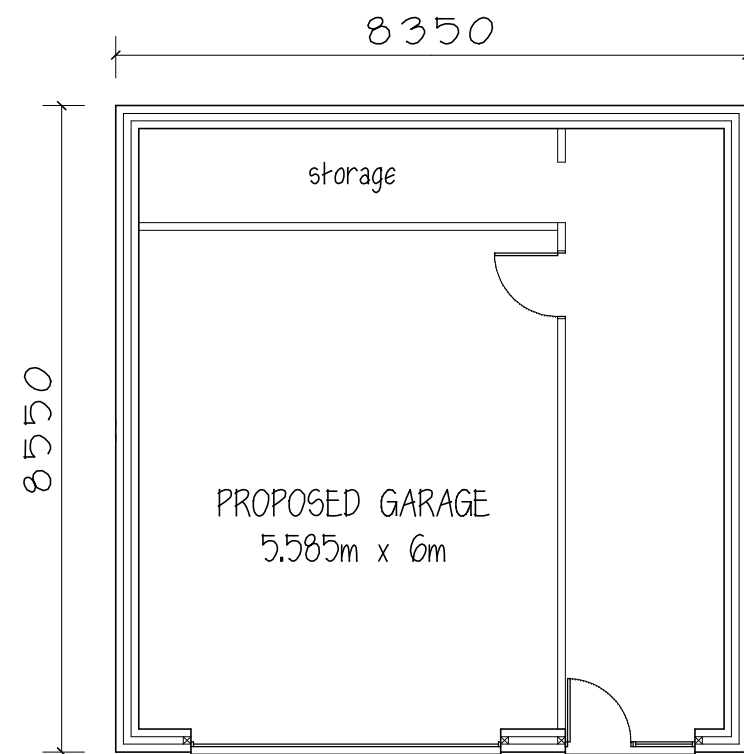


PLAN

ROOF - concrete tiles to match ex/ fibreglass
WALLS - natural coursed stone


garage to be dug into garden
approx 1.2m, level with access road

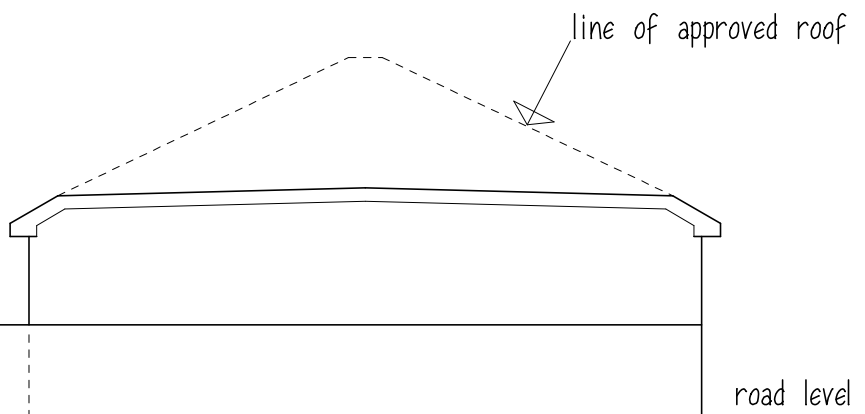

SIDE ELEVATION

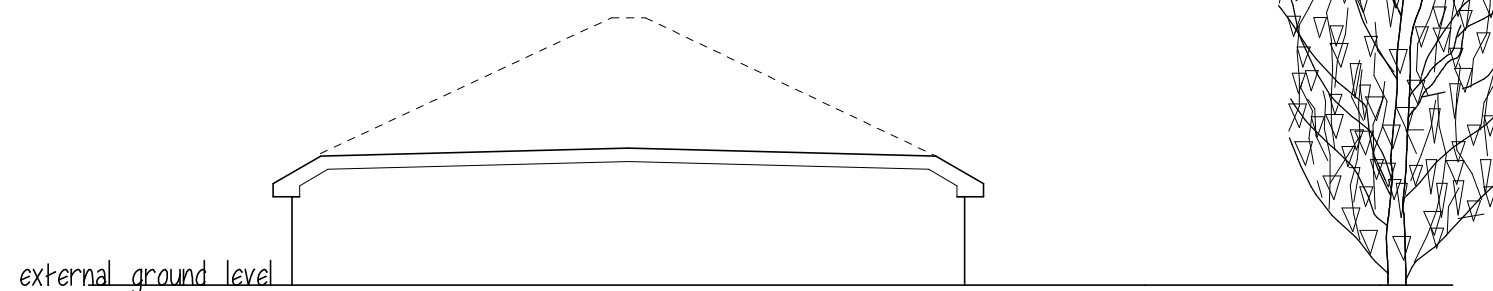

SIDE ELEVATION

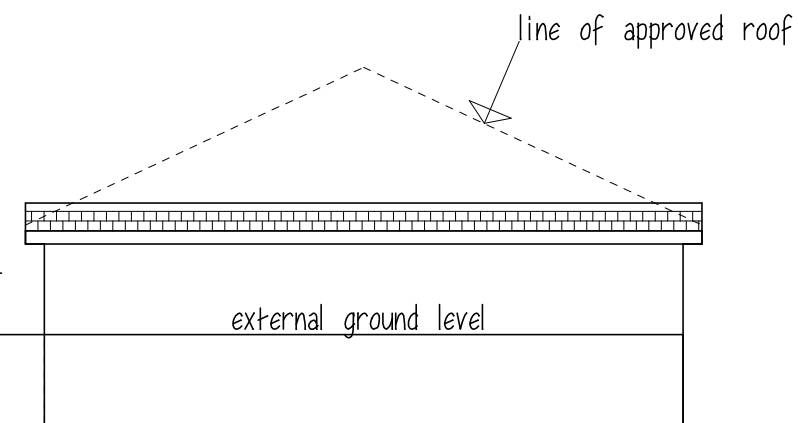

REAR ELEVATION


Mr G WALKER

PROPOSED GARAGE/STORAGE
ROOF ALTERATION
343 DARTON LANE
MAPPLEWELL


PLAN & ELEVATIONS

1:100@A3 JUNE 20 Rev N

Peter Thompson M.C.I.A.T.
Linwood
Barnsley Road
Dodworth
Barnsley S753JR
tel & fax
01226
201391

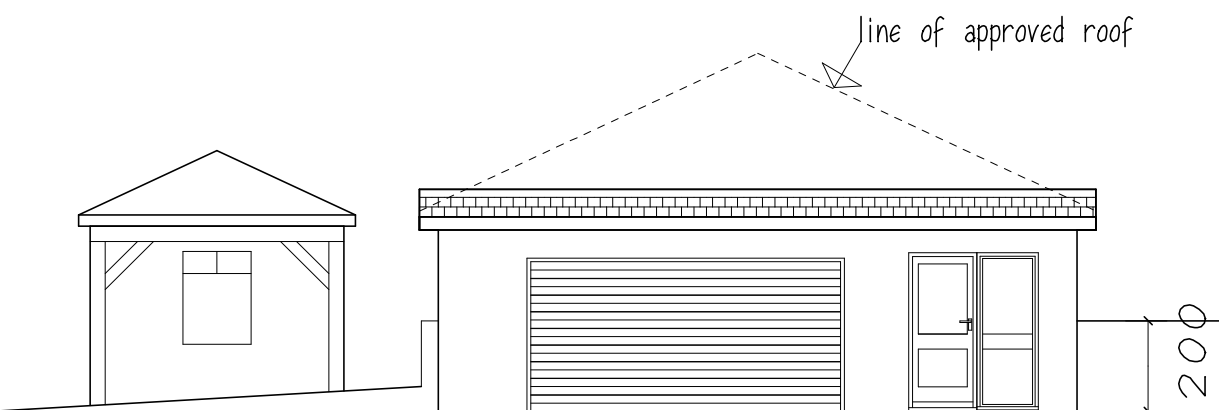

FRONT ELEVATION

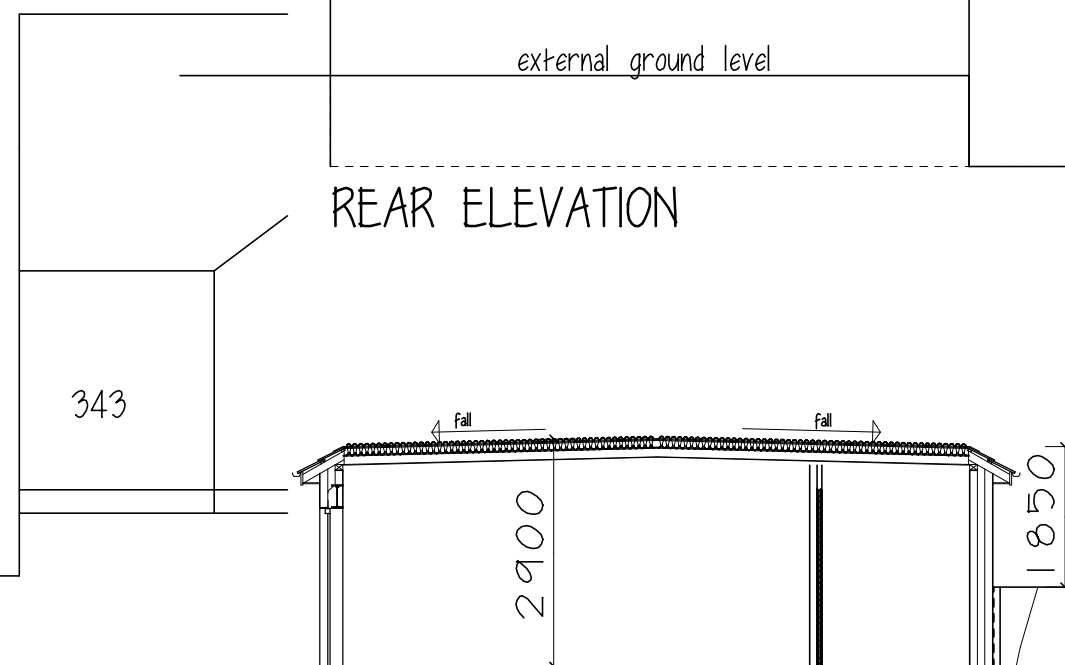

SECTION