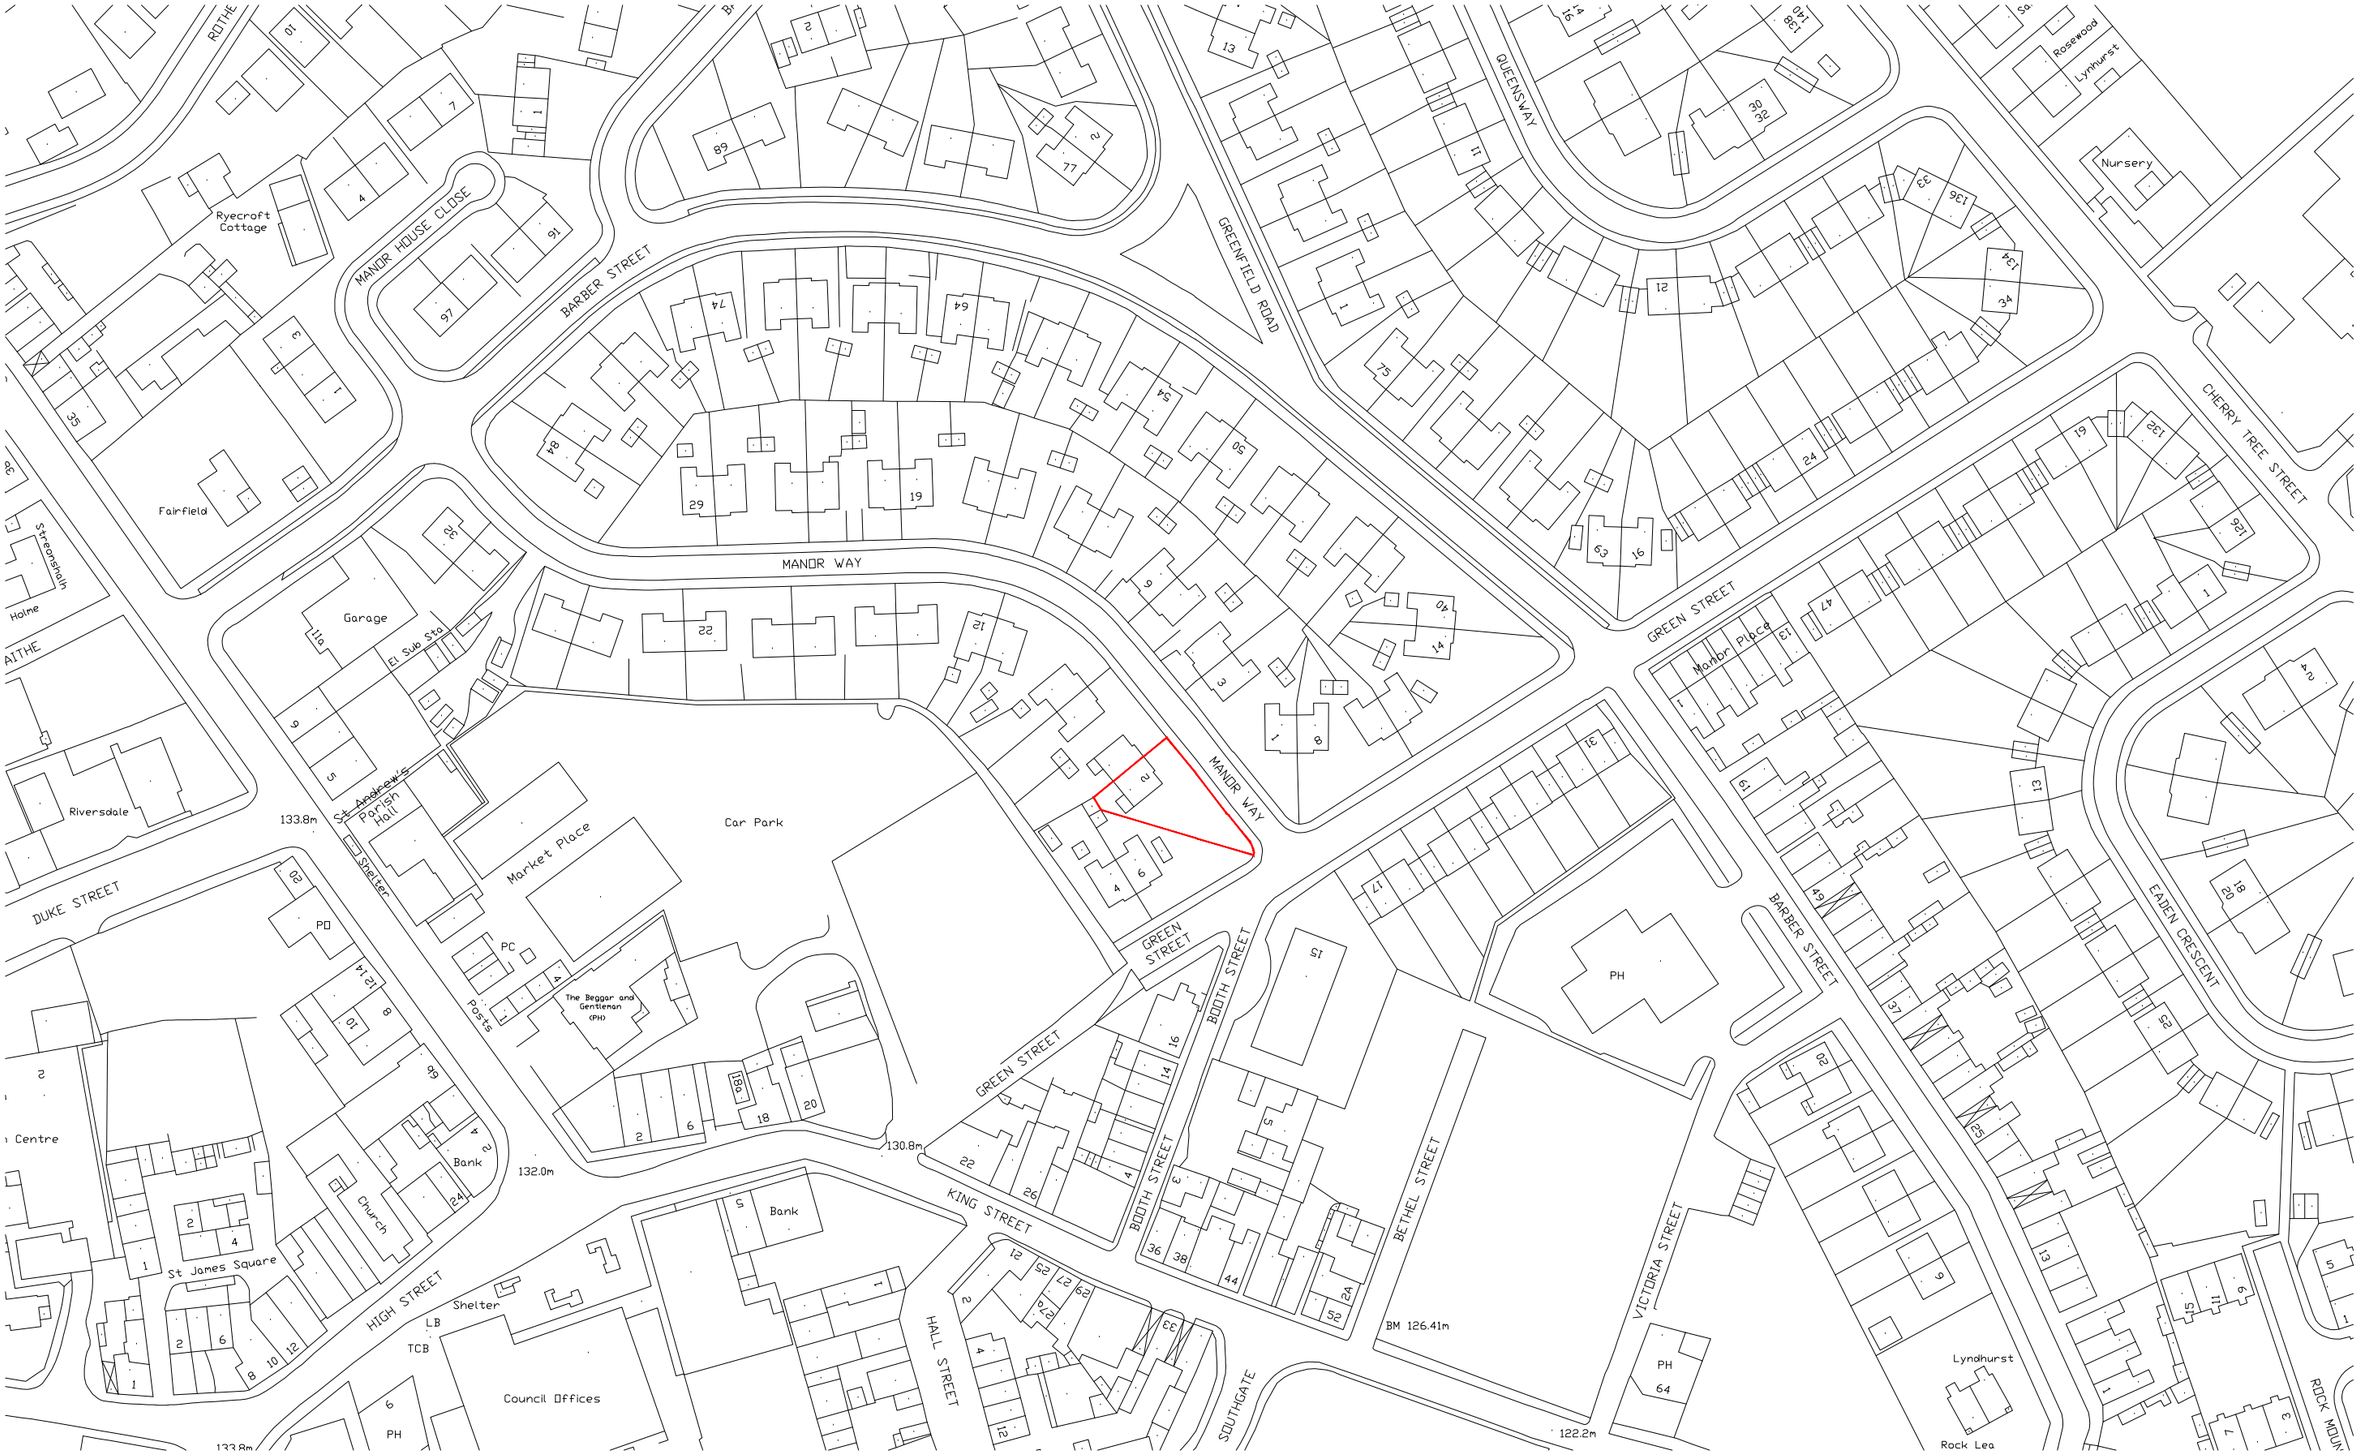


2 MANOR WAY, HOYLAND
LOCATION PLAN
scale 1:1250 @ A3

Dwg No: 004