

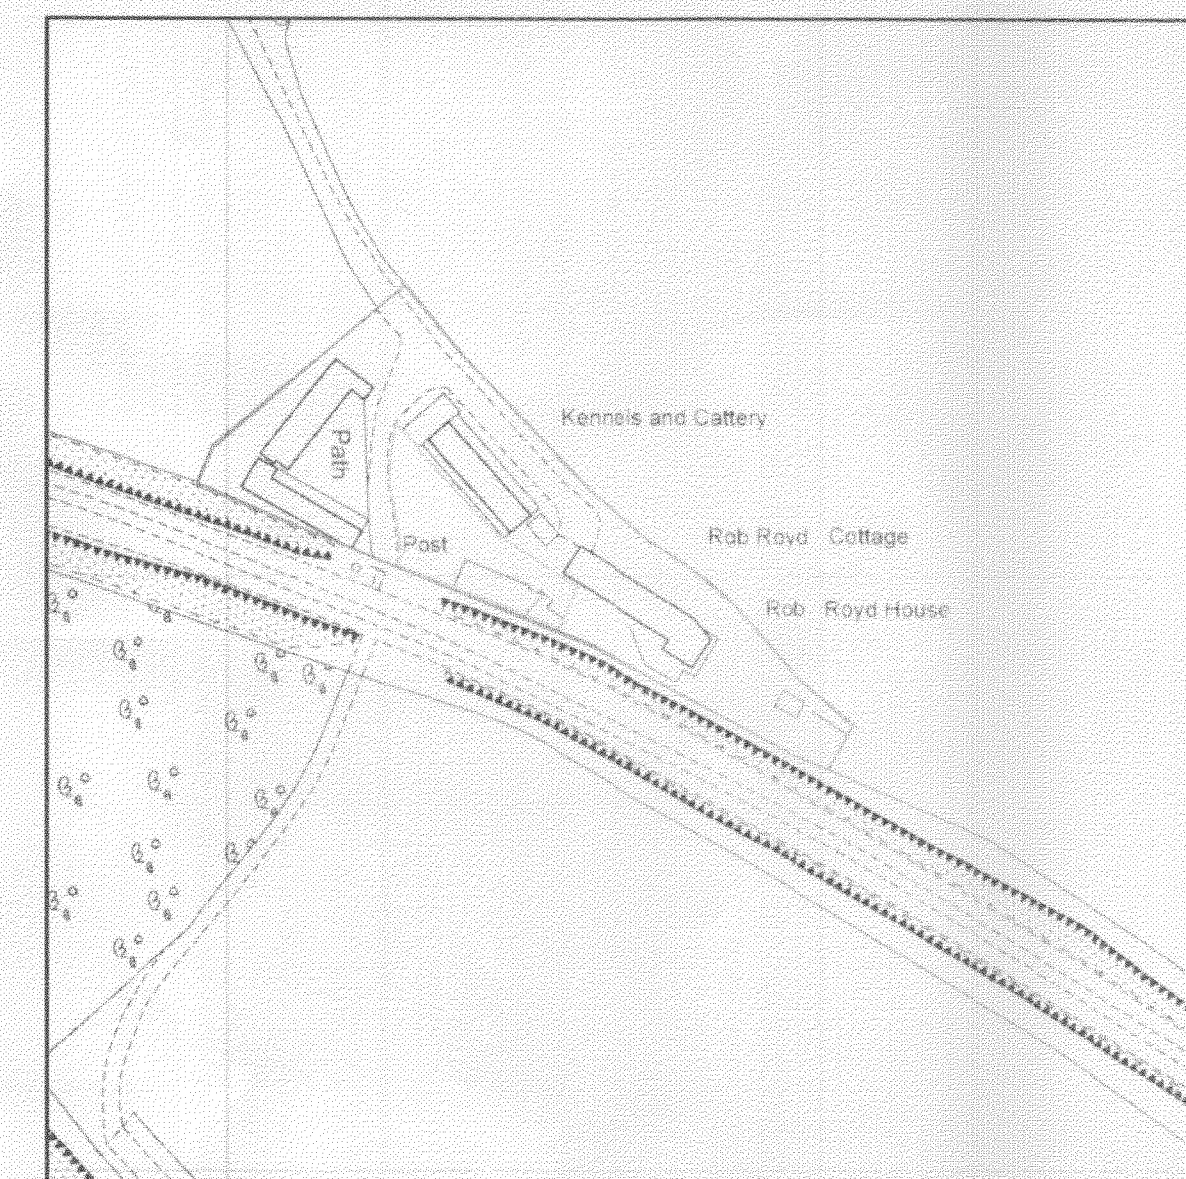
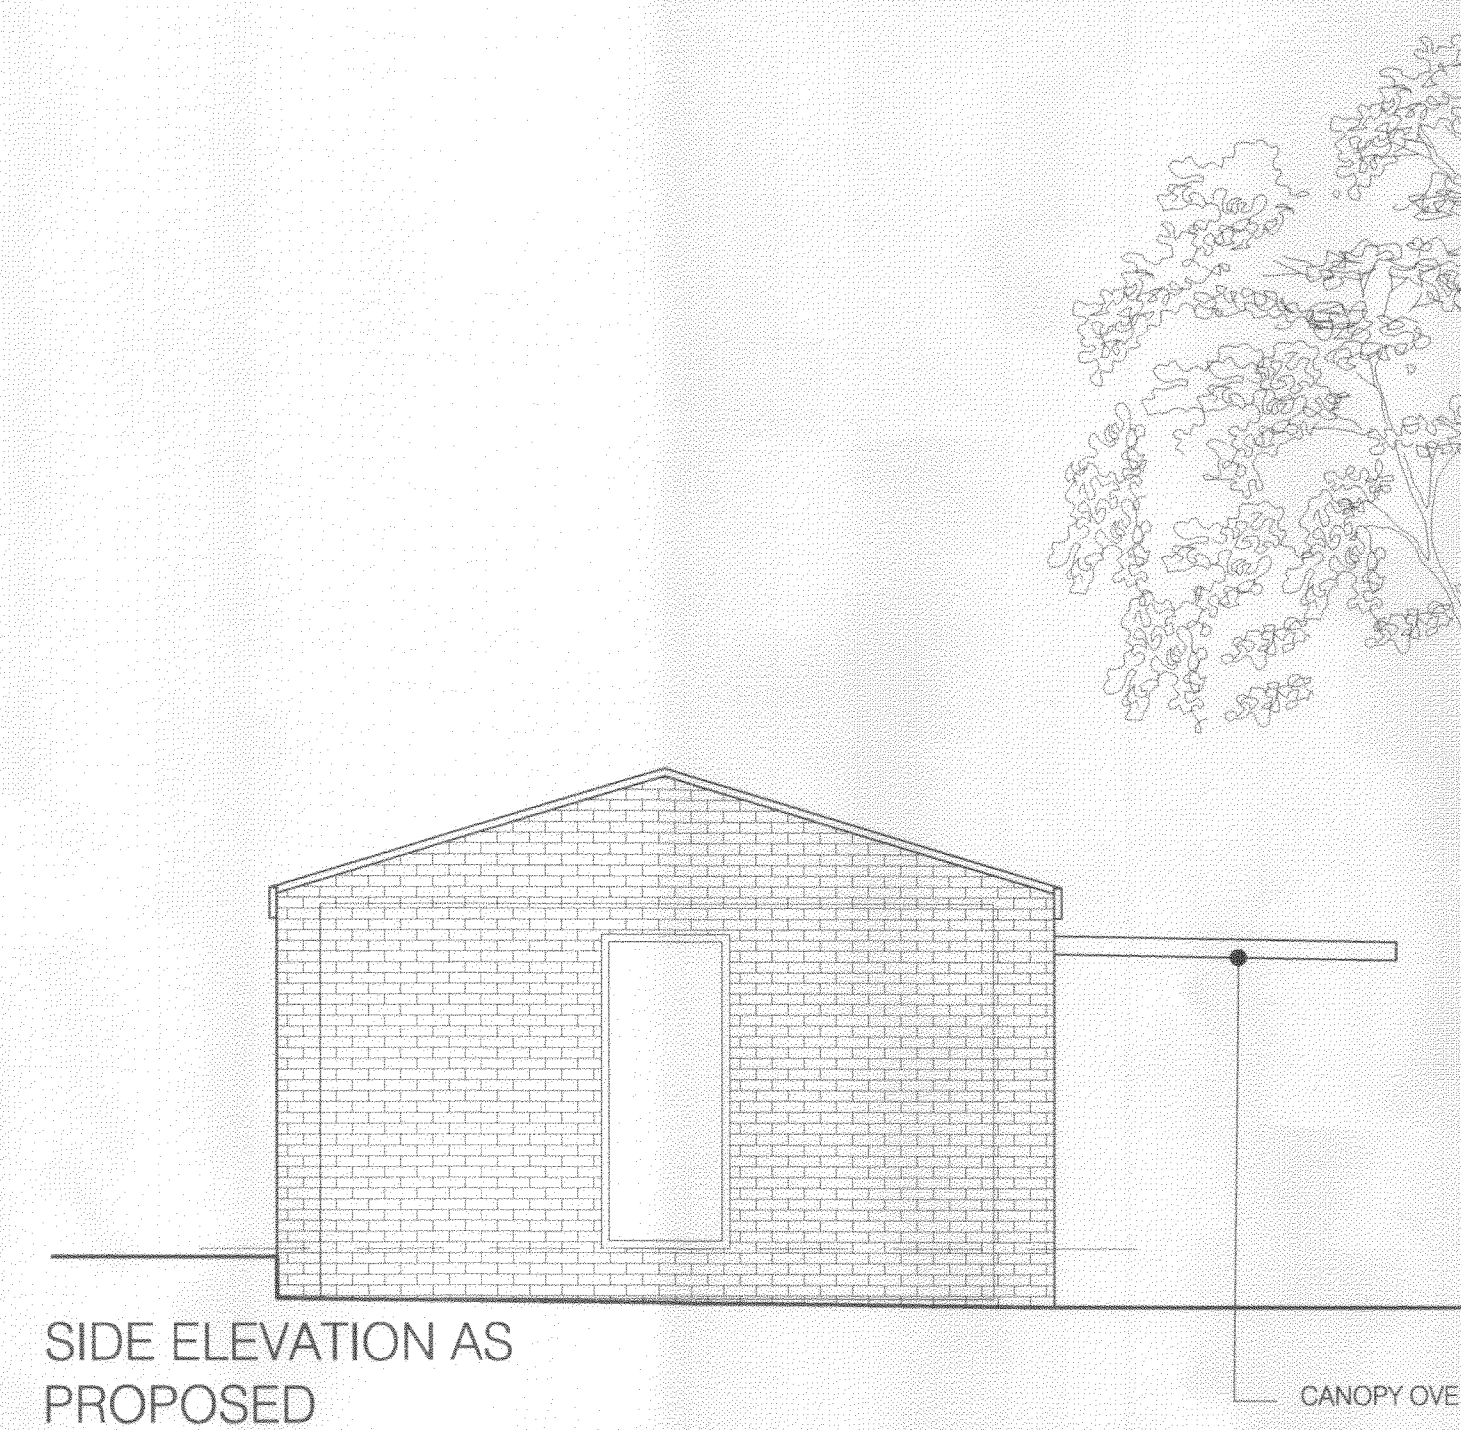
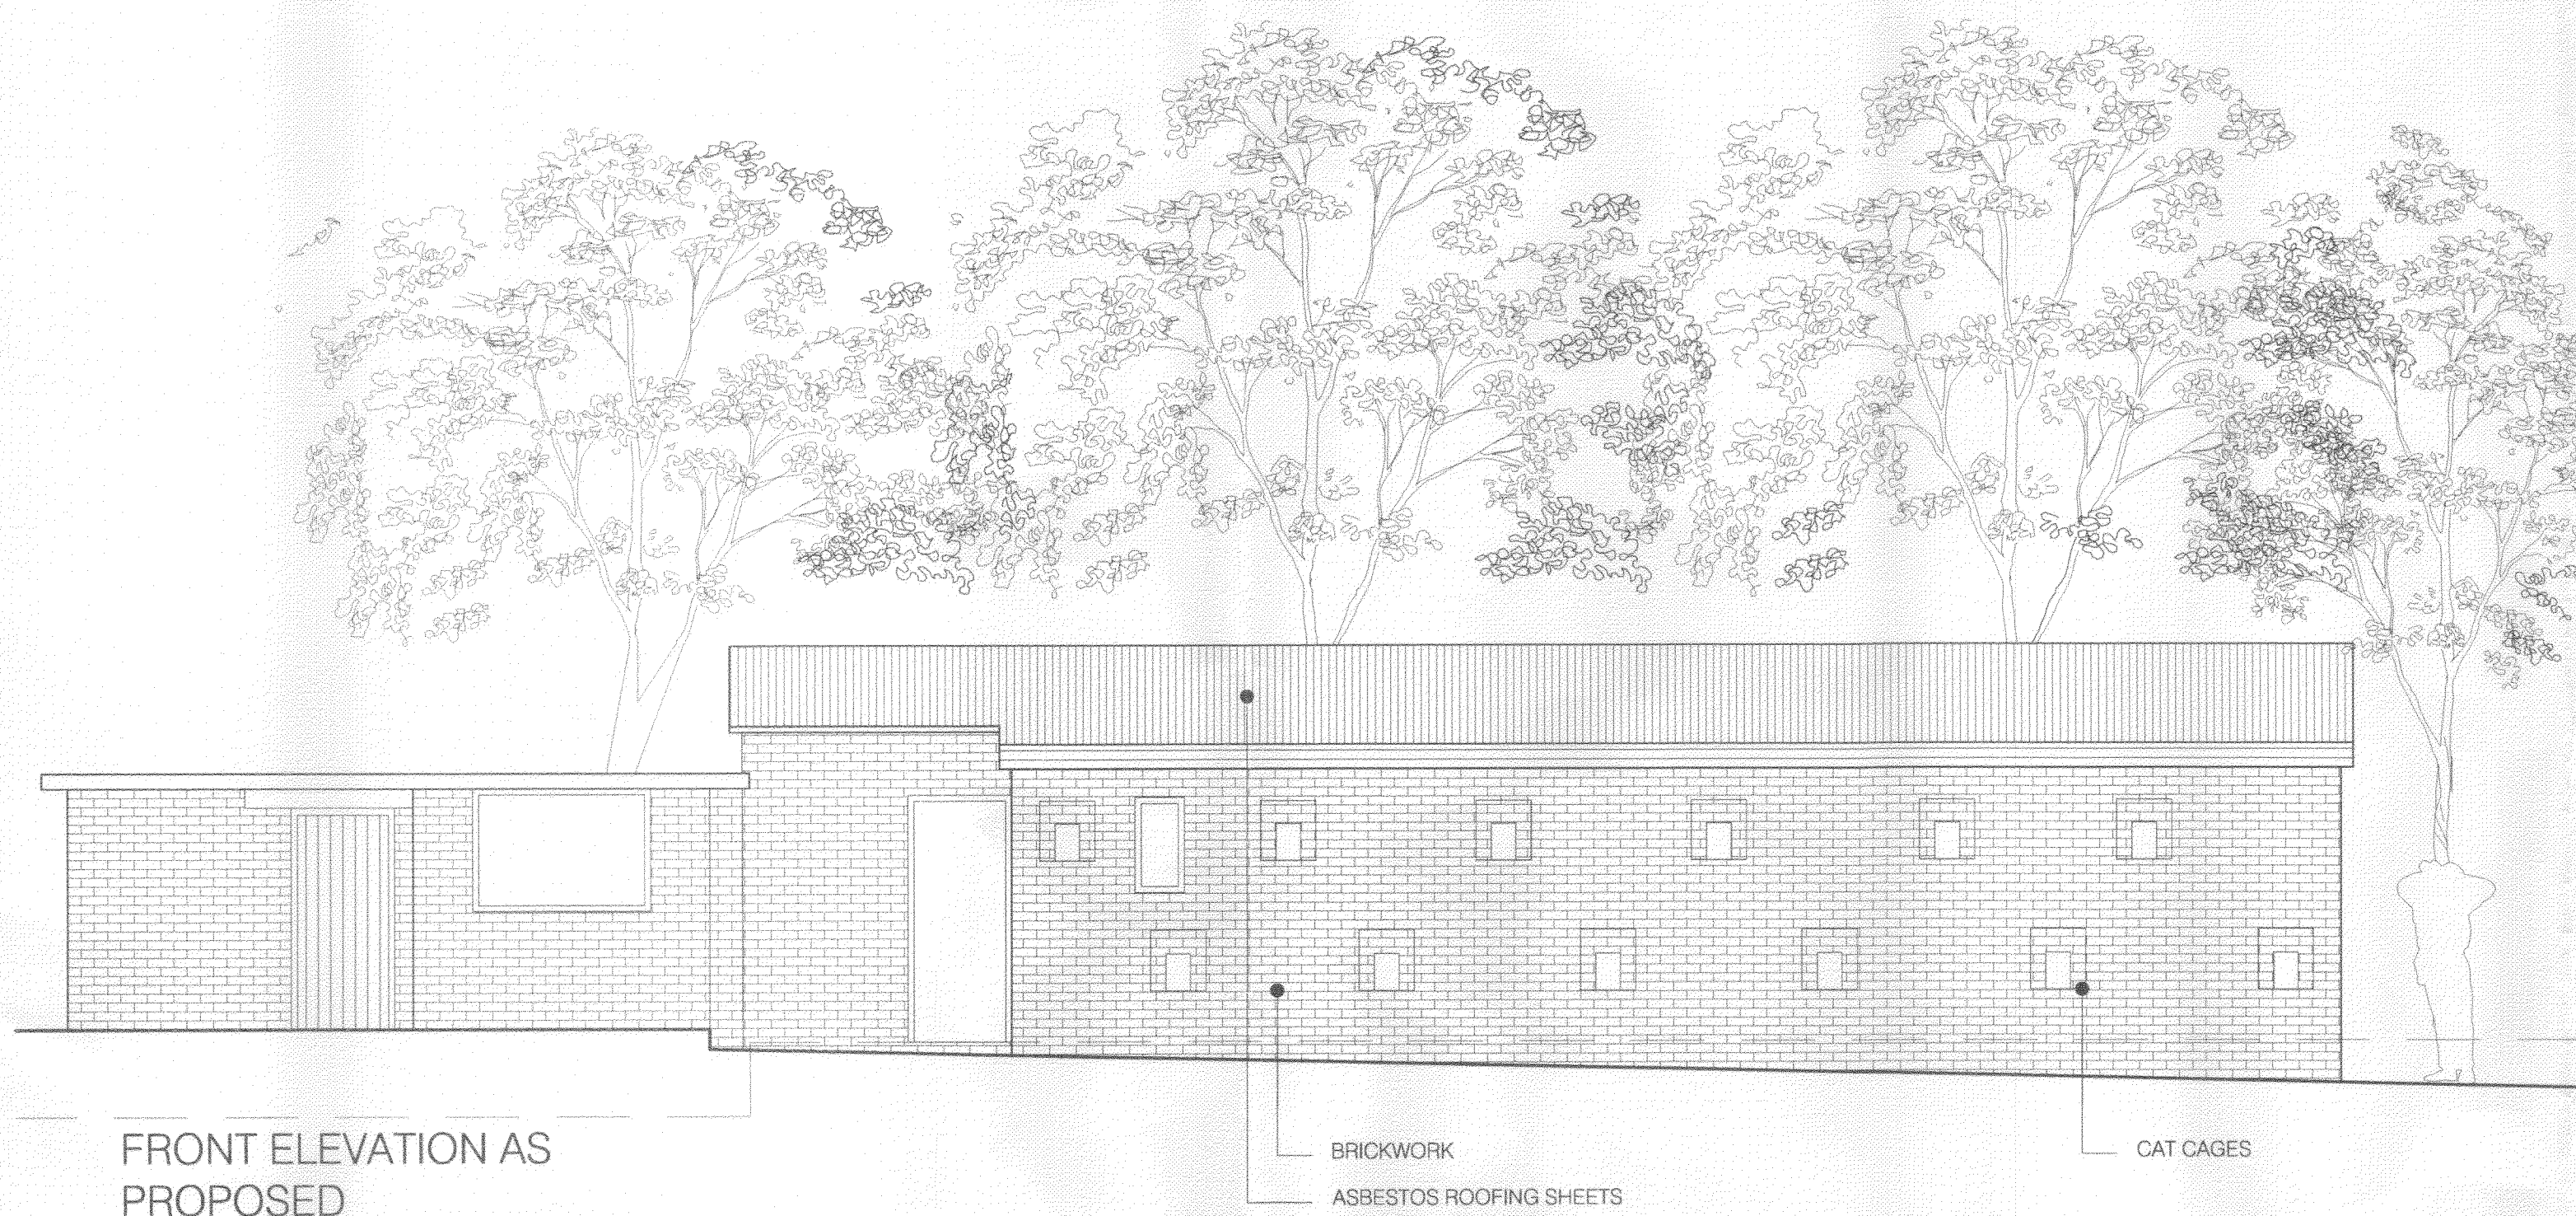
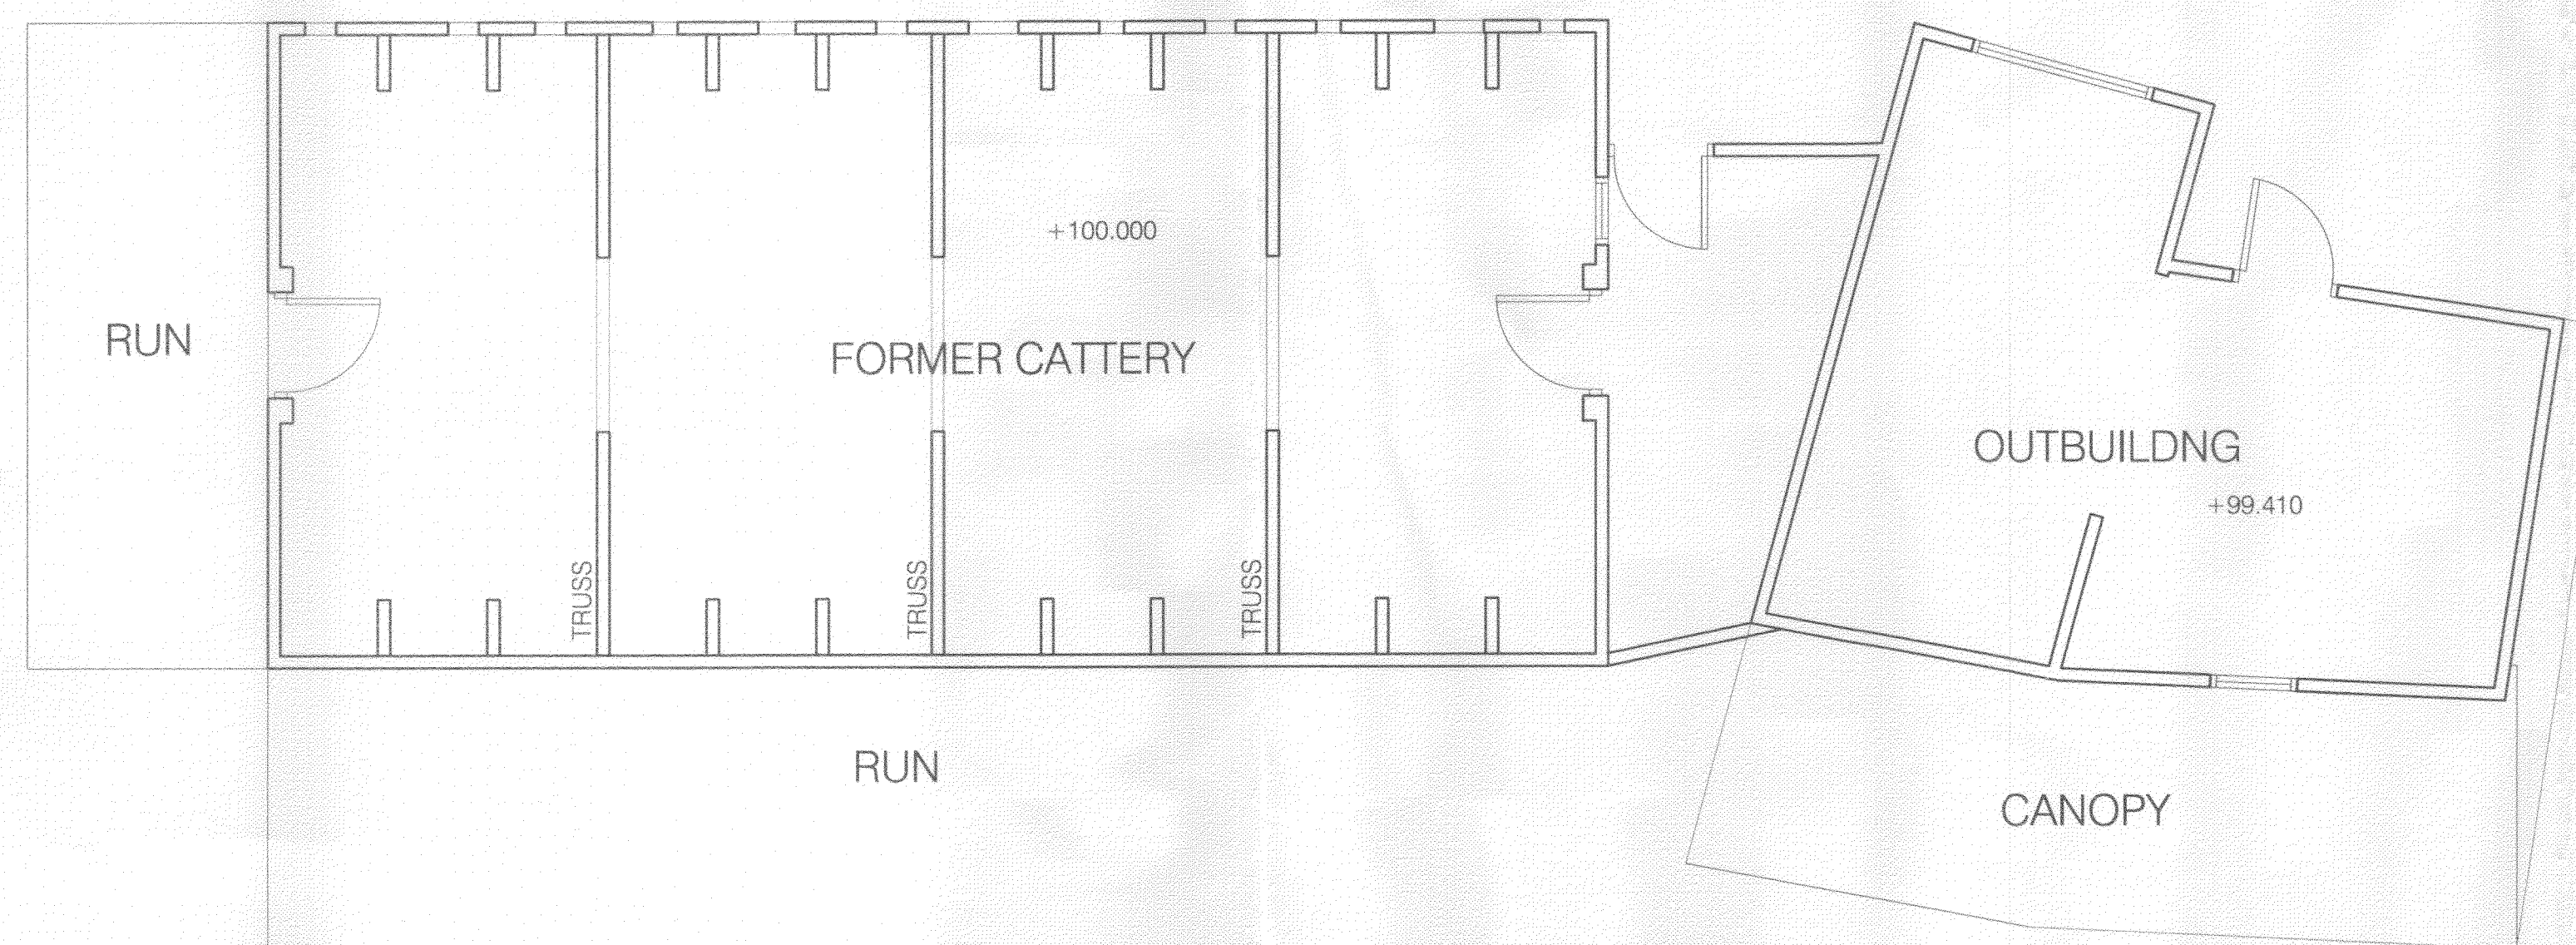


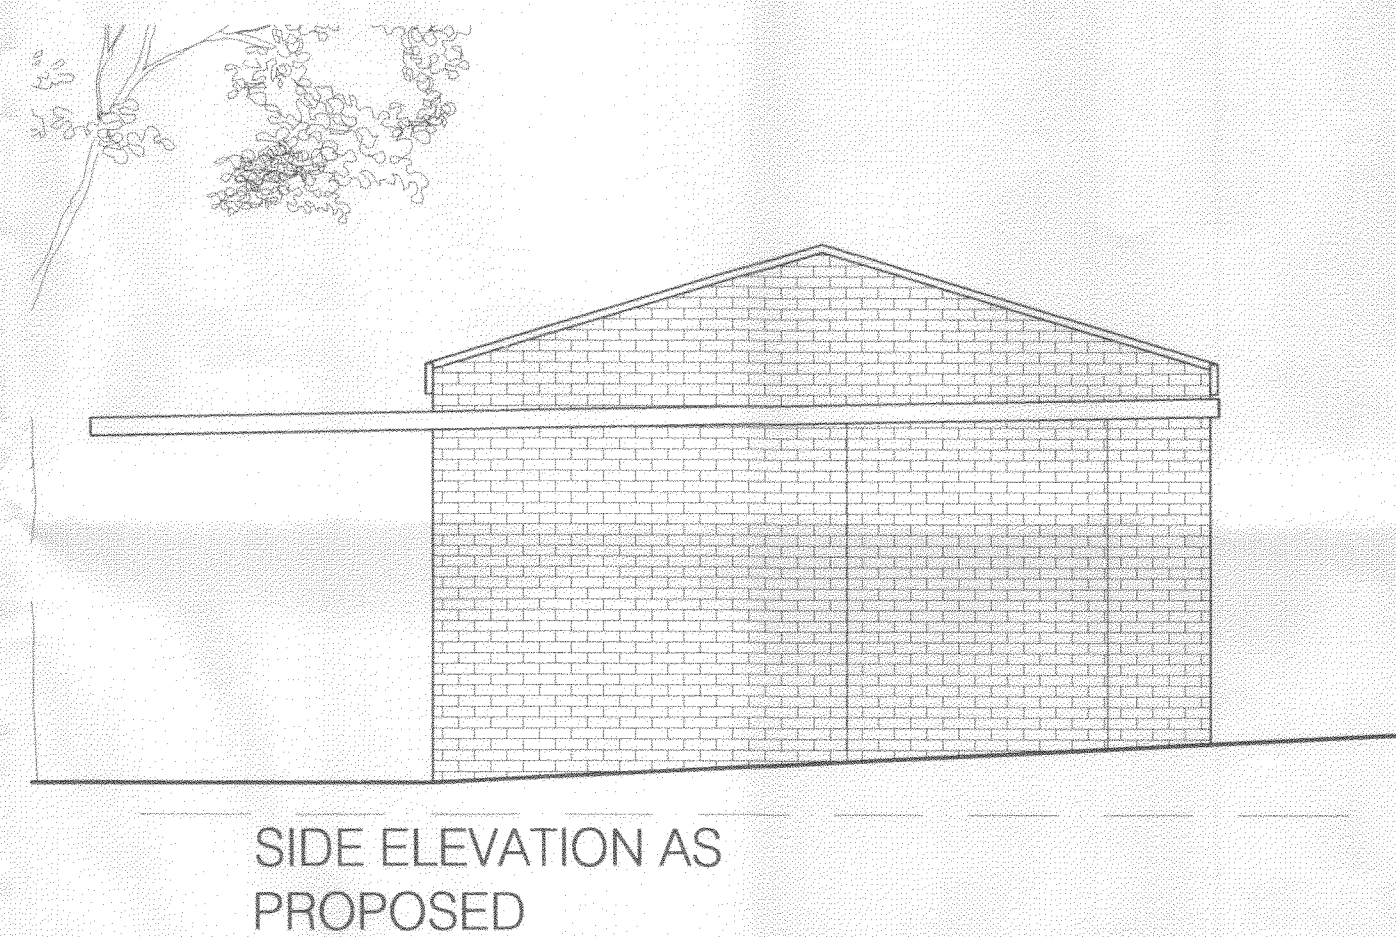

SITE LOCATION PLAN 1:1250

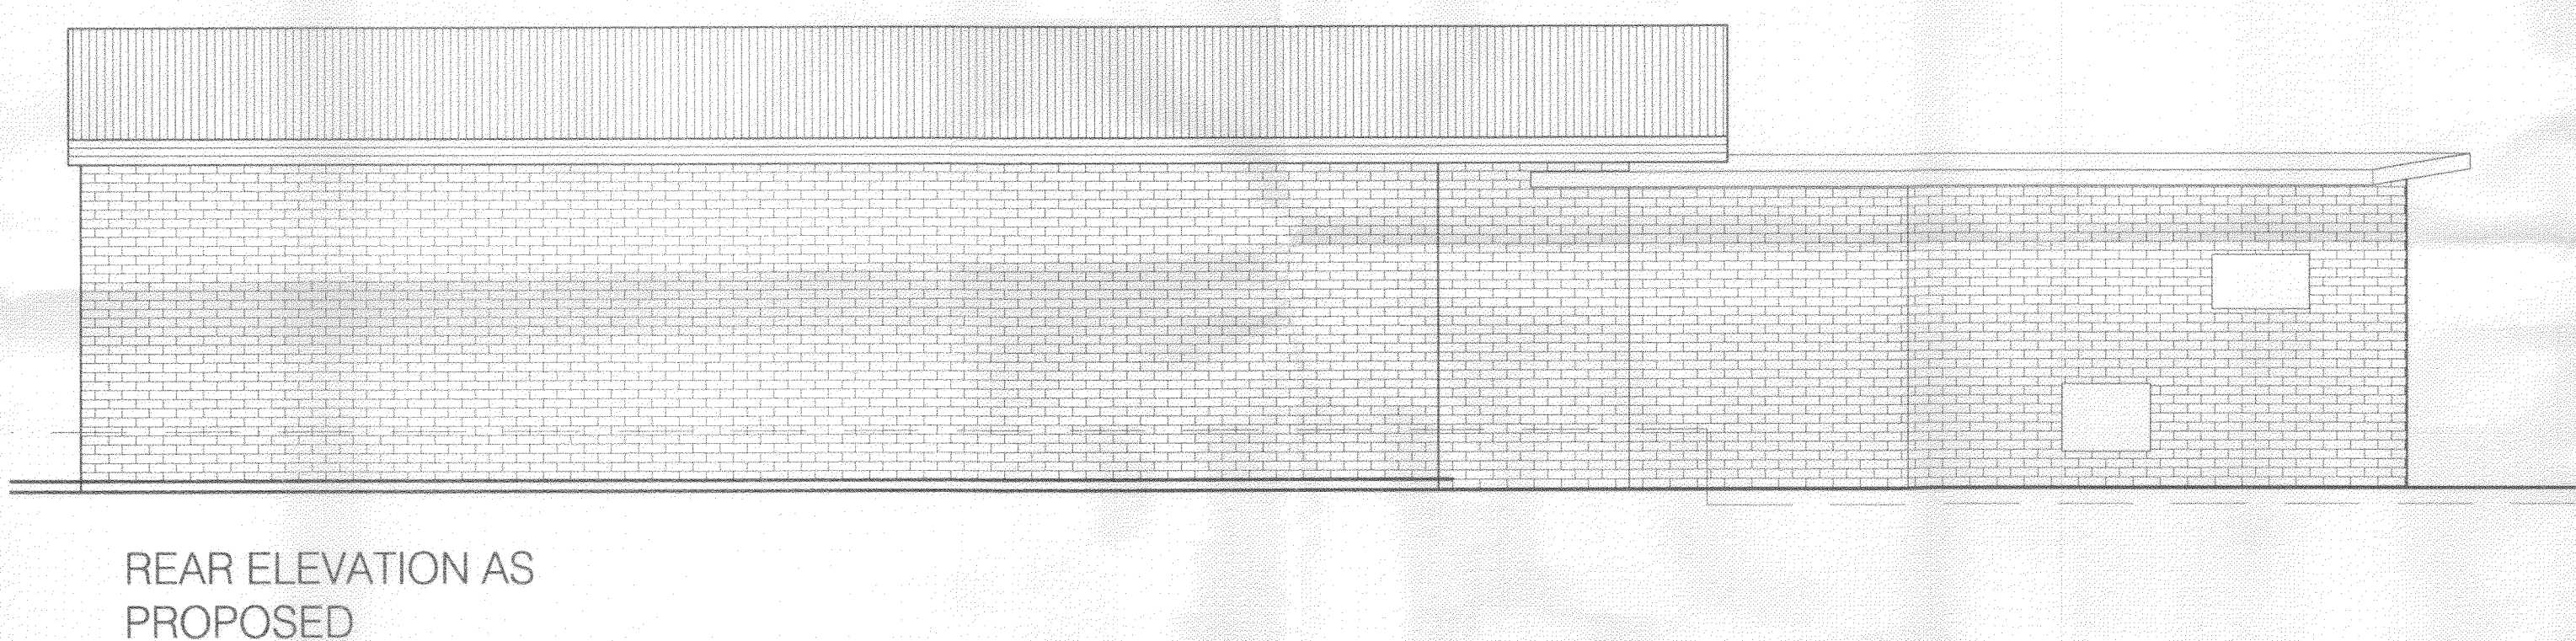

EXISTING PHOTOGRAPHS

revisions
Please note:
Do not scale from this drawing. Any discrepancies
to be reported to the designer.
ARCHITECTURALDRAWINGSLtd
44 Park Road, Barnsley, S70 1YE
TEL: 01226 240351 MOB: 07780 977805

REVISIONS
No. / Date
CLIENT
**THE OLD CATTERY
ROB ROYD KENNELS
PROPOSED DWELLING**
TITLE
**EXISTING PLANS
& ELEVATIONS**

DRAWING STATUS
INFORMATION
SCALE 1:50 @ A1
DATE JULY 2010
JOB NO. 531
DRAWING NUMBER 01
REV -

THE OLD CATTERY PROPOSED DWELLING - EXISTING BUILDING