
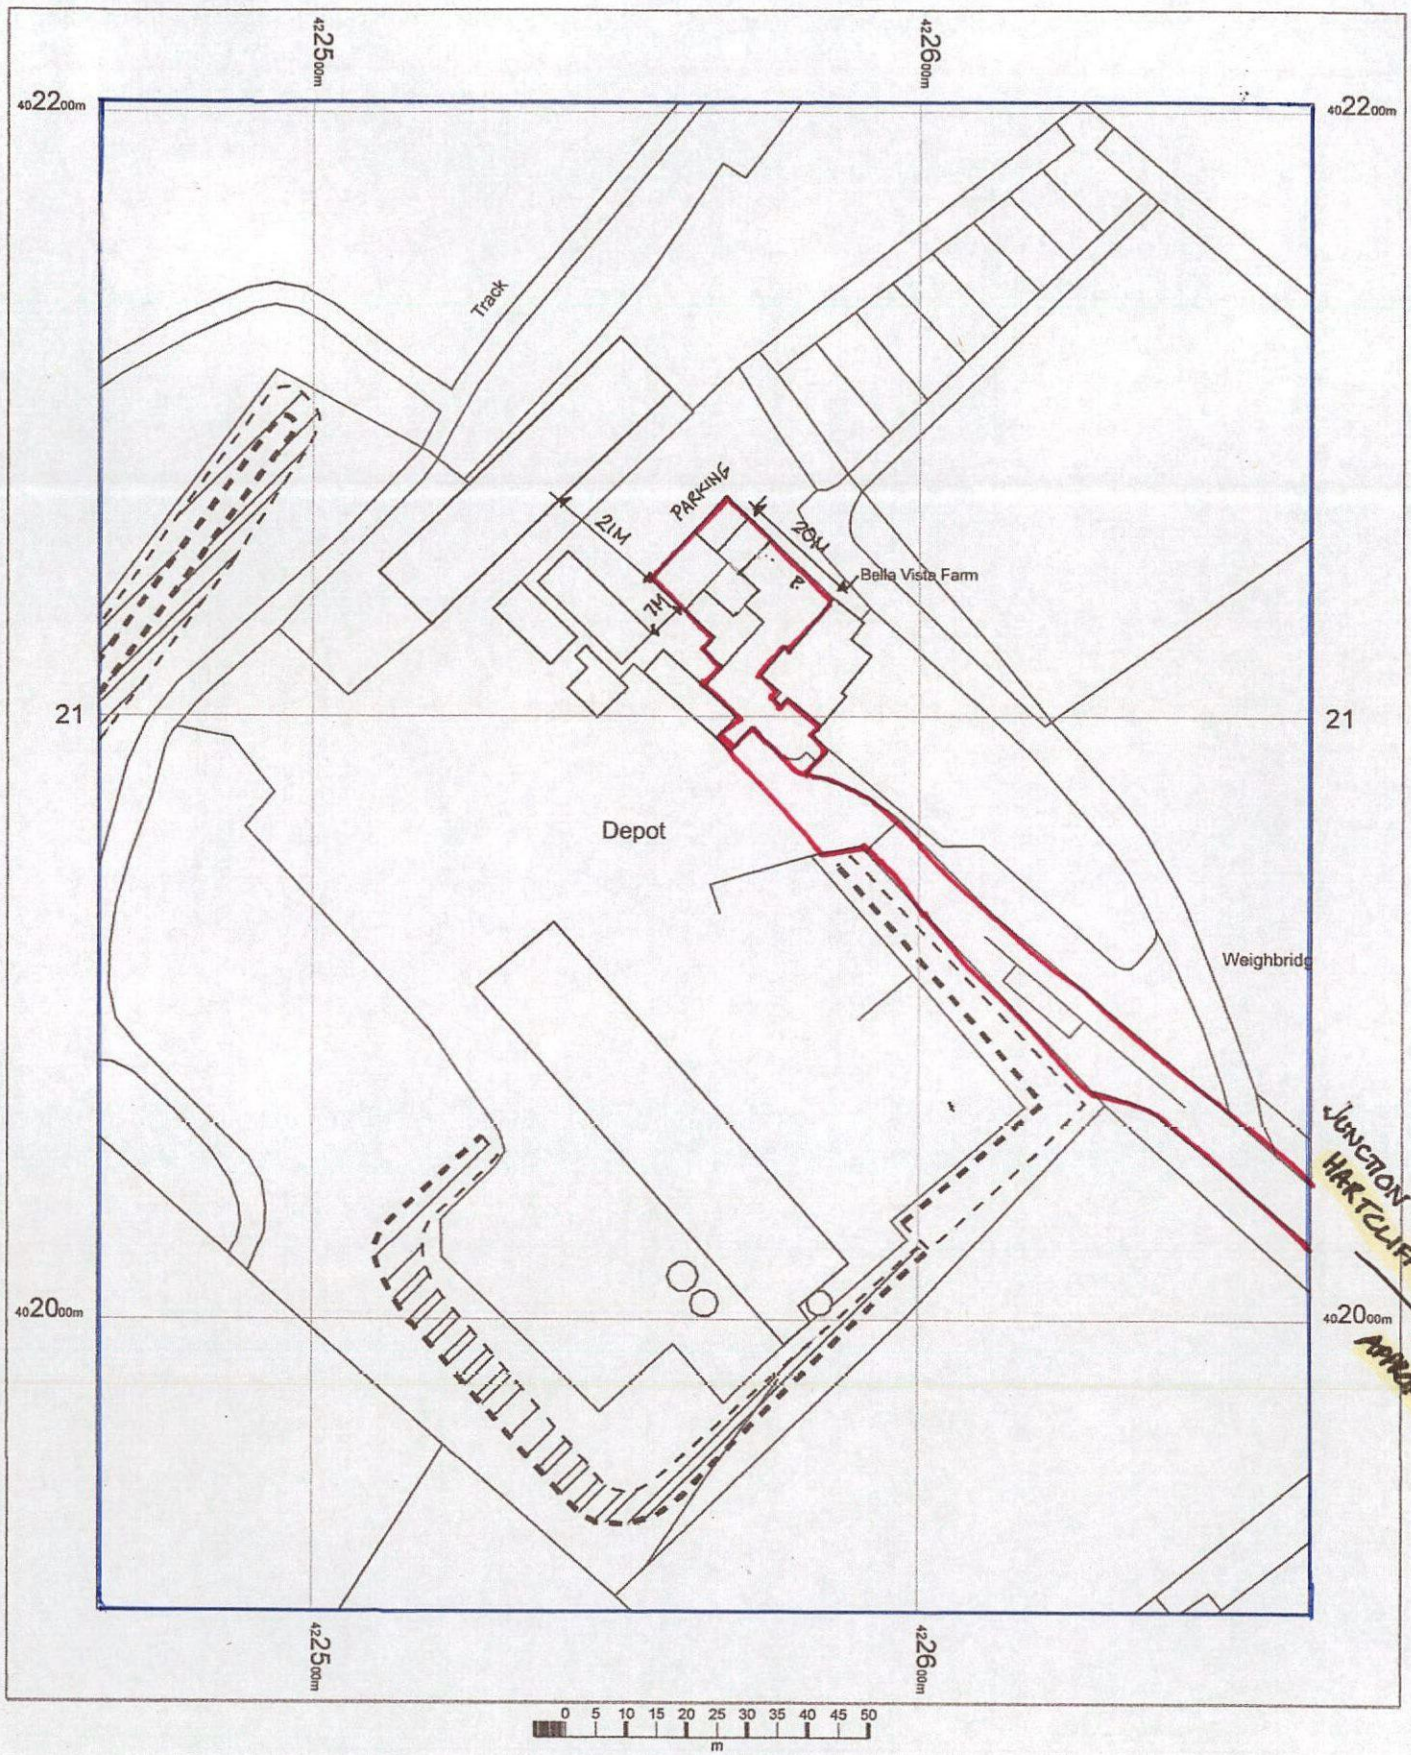


OS MasterMap 1250/2500/10000 scale
01 February 2017, ID: M4P-00595708
www.nicolsondigital.com

1:1250 scale print at A4, Centre: 422564 E, 402077 N

©Crown Copyright and database rights 2016 OS 100019980

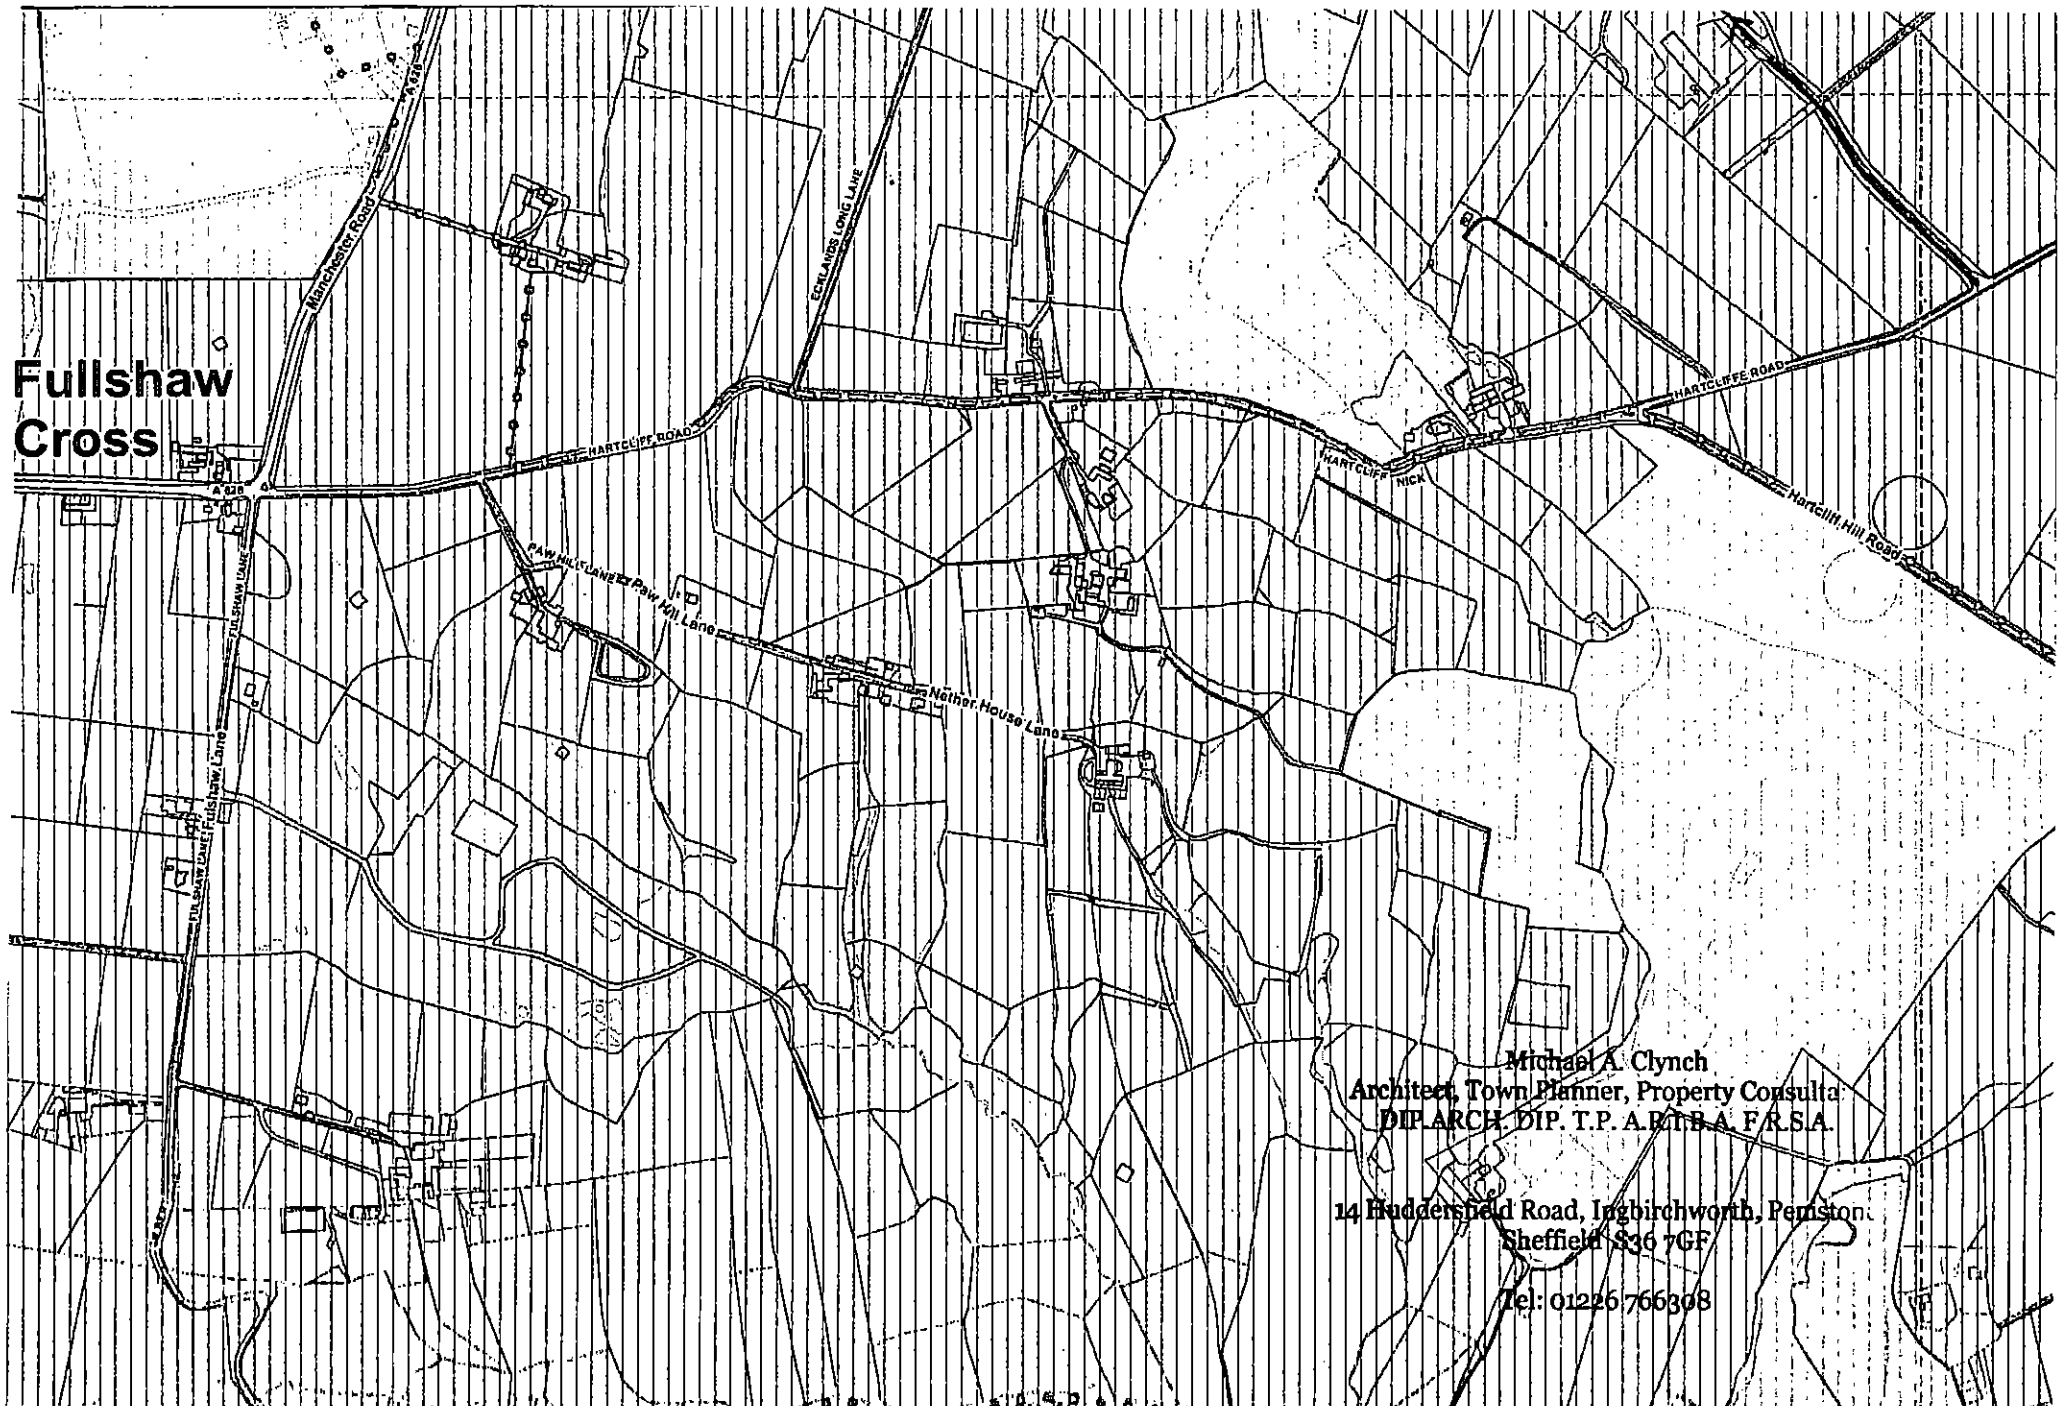

Michael A. Clynch
Architect, Town Planner, Property Consultant
DIP.ARCH. DIP. T.P. A.R.I.B.A. F.R.S.A.

14 Huddersfield Road, Ingbirchworth, Penistone
Sheffield S36 7GF

Tel: 01226 766308

SURROUNDING ROADS.