
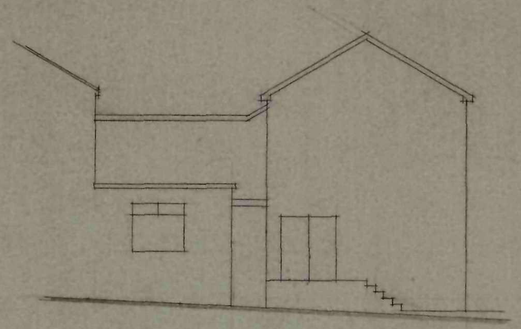


EXISTING SIDE ELEVATION.

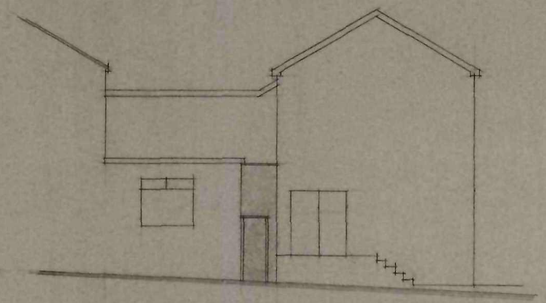

PROPOSED SIDE ELEVATION.

NOTES
The contractor is to check and verify all building and site dimensions, levels and sewer invert levels at connection points before tendering and work commences.
This drawing must be read with and checked against any structural or other specialist drawings provided.
The contractor is to comply in all respects with the current building regulations whether specifically stated on these drawings or not. Internal dimensions exclude plaster thickness.
Do not scale off this drawing.

© Copyright

Job Title	COVERED YARD.
Client	LOCKY'S BAR.
Drawing Title	ELEVATION.


Drawn By	Date	Scale
I W	SEPTEMBER 10	1 100

IAN WILLIAMS
DESIGN AND BUILD
FAIRFIELDS, CHURCH ROAD,
ALTOFTS, W. YORKS WF6 2NU
Telephone: 01924 893311

DRG. No. 71. 03. 09. 10.

CDS L9J L8595

NOTES
The contractor is to check and verify all building and site dimensions levels and sewer invert levels at connection points before tendering and work commences.
This drawing must read with and checked against any structural or other specialist drawings provided
The contractor is to comply in all respects with the current building regulations whether specifically stated on these drawings or not. Internal dimensions exclude plaster thickness
Do not scale off this drawing.

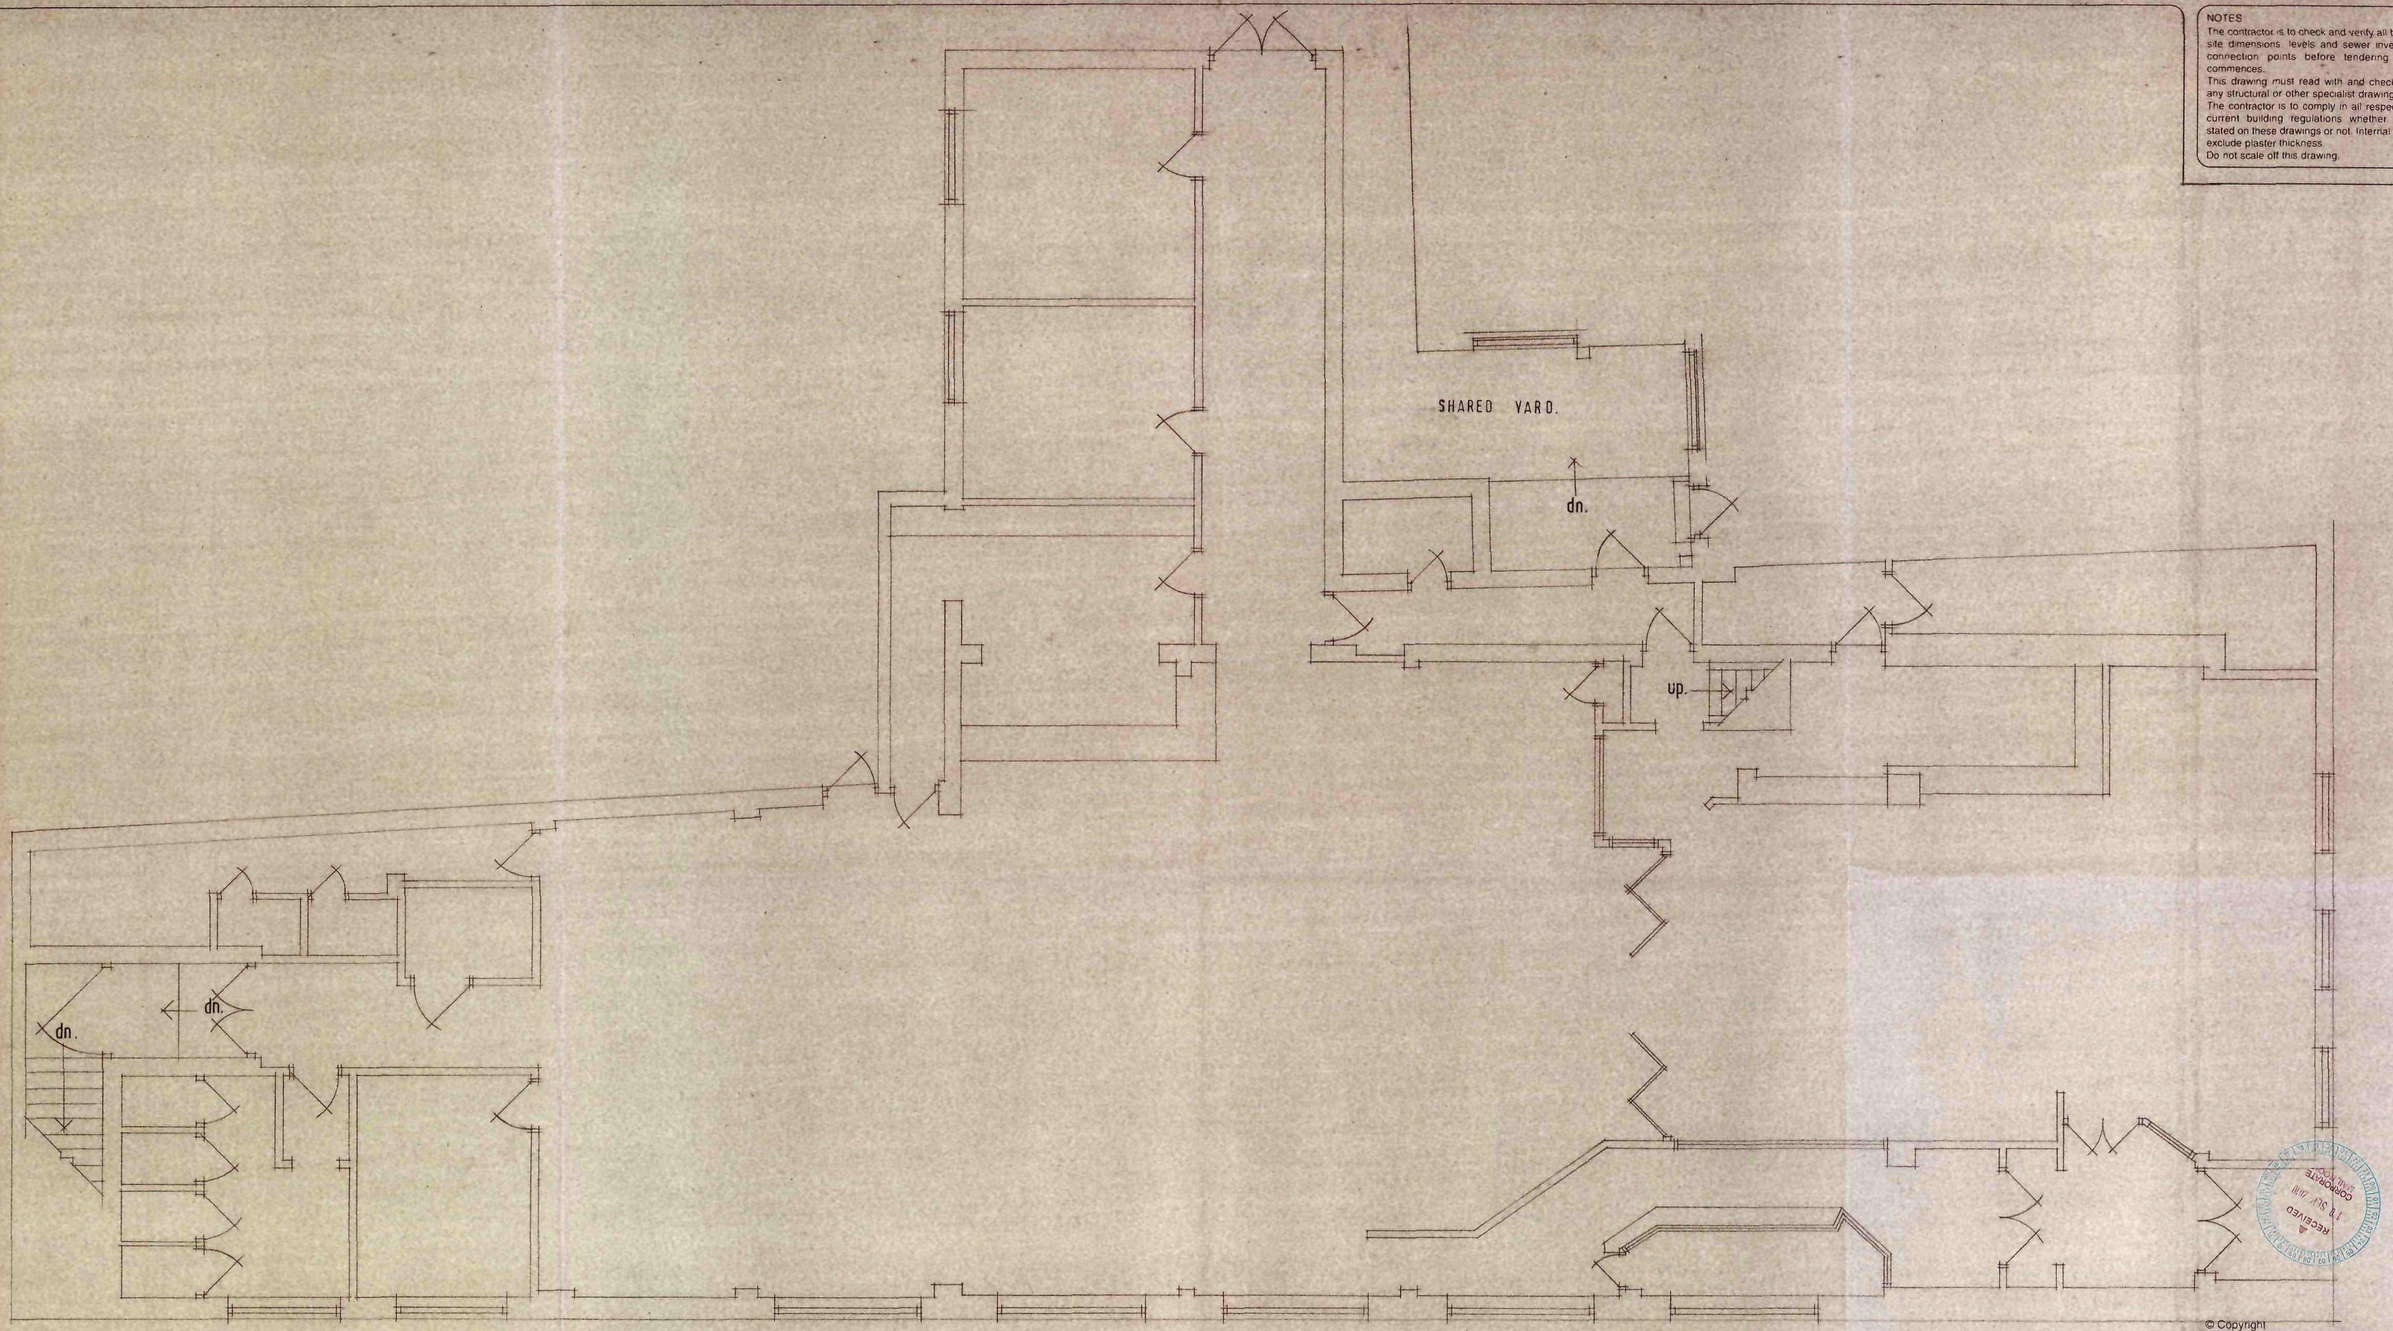

RECEIVED
11 JUL 2011
CORPORATE
CONTROL

© Copyright

EXISTING GROUND FLOOR LAYOUT.

Job Title	COVERED YARD.
Client	LOCKY'S BAR.
Drawing Title	FLOOR LAYOUT.

Drawn By	Date	Scale
I.W.	AUGUST 10	1:50

IAN WILLIAMS DESIGN AND BUILD
FAIRFIELDS, CHURCH ROAD,
ALTOFTS, W. YORKS WF6 2NU
Telephone: 01924 893311

DRG. No. 71. 01. 09.10.