



©2020 Cellnex
All rights reserved. No part of this publication may be reproduced, stored in a retrieval system or transmitted in any form or by any means (Electronic, Mechanical, Photocopying, Recording or otherwise), without the prior written consent of the Company.

NOTES

BASED UPON ORDNANCE
SURVEY DIGITAL DATA
WITH THE PERMISSION OF
THE CONTROLLER OF HER
MAJESTY'S STATIONARY
OFFICE, © CROWN
COPYRIGHT. LICENCE NO.
100038864

O.S. LANDRANGER MAP
No. 110

	PROJ No			
	PROJ No			
	PROJ No			
	PROJ No			
1	PROJ No 227601 FIRST ISSUE	14/06/22	JBT	JBT
ISS	REVISION	DATE	DRN	APP



CELLNEX UK
R+, 4TH FLOOR, 2 BLA GRAVE STREET, READING, RG1 1AZ
Tel. 020 4526 8553

SITE No 96015
BARNSELY OAKWELL VIEW
MOUNT OSBOURNE INDUSTRIAL P
OAKWELL VIEW
BARNSELY
SOUTH YORKSHIRE
S71 1HH

NGR SE 35508 05939

OS GRID 435508 405939


TITLE
LOCATION PLAN

SCALE SEE DRAWING


DRAWN	JBT	14/06/22
APPROVED	JBT	14/06/22

DRG No. Sheet 1 of 1 Rev

96015-00-004-ML001 1

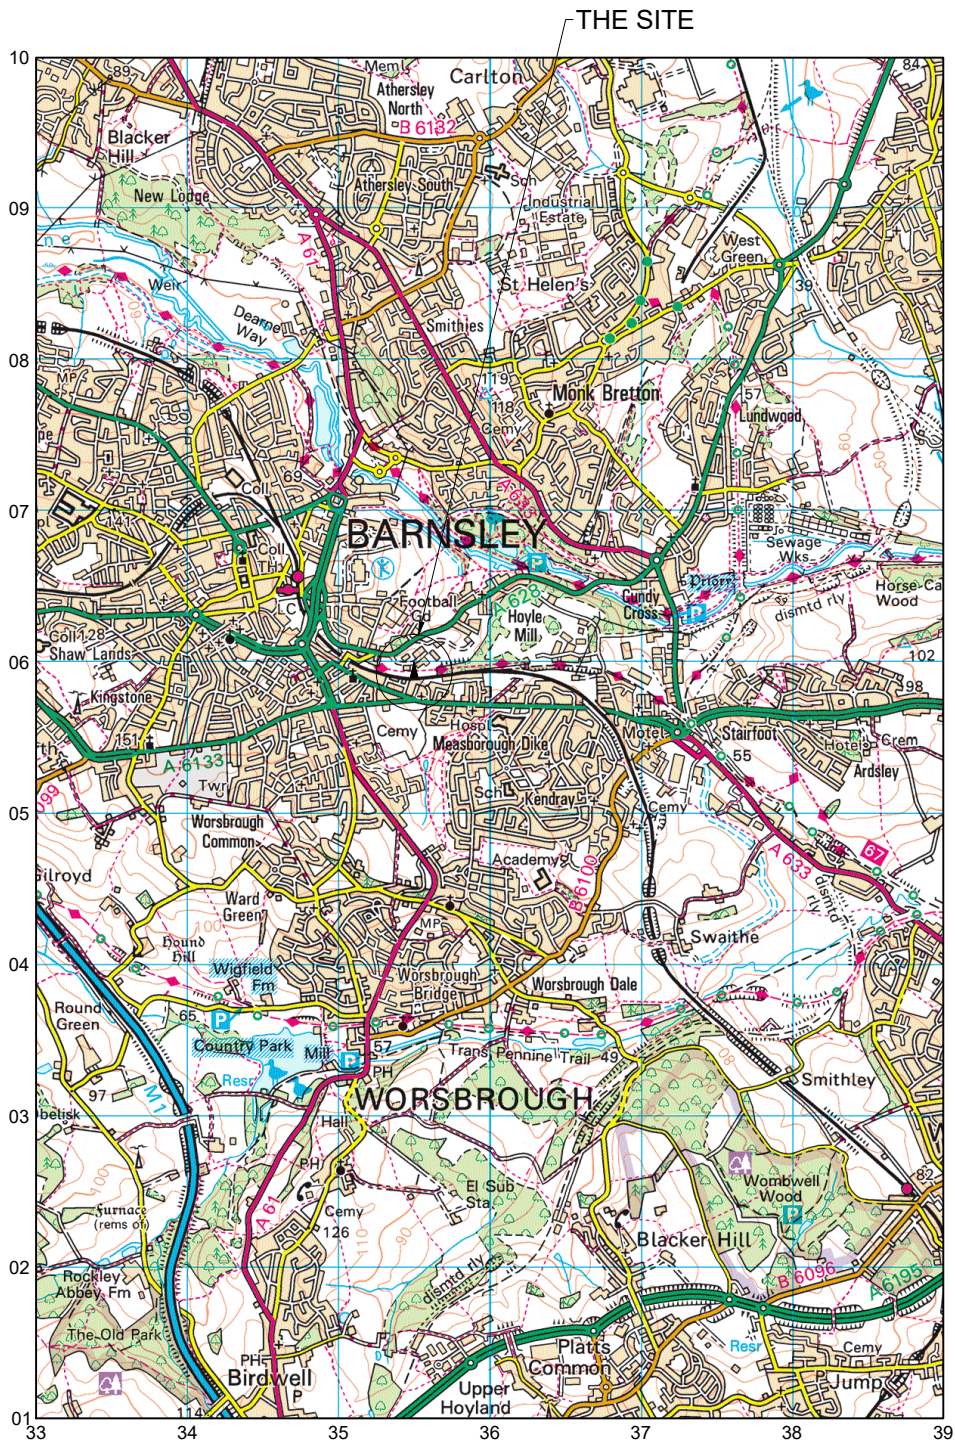

LOCATION PLAN
SCALE 1:50,000

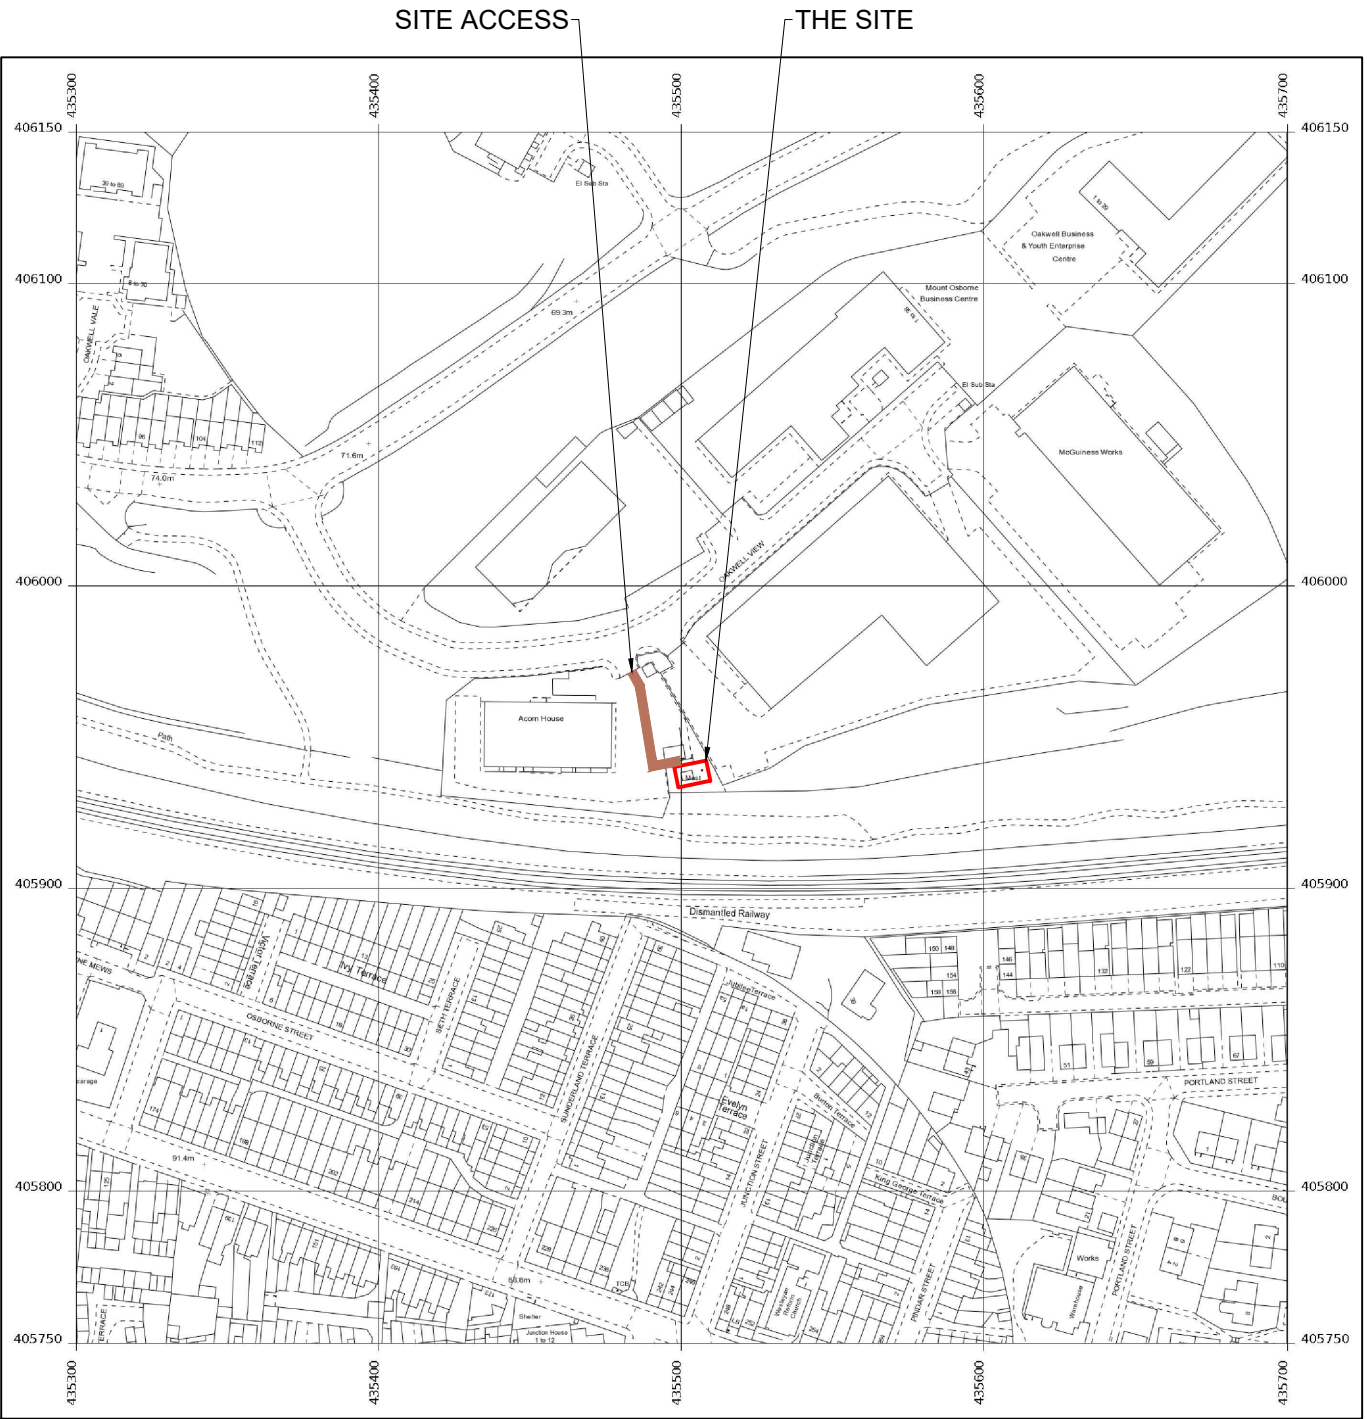

LOCATION PLAN
SCALE 1:2500