



First Floor Existing

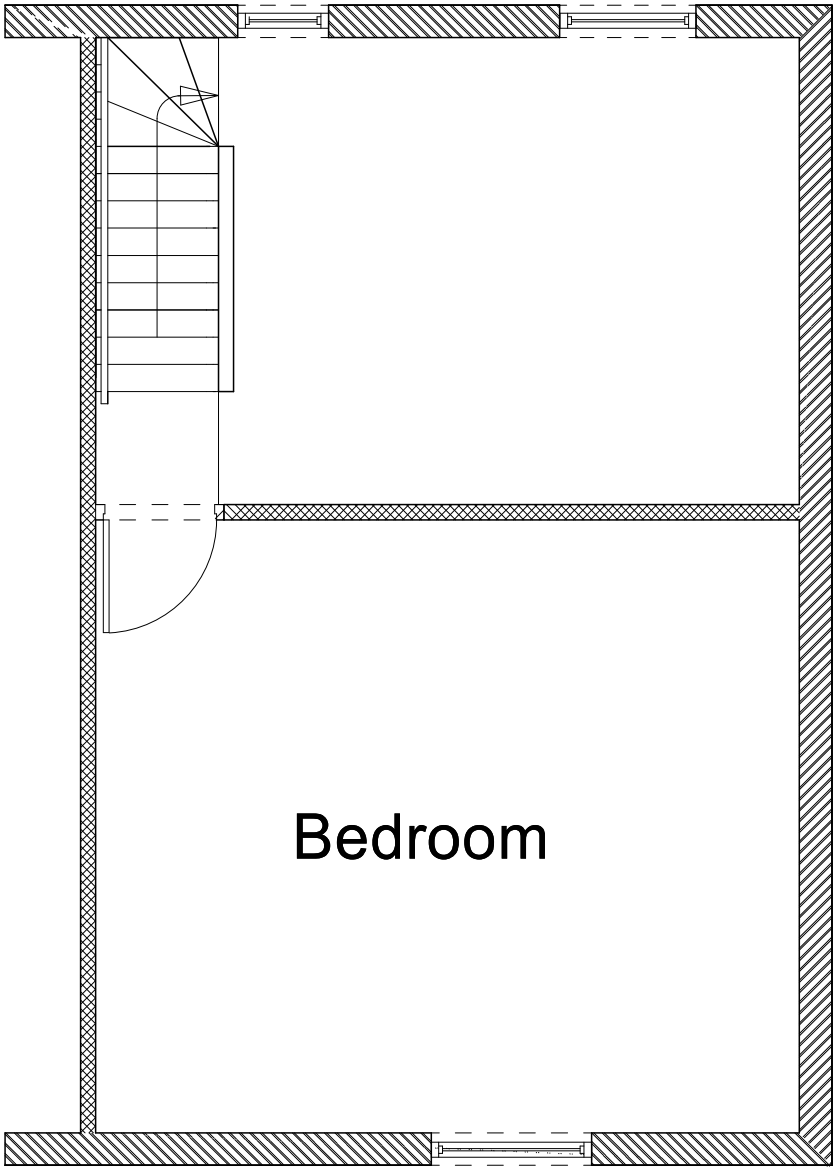

First Floor Proposed

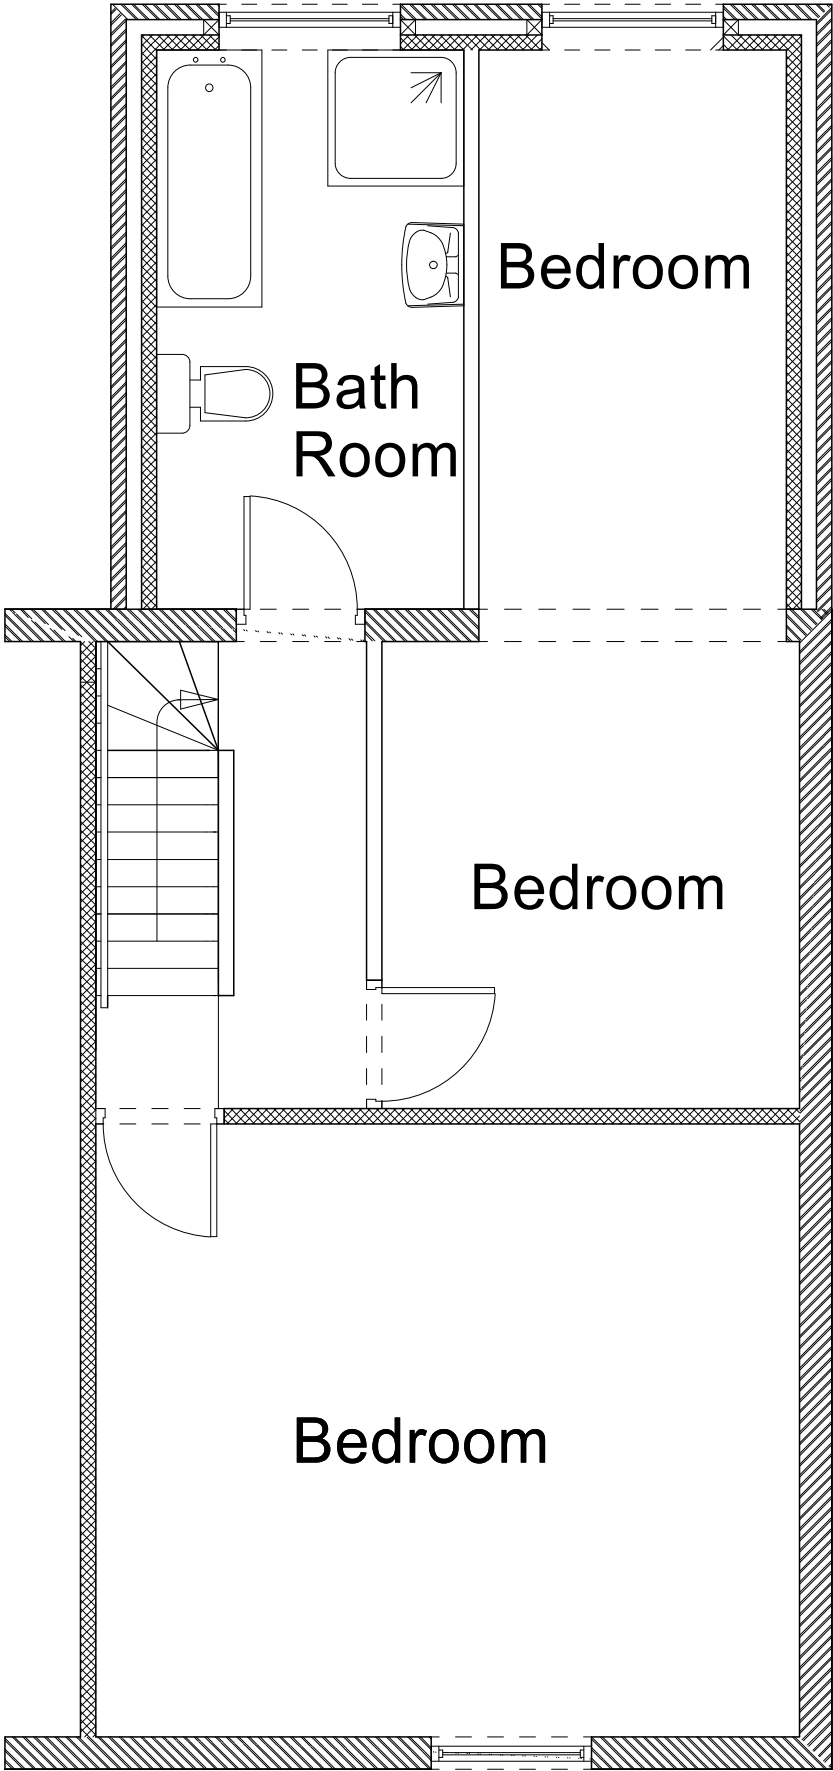

29C Pitt lane	
Darfield	S73 8AS
Drawn By:	Date:
John Breslin	01/08/2016
Mobile:	Scale
07947 258041	1 - 50