
iDprojects

SITE LOCATION PLAN

PROPOSED HOUSE EXTENSION
25 VIEWLANDS, SILKSTONE COMMON,
BARNSLEY, S75 4QP
DWG No. 473–A10 rev––
SCALE 1:1000@A4 NOVEMBER 2020

REV	DATE	ITEM	AUTH

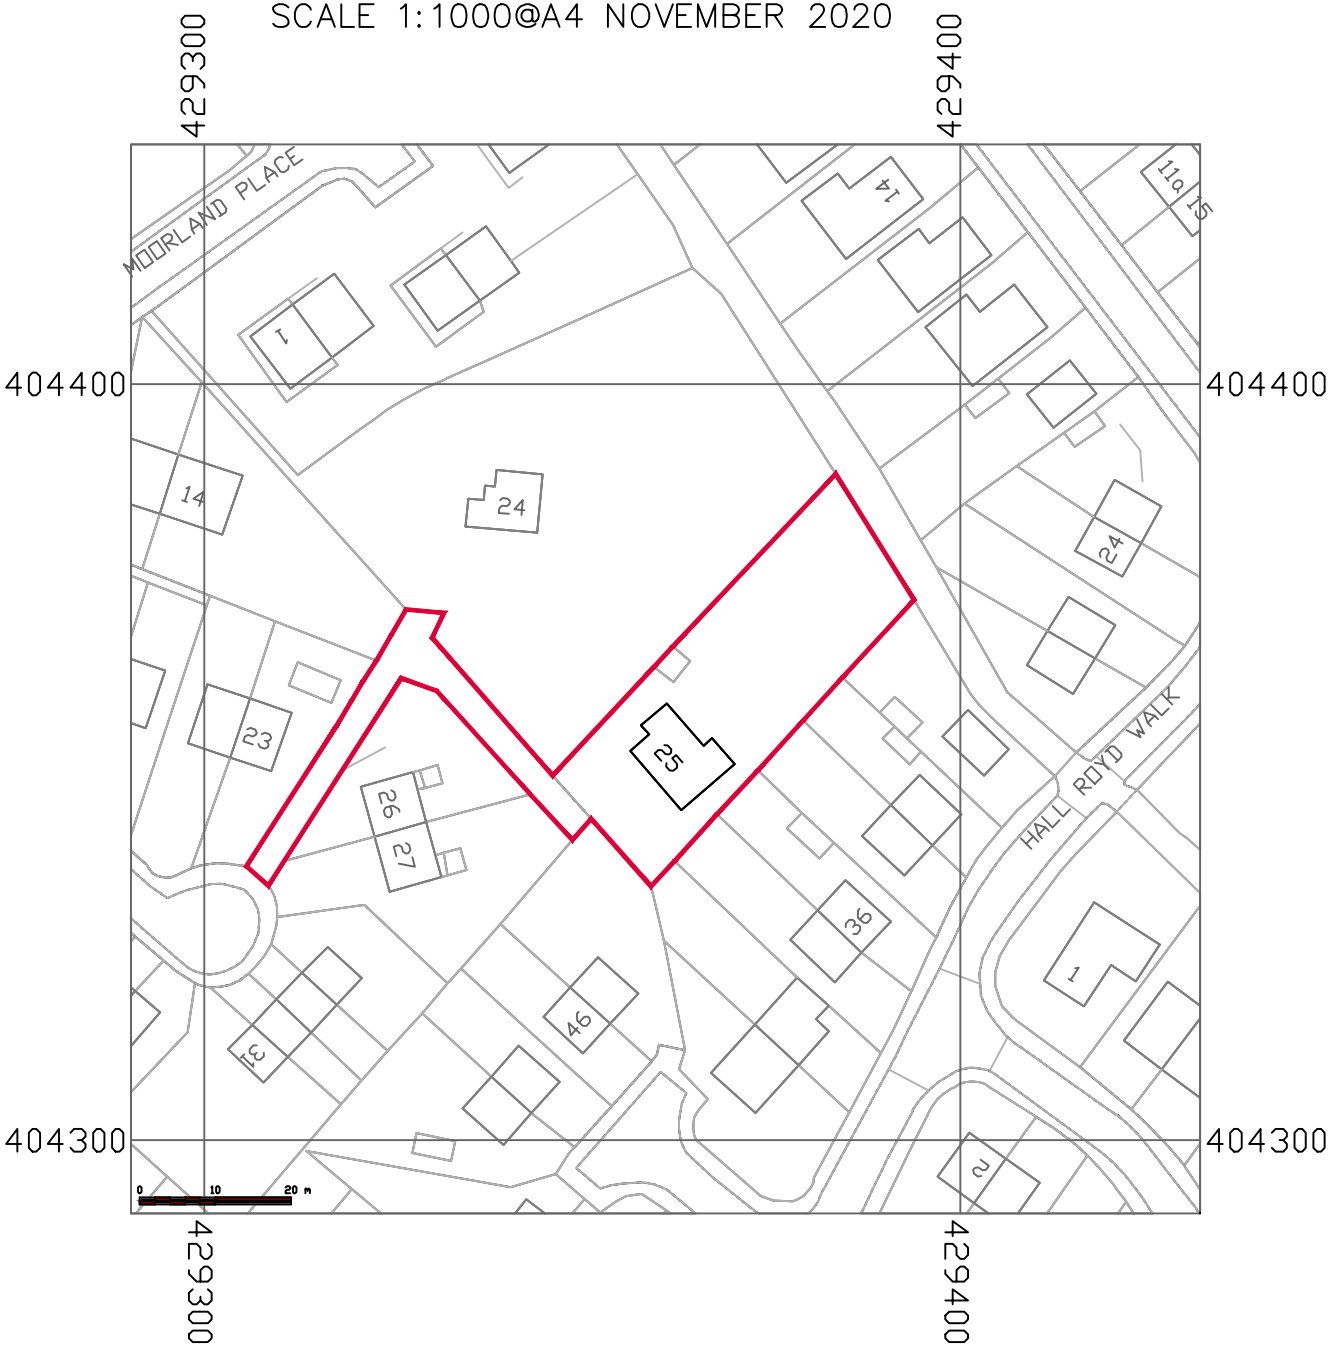

NOTE:

Š Crown Copyright and database rights 2018 OS 100047474