
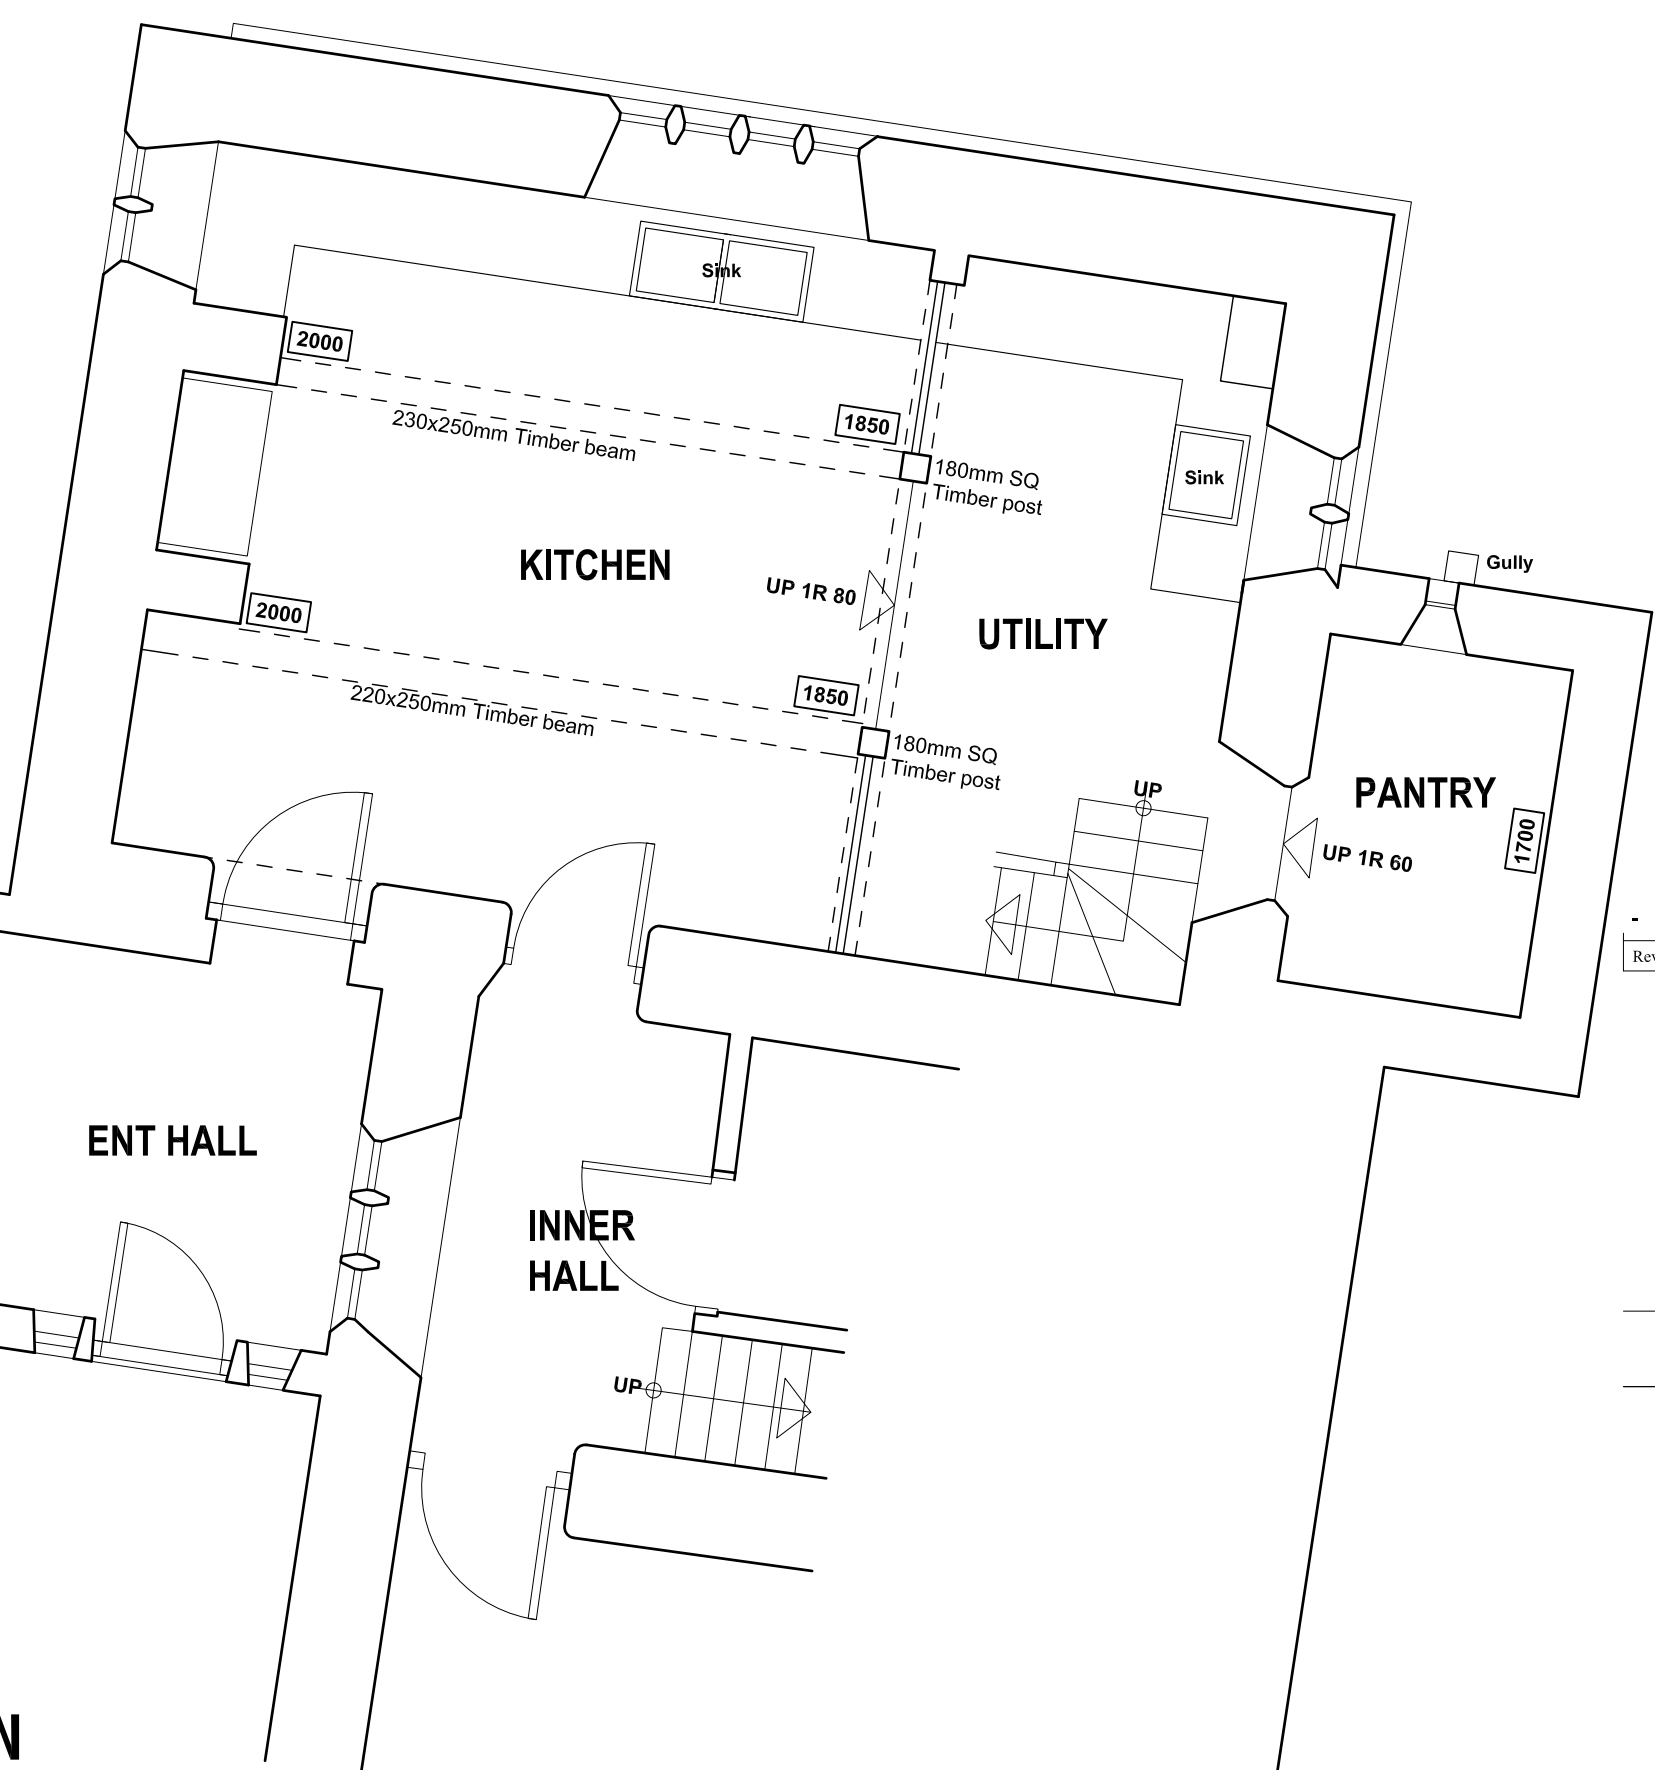
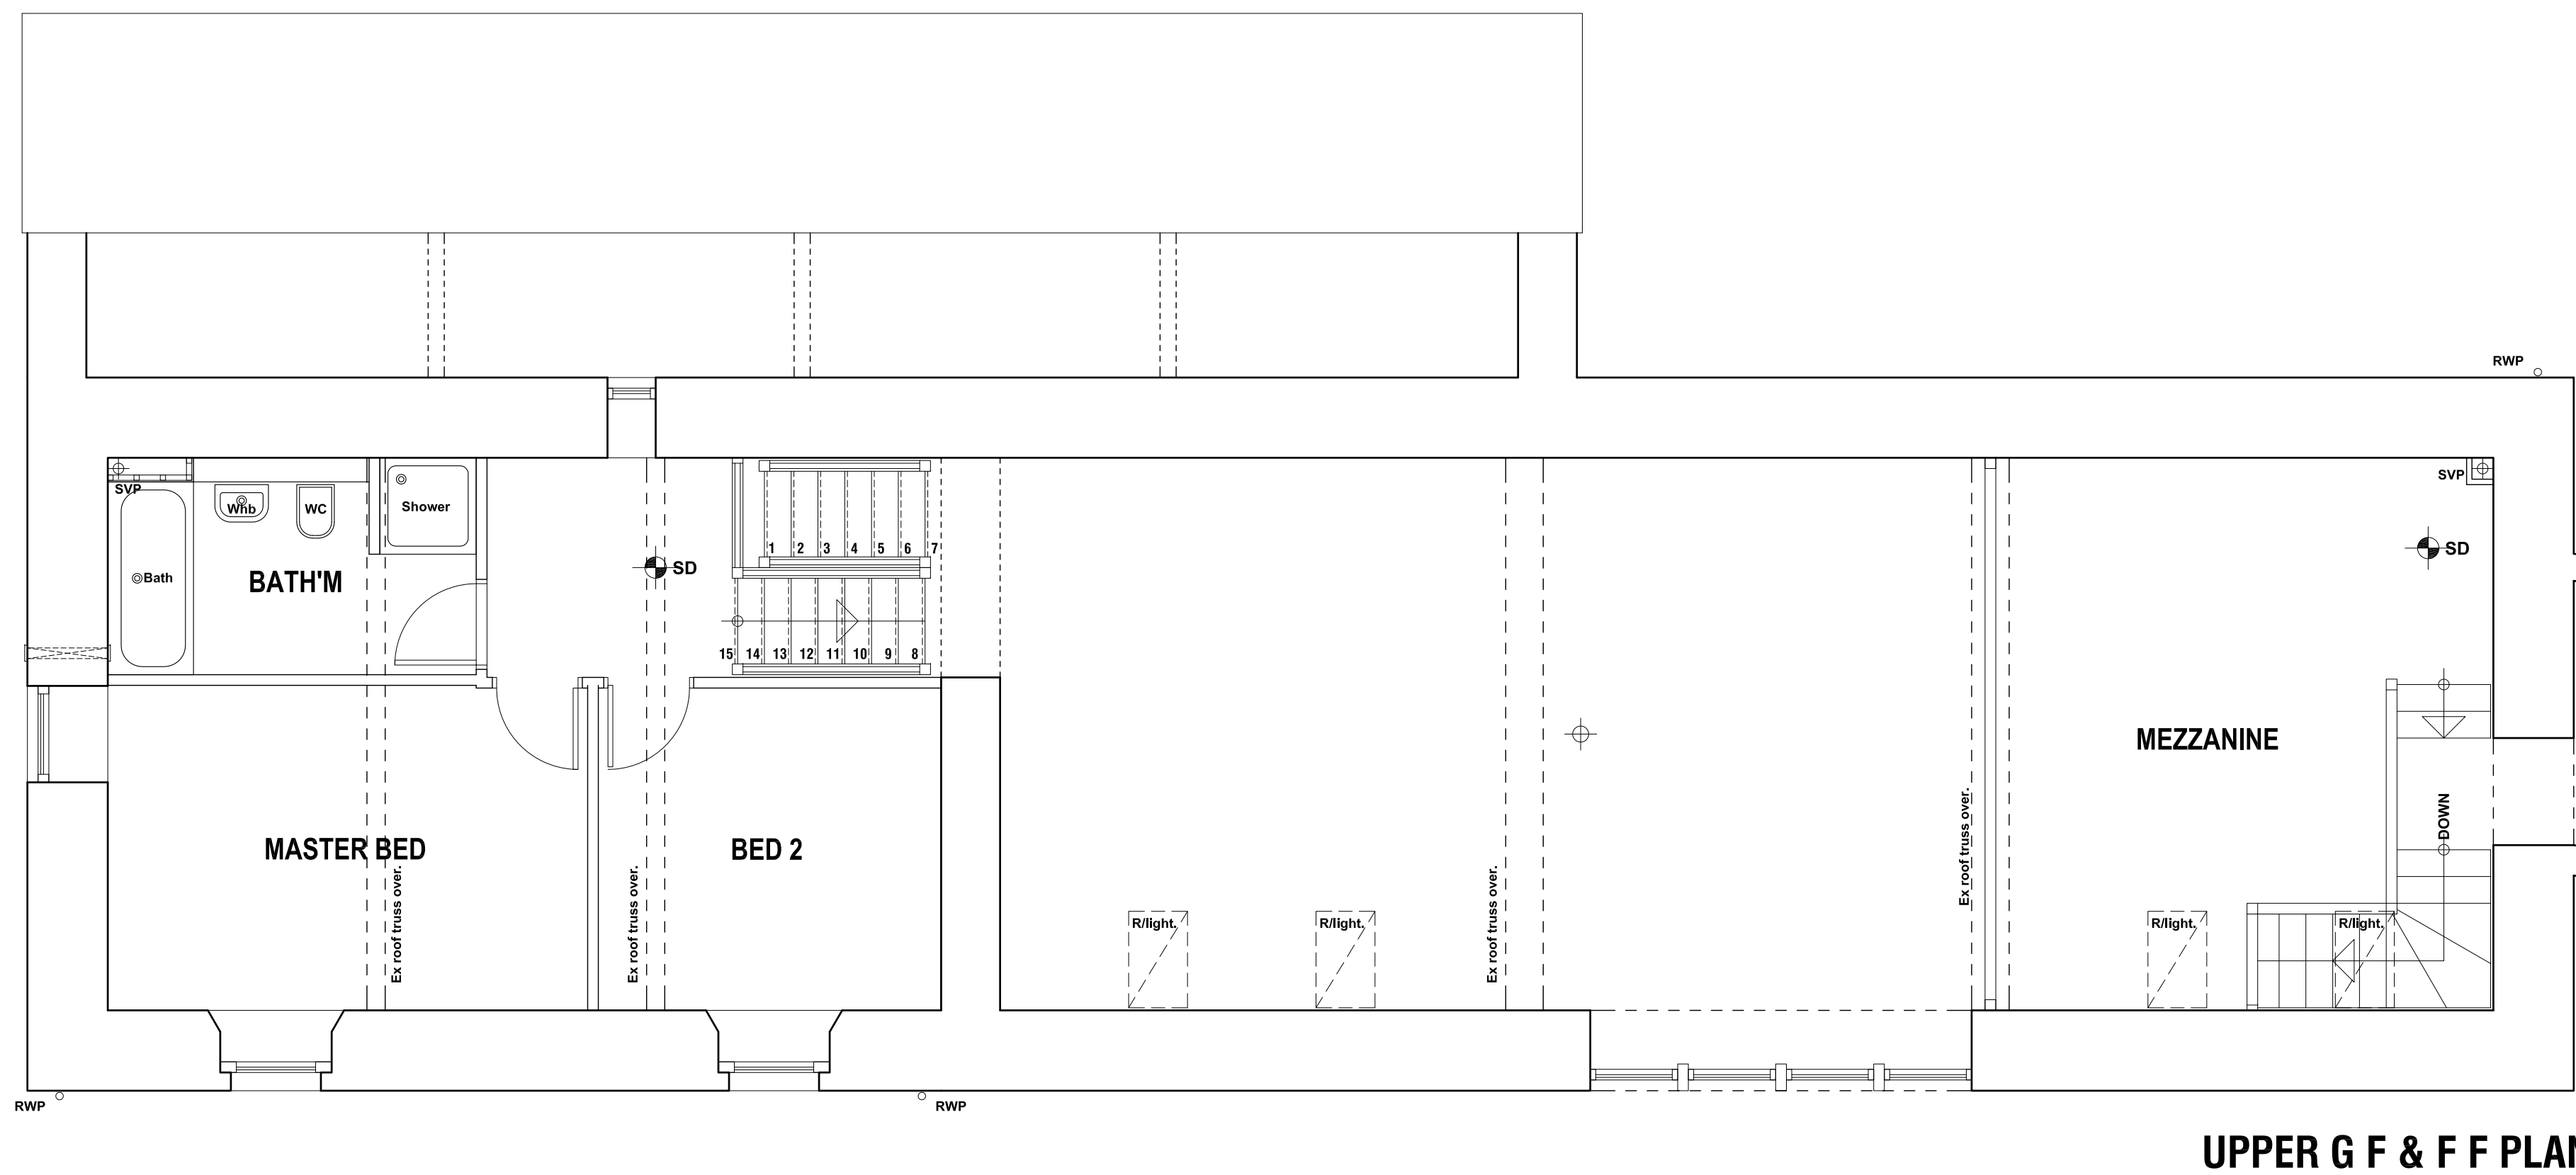
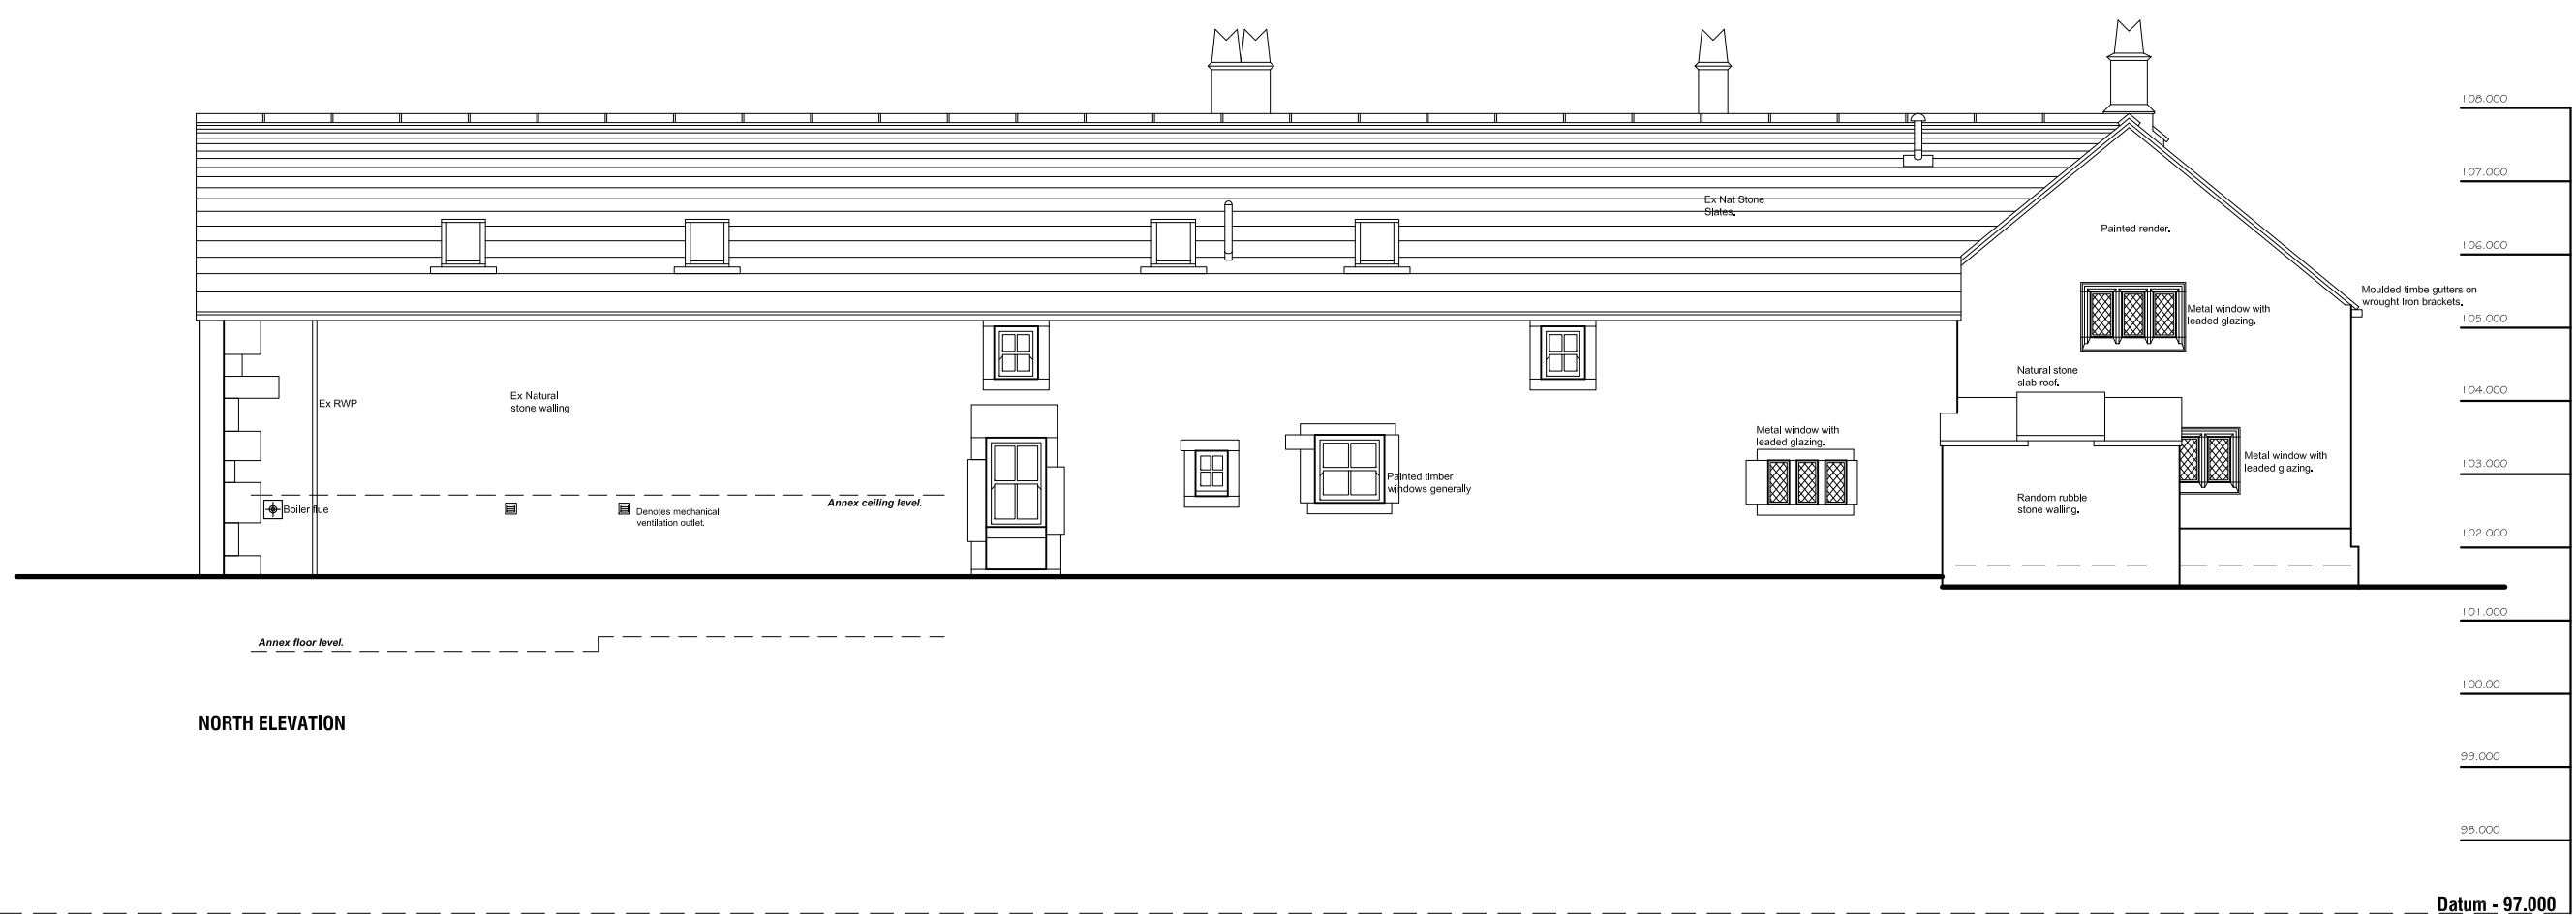
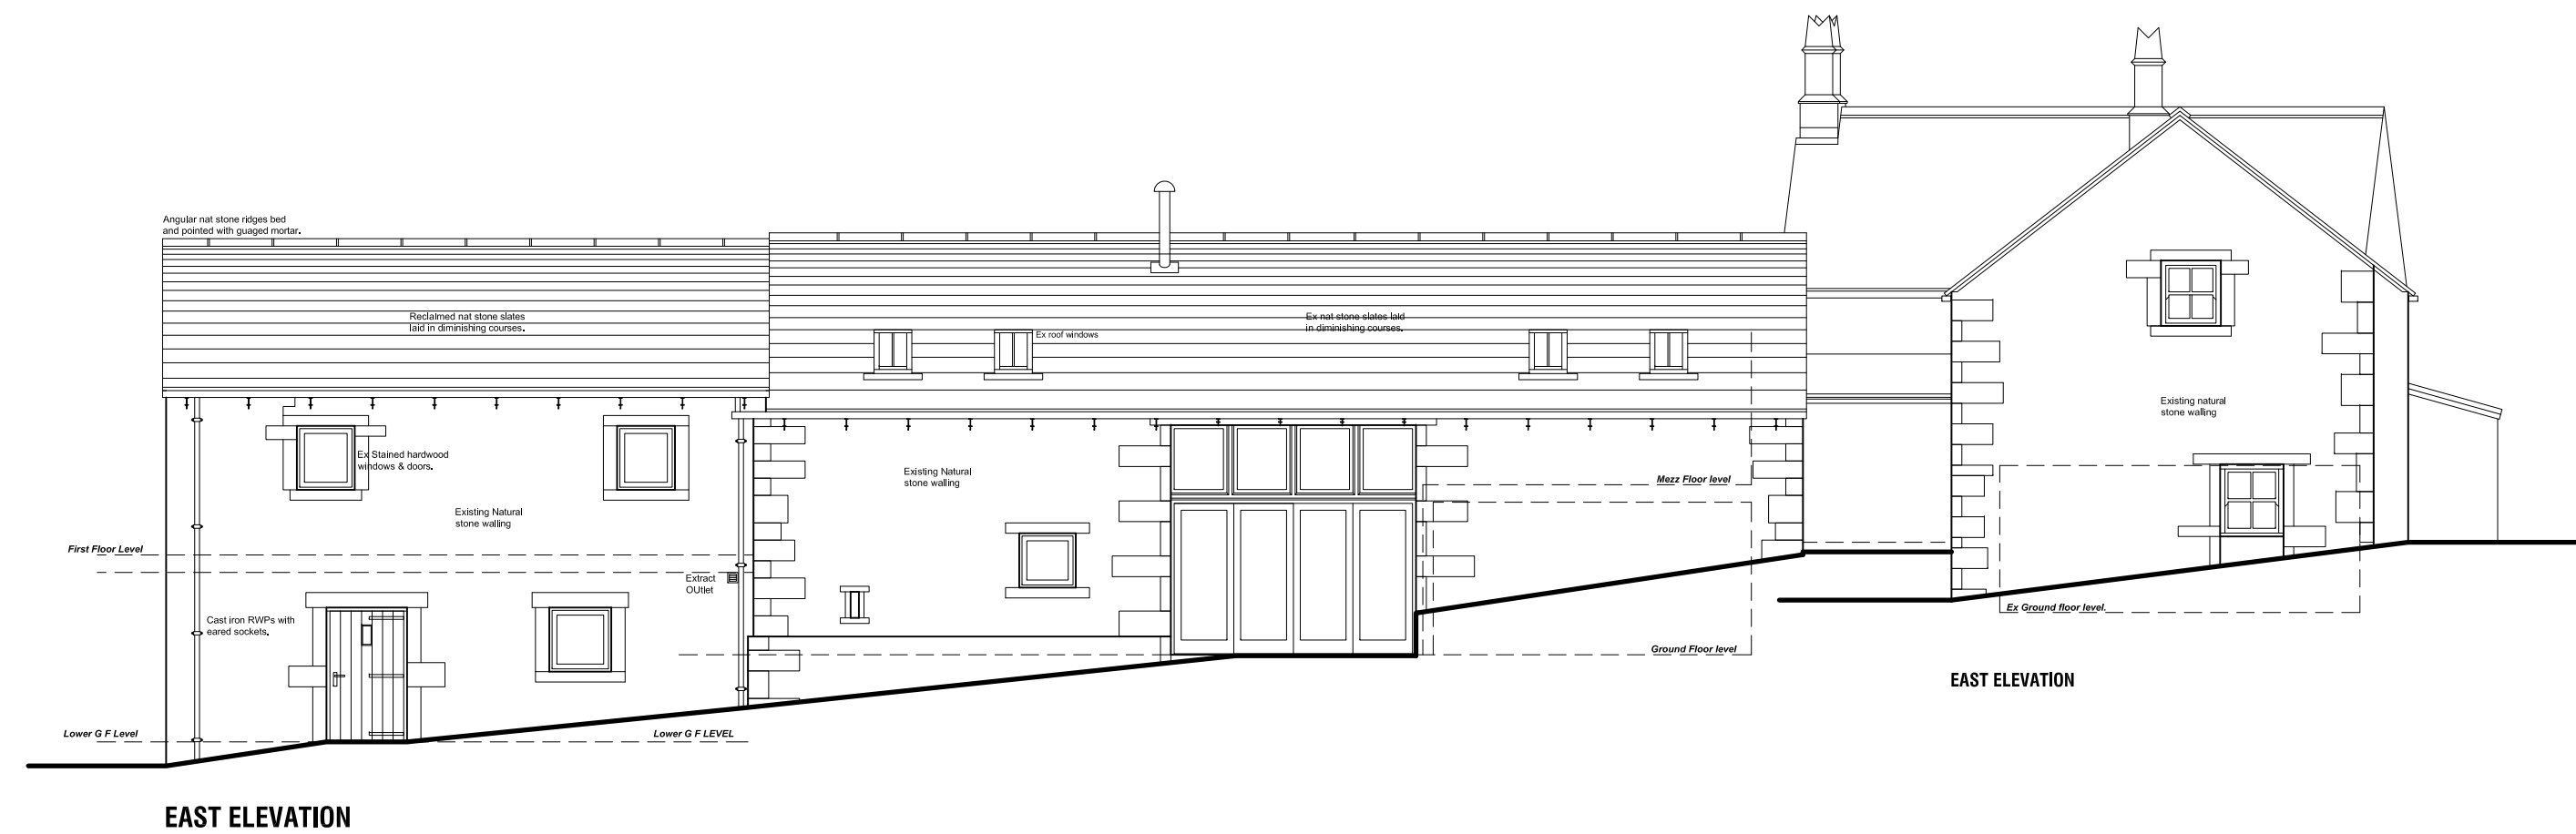
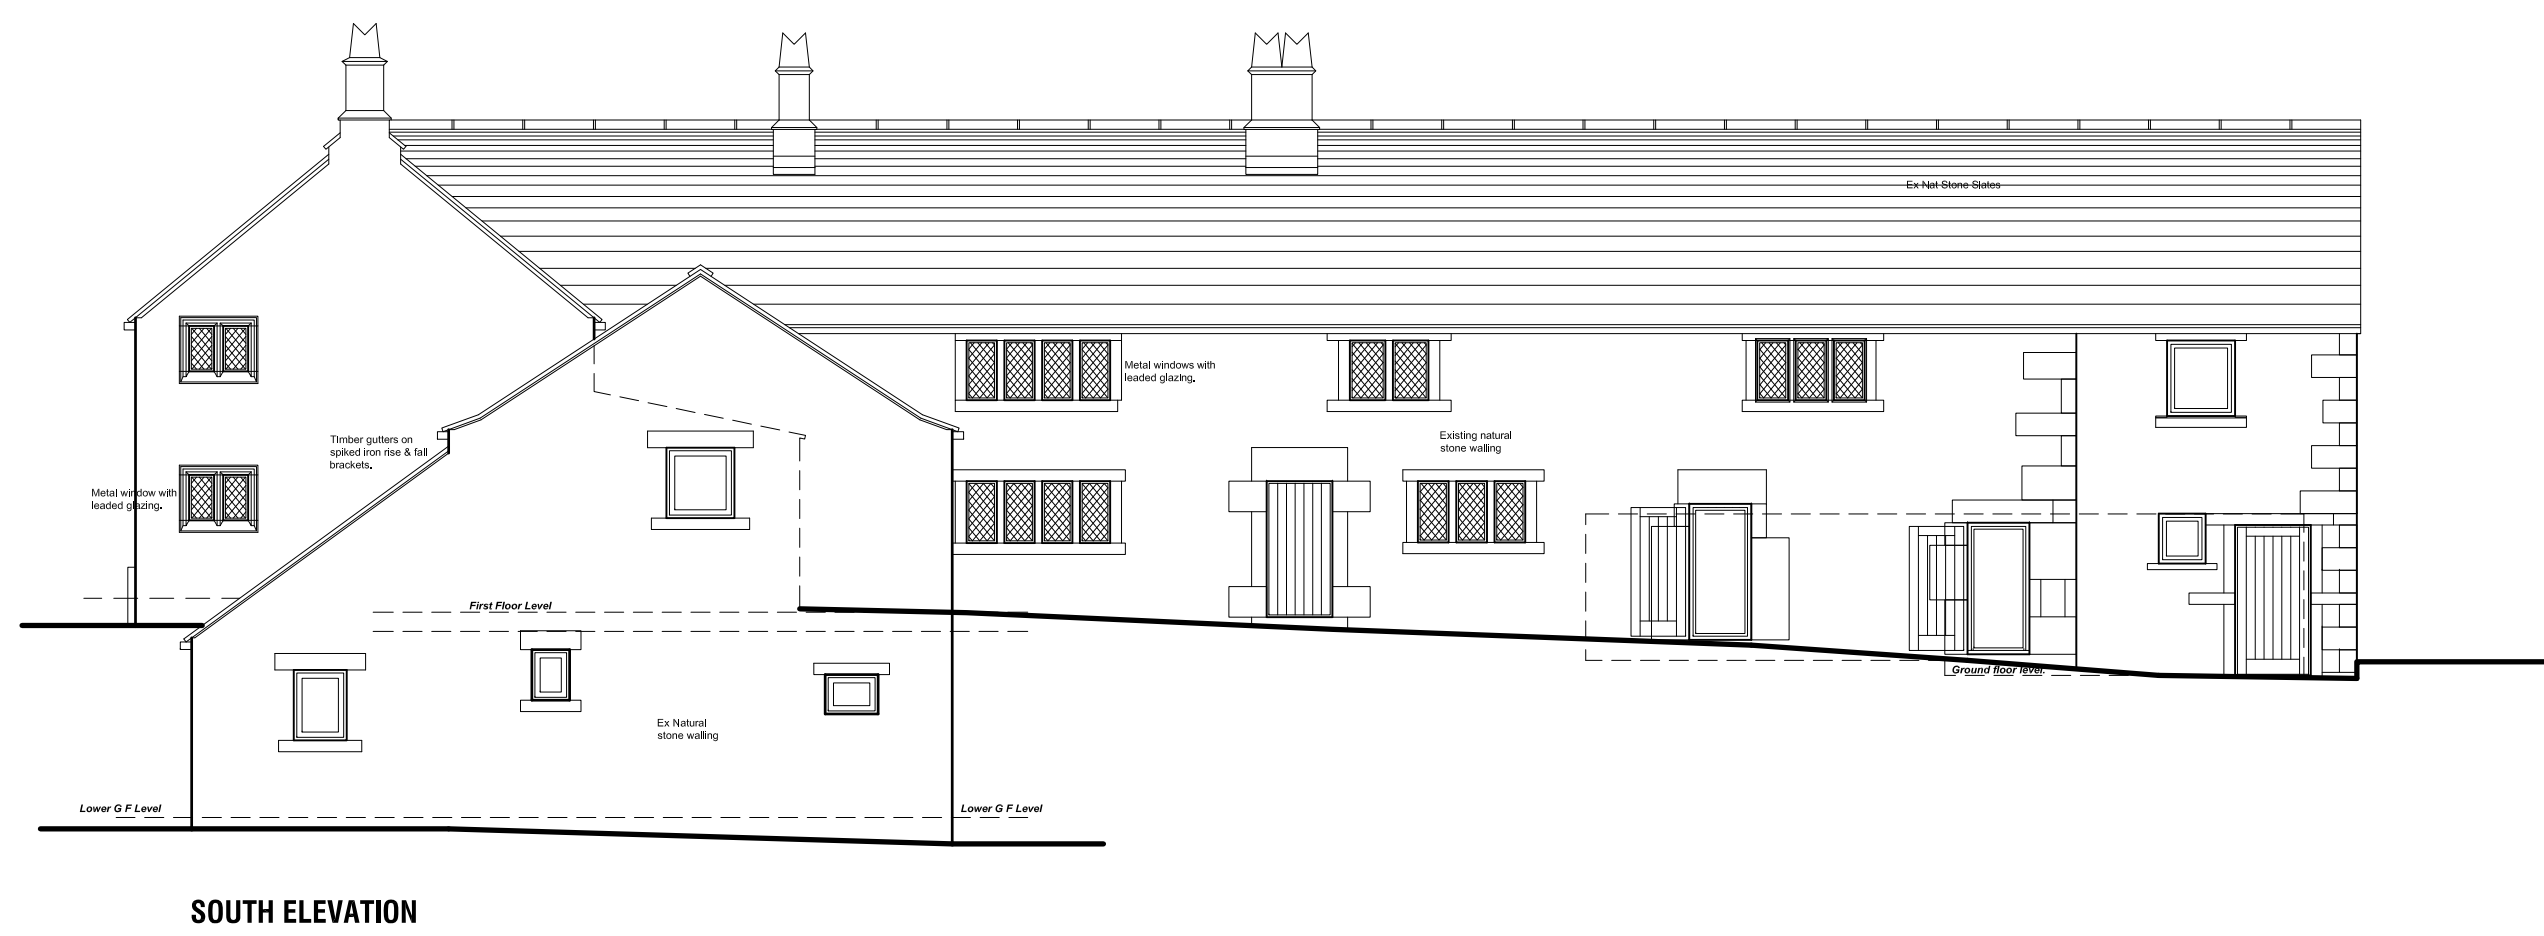


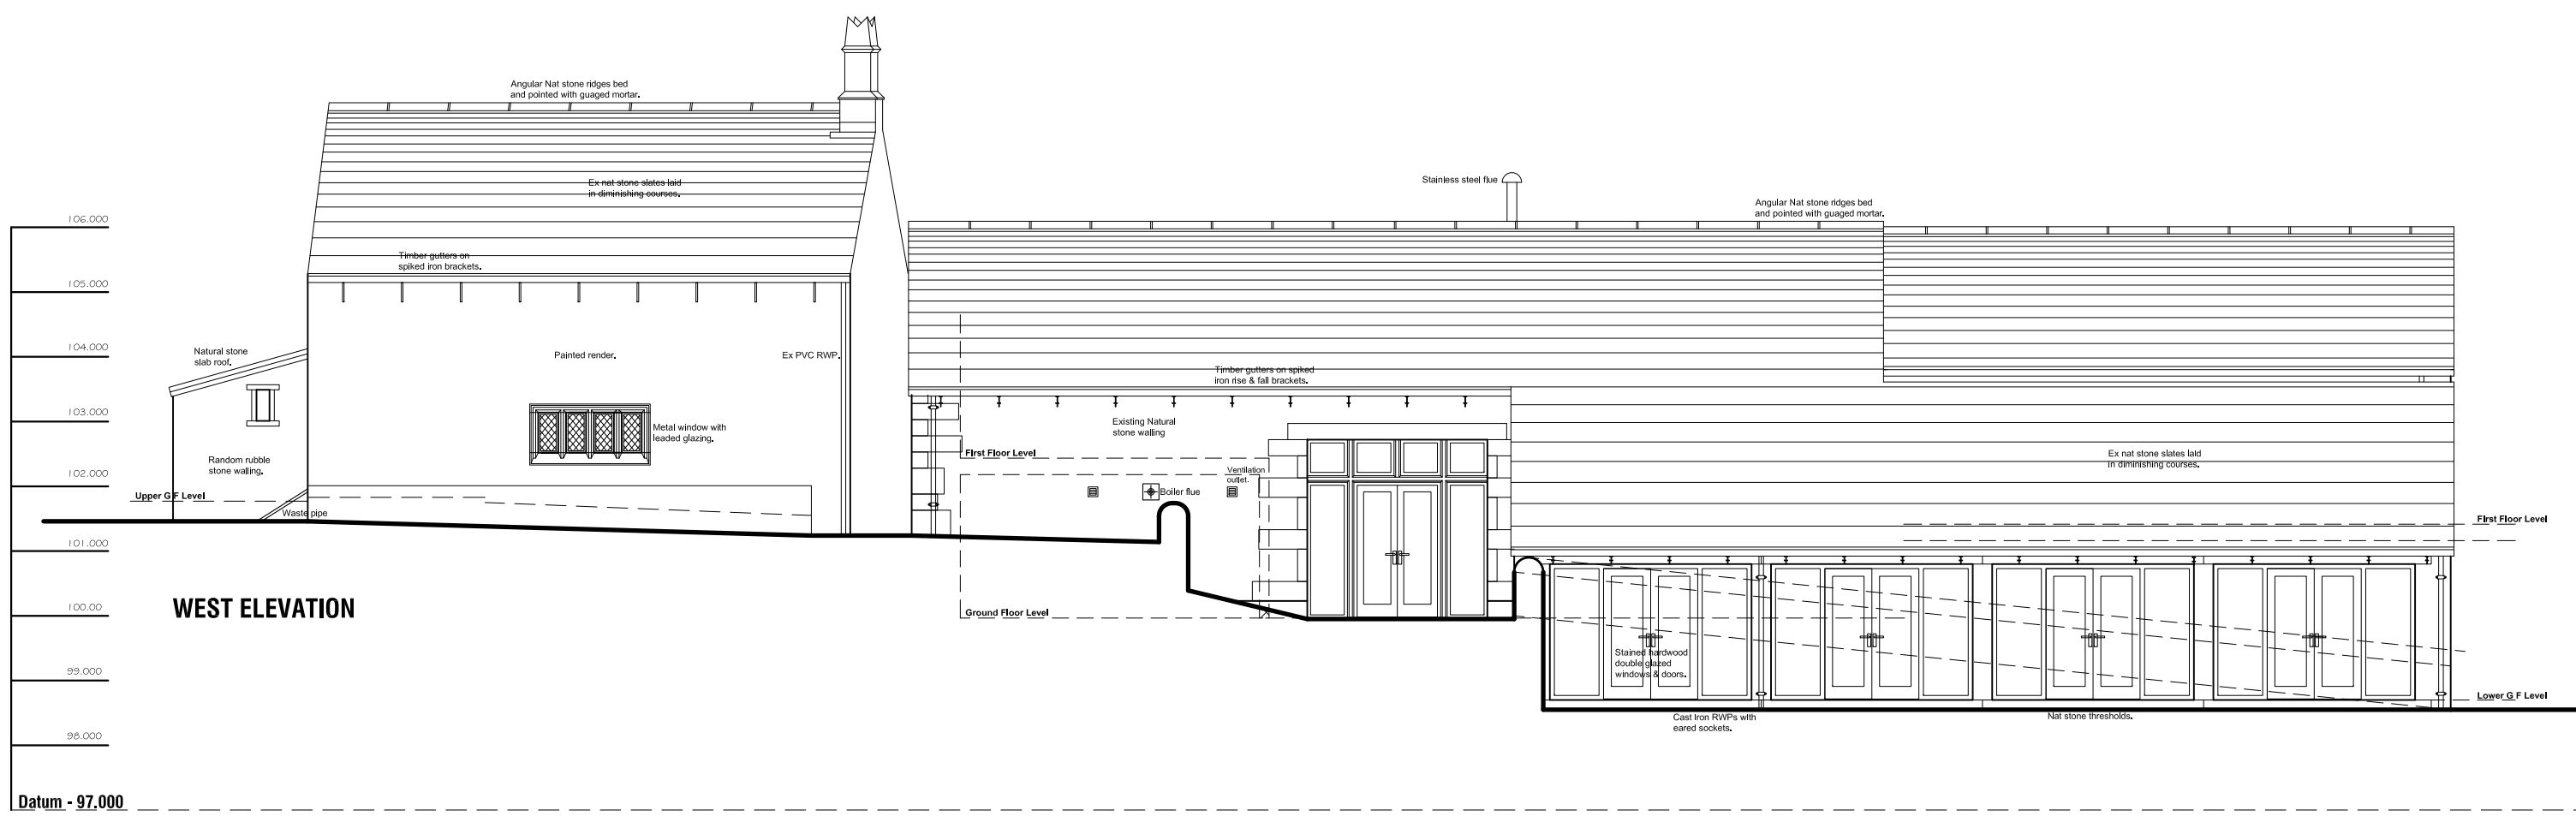

Revision: Date: Description:

DICK ROYD FARM, CLIFF LANE,
OFF BROOK HILL LANE, CARLECOTES,
SHEFFIELD, S36 4TG.

SURVEY

PLANS AND ELEVATIONS

Mr & Mrs Foster

JE
Building Design Services

JE Architectural Ltd
23 Windmill Road, Wombwell,
Barnsley, S73 8PW.
Tel: 01226 754507
Email: jeahd@btconnect.com

This drawing and the copyright is the Architectural Company's property and maybe used
or reproduced only by agreement. All Dimensions in Millimetres Unless specified
otherwise and subject to verification on site.

Scale(s): 1:50 & 1:1000 A1 Date: JAN 2015

Ref: 201419 Drwg No: 01

0 cm 2 cm 4 cm 6 cm