


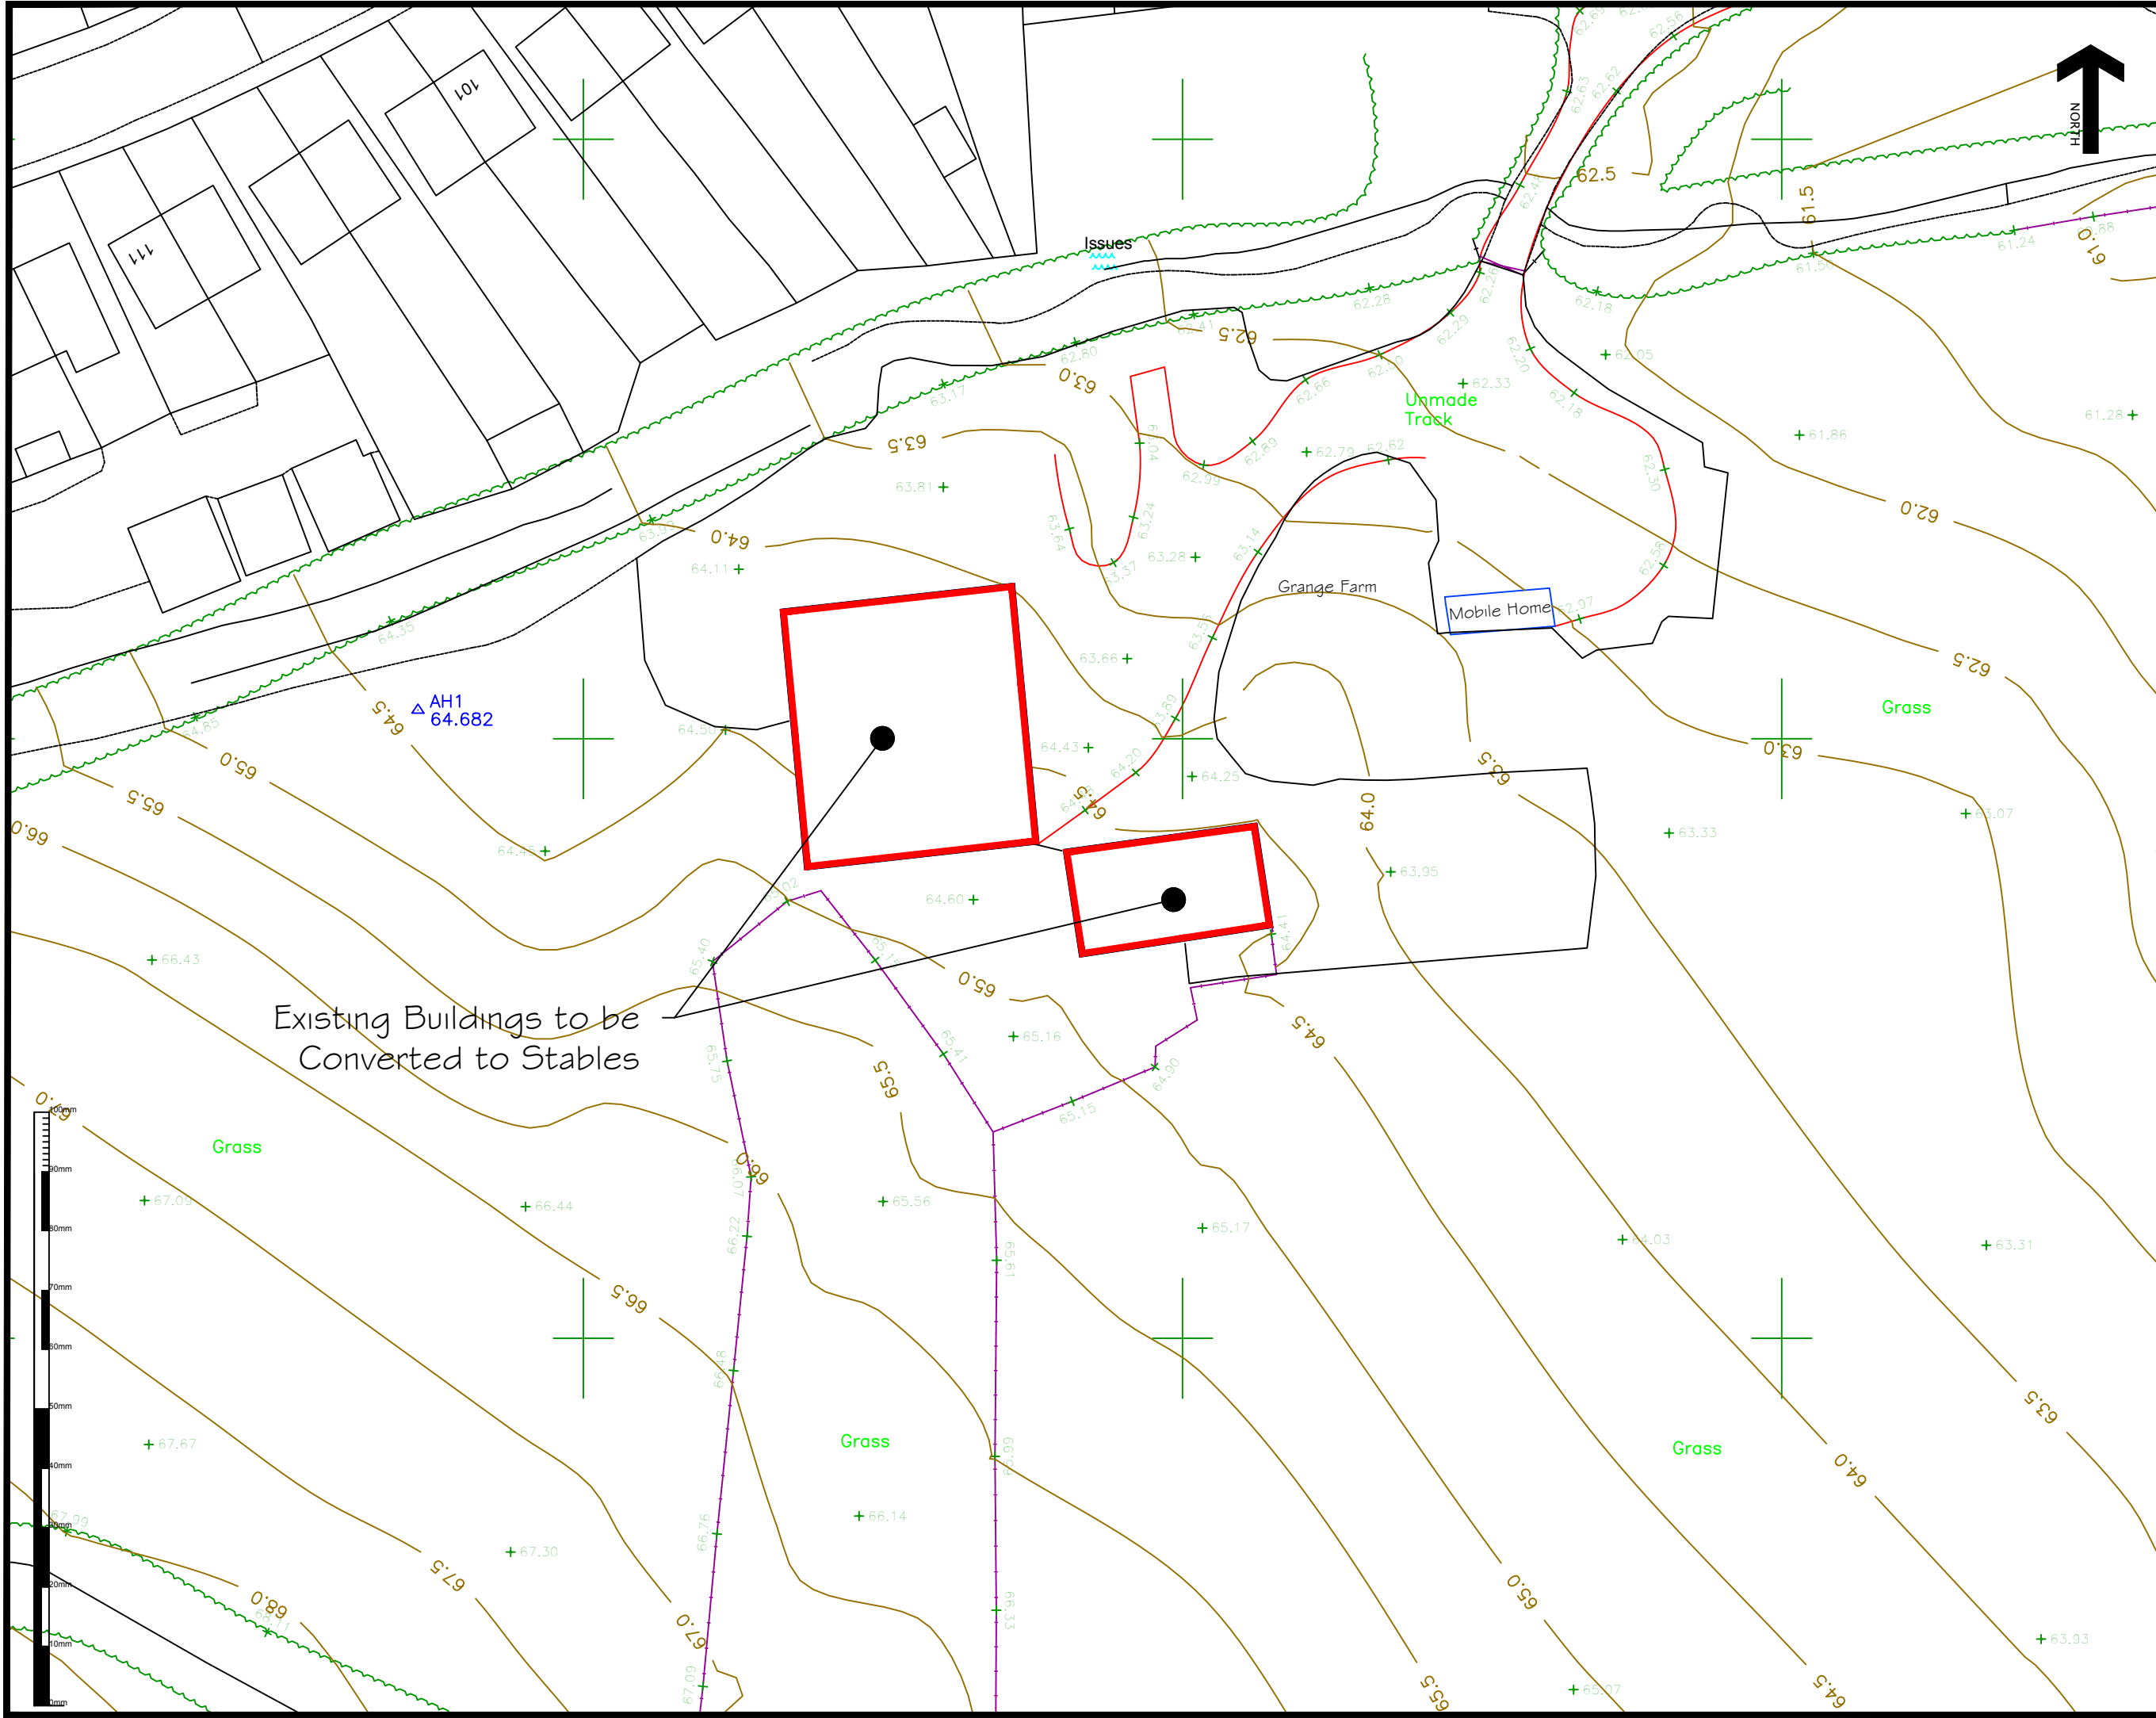

Notes:
1. The accuracy and content of this drawing are dependent on the surveyed scale and survey specification care should be taken when working with other plotted scales or from CAD.

Rev	Description of revision	Date
Stamford Geomatics Ltd LAND SURVEYING AND VOLUMETRICS 4 "Tree Walled" Gardens, Nostell Estate Yard, Nostell, WF4 1AB Tel: 01924 862846, 07710 349502		
Site Name: Proposed Stables, Grange Farm, Royston, S71 4LF.		
Surveyed: AH	Drawn: CSm	Checked: CSm
Title Site Layout.		
Plotted Scale: 1:500	Date: 17 May 18	Sheet Size: A3
Drawing No. 1695/102		Revision -