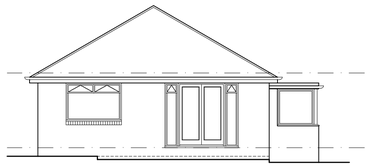

EXISTING REAR ELEVATION
SCALE 1:100

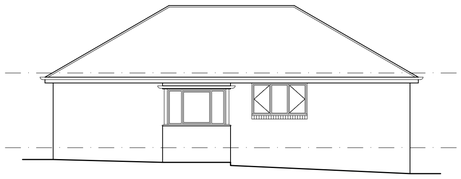

EXISTING SIDE ELEVATION
SCALE 1:100

EXISTING FRONT ELEVATION
SCALE 1:100

PROPOSED REAR ELEVATION
SCALE 1:100

PROPOSED SIDE ELEVATION
SCALE 1:100

PROPOSED FRONT ELEVATION
SCALE 1:100

LOCATION PLAN
SCALE 1:1250

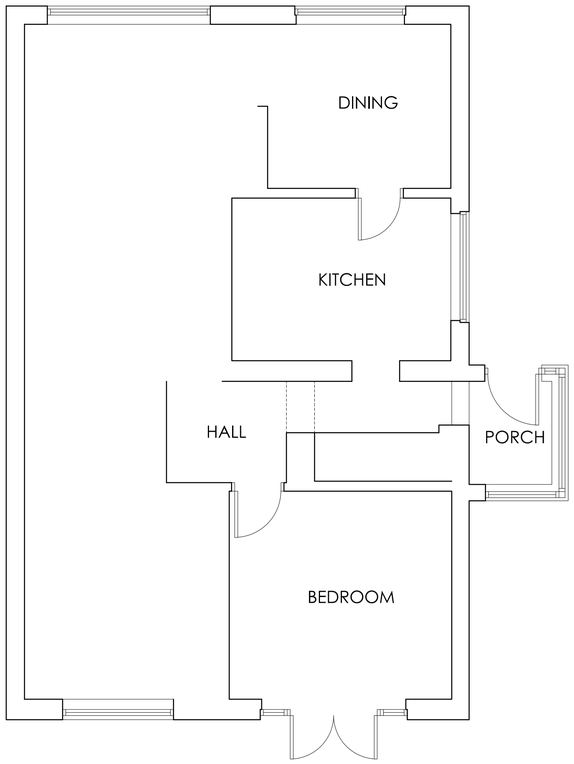

EXISTING GROUND FLOOR PLAN
SCALE 1:50

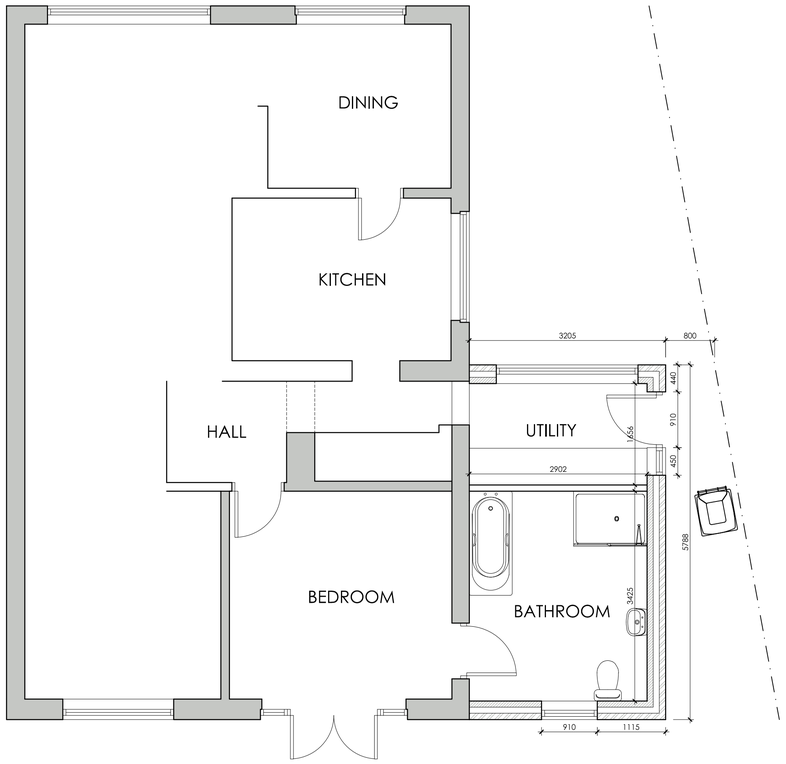

PROPOSED GROUND FLOOR PLAN
SCALE 1:50

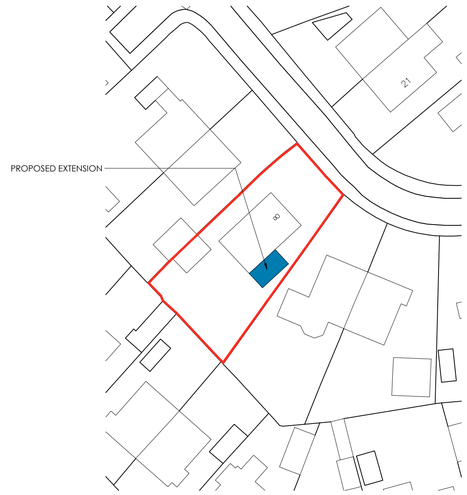

BLOCK PLAN
SCALE 1:500

White Agus PARTNERSHIP
ARCHITECTURAL SERVICES
OFFICE ONE,
34 VICTORIA ROAD,
BARNSLEY,
S70 2BU
Phone: 01226 208482
Email: info@whiteaguspartnership.co.uk
Web: www.whiteaguspartnership.co.uk

Project.	Client.		
PROPOSED EXTENSION AT 8 BARLBOROUGH ROAD WOMBWELL, BARNSLEY, S73 0RQ	MR & MRS ENNIS		
Drawing Title. PROPOSED PLANS AND ELEVATIONS	Date. MARCH 2020	Scale. 1:50 & 1:100 @ A1	
	Ref. 19–190	Dwg. No. 01	Rev. B

Date	Suffix	Description	Date	Suffix	Description
29/04/2020	A	REVISED TO CLIENTS REQUIREMENTS			
30/04/2020	B	REVISED TO CLIENTS REQUIREMENTS			