




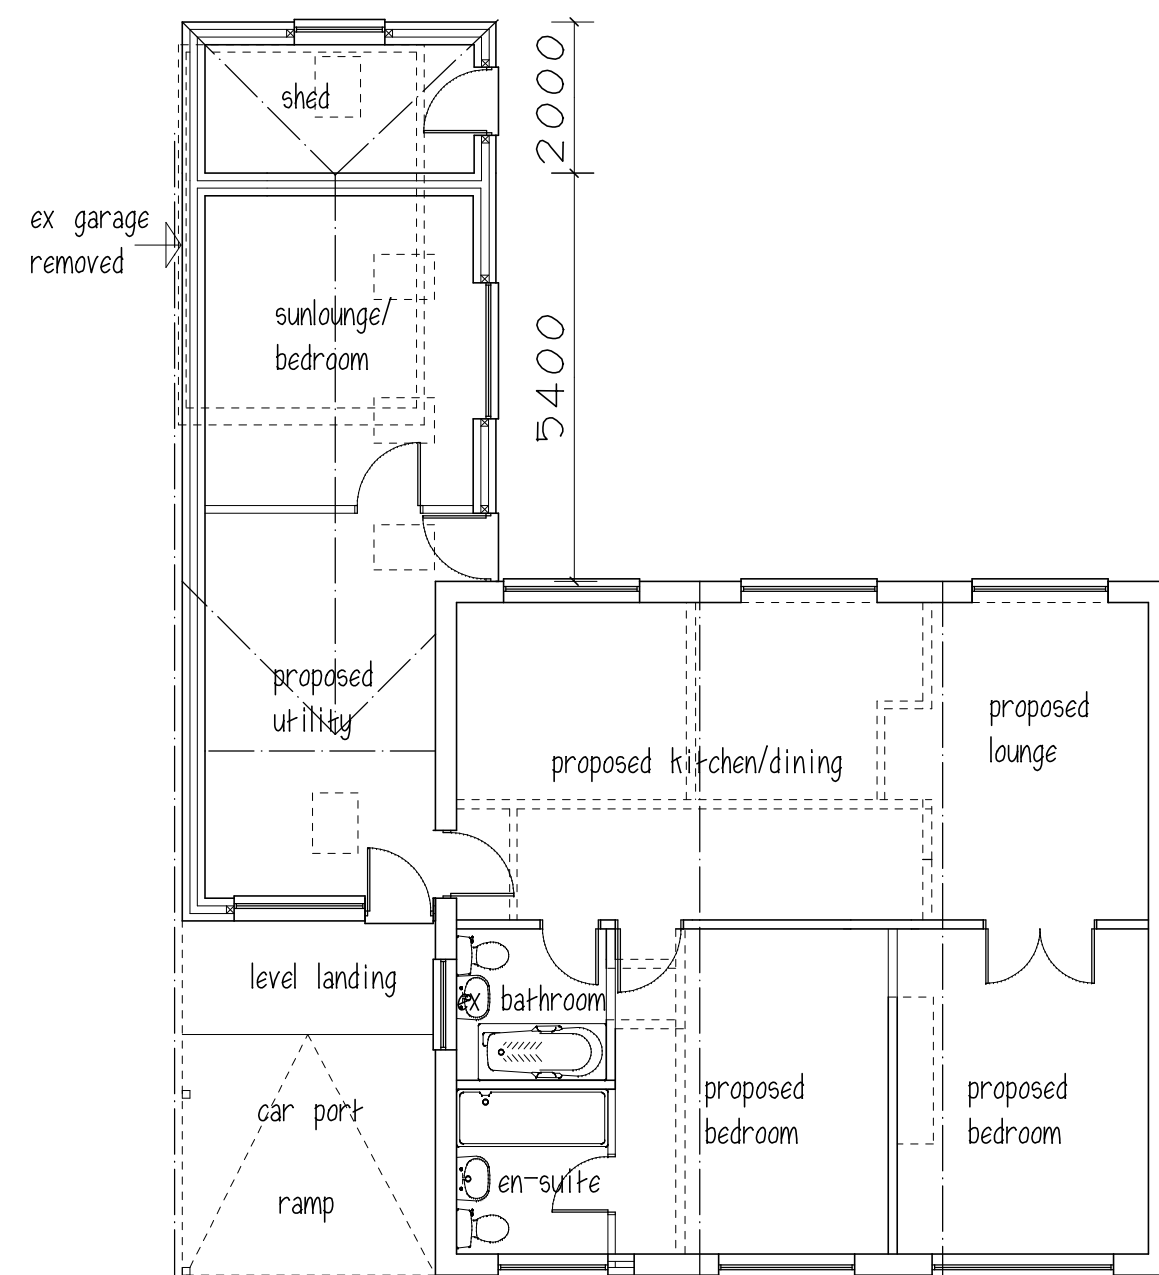


GROUND FLOOR

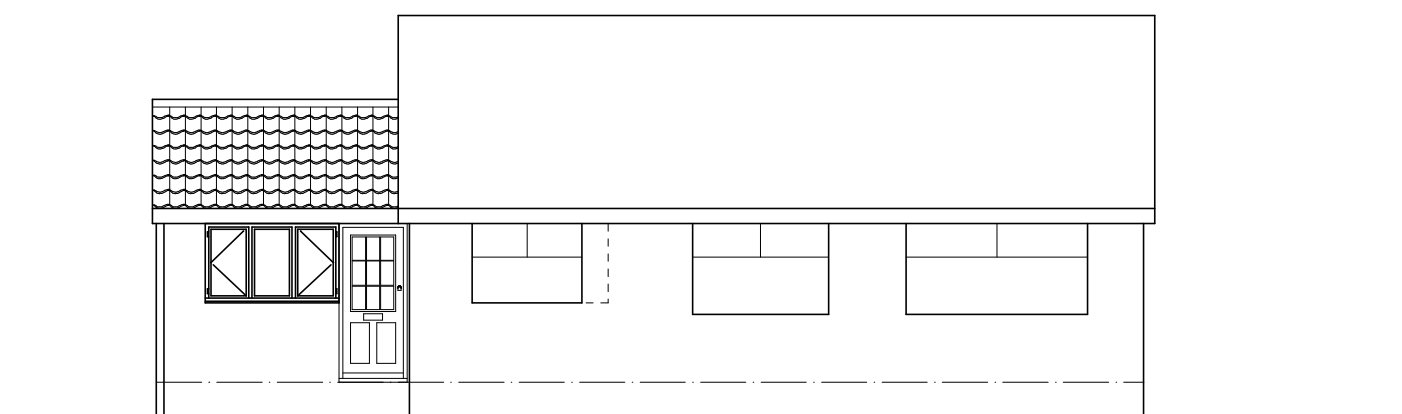

FRONT ELEVATION

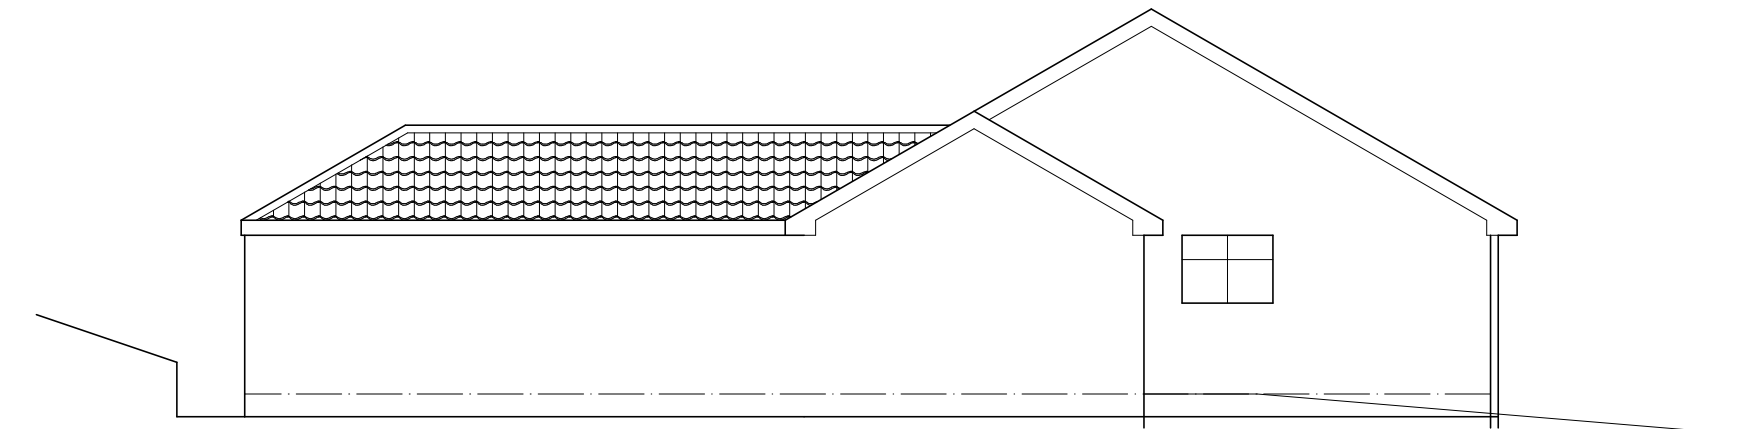


SIDE ELEVATION

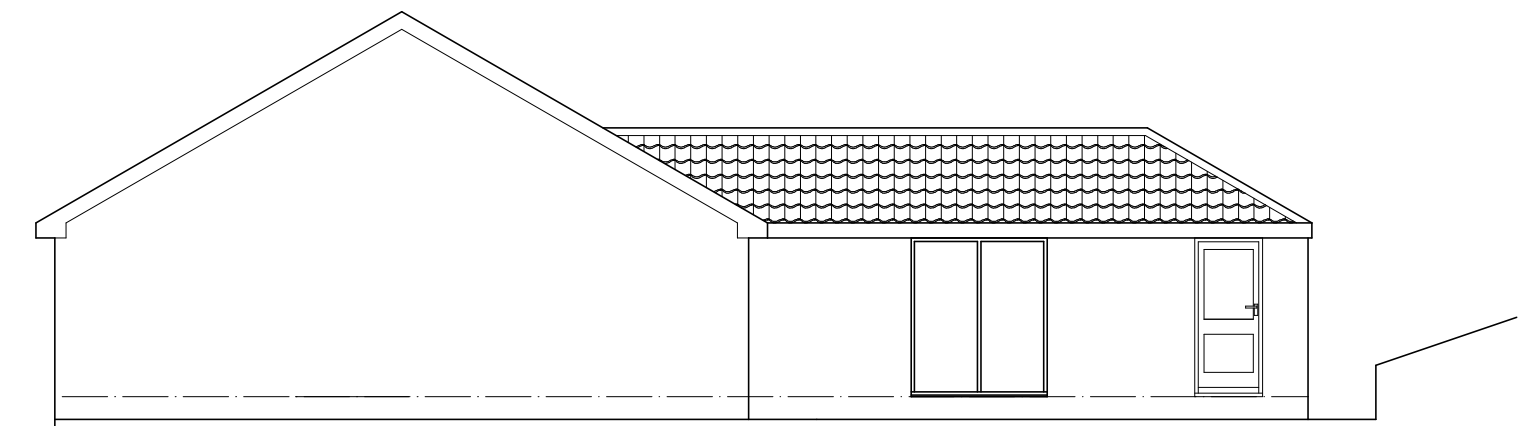

SIDE ELEVATION

ROOF - concrete tiles to match existing
WALLS - brick to match existing

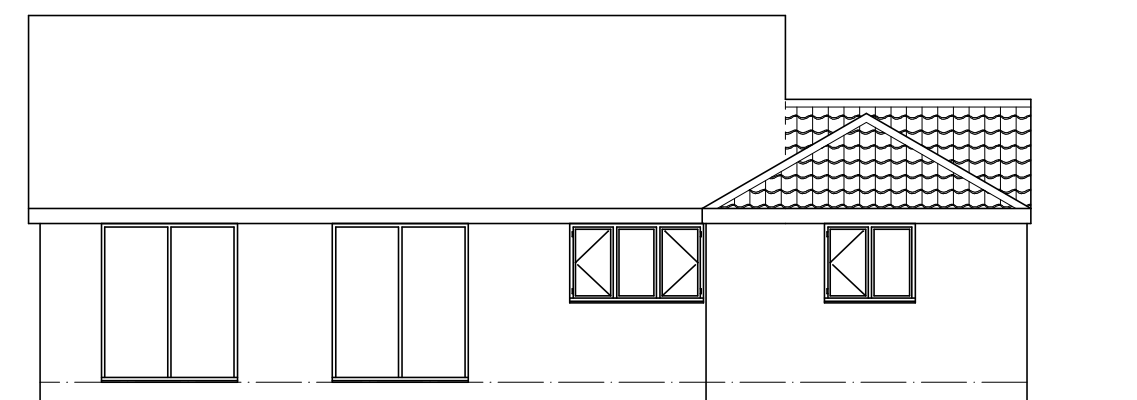

REAR ELEVATION

Mrs J FOX

PROPOSED EXTENSION
32 CHURCH STREET
ELSECAR
BARNLEY S74 8HZ

PLAN & ELEVATION

1:100@A2 MAY 22

Peter Thompson

"Linwood"


Barnsley Road

Dodworth

Barnsley S75 3JR t&f. 01226 201391

m. 07973251730

e-mail peter-thompson@hotmail.co.uk

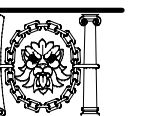

M.C.I.A.T.