
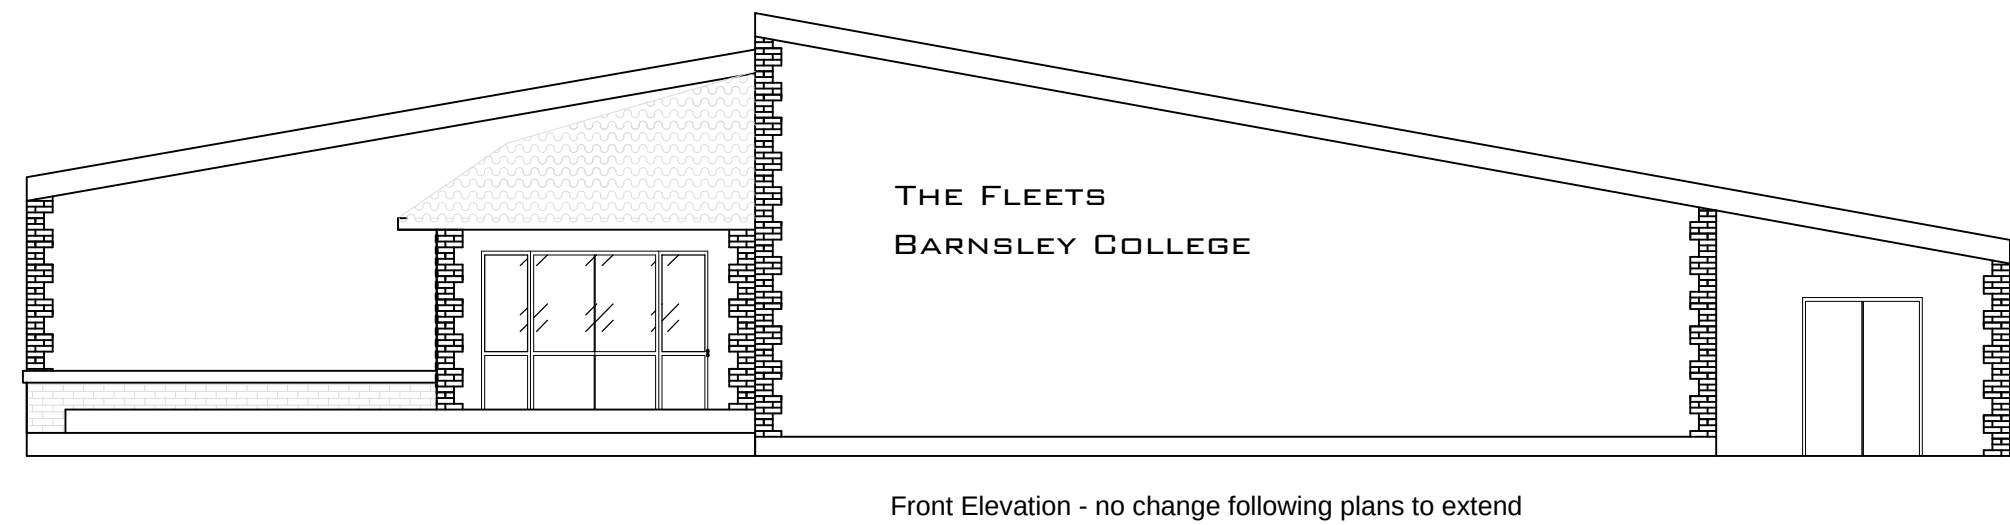
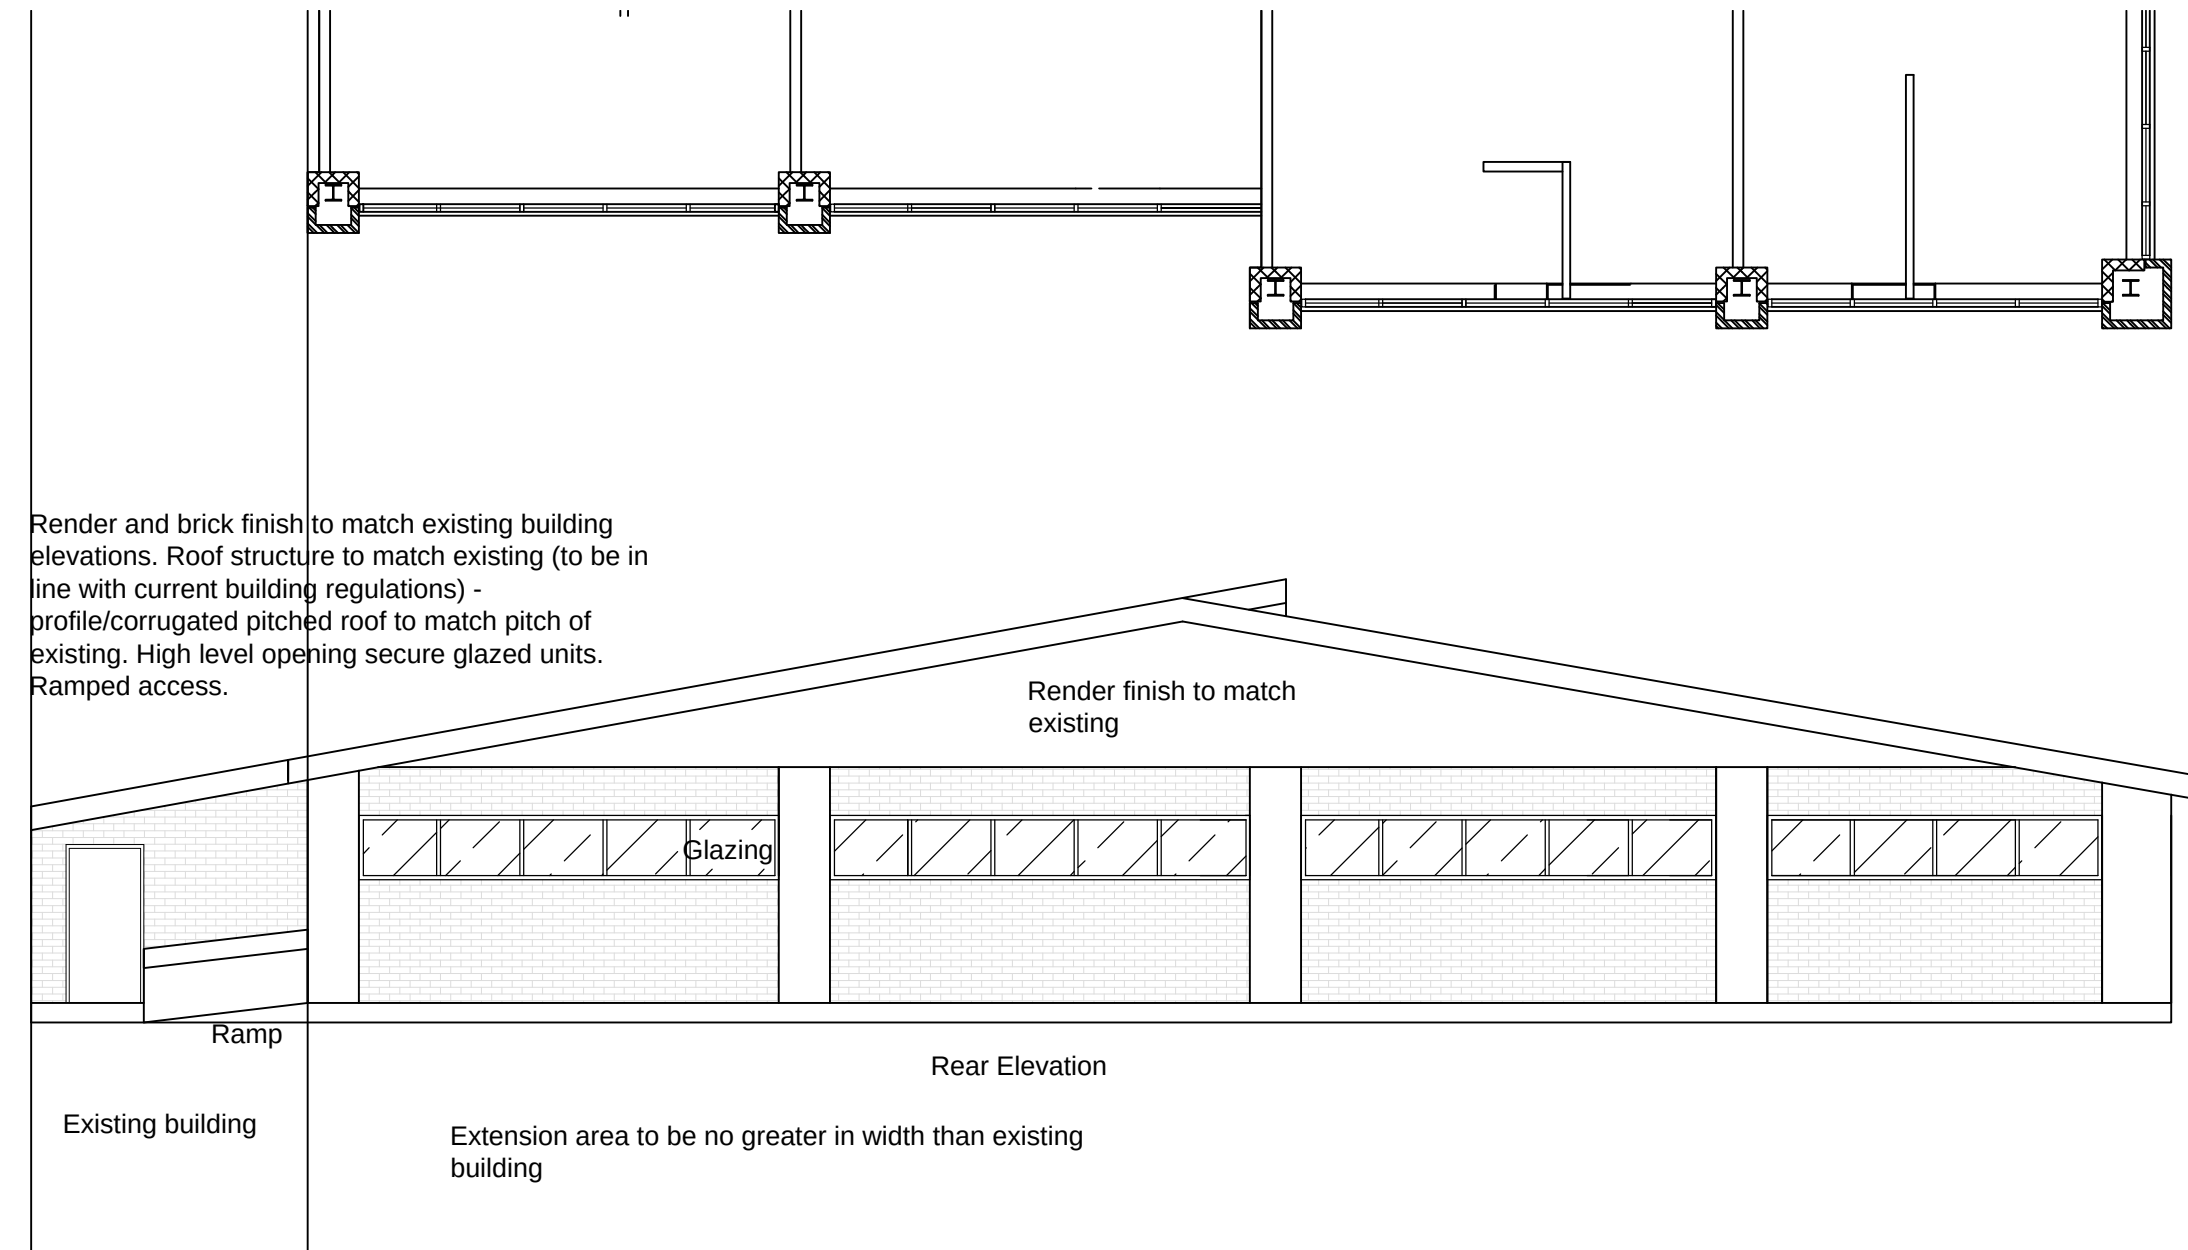
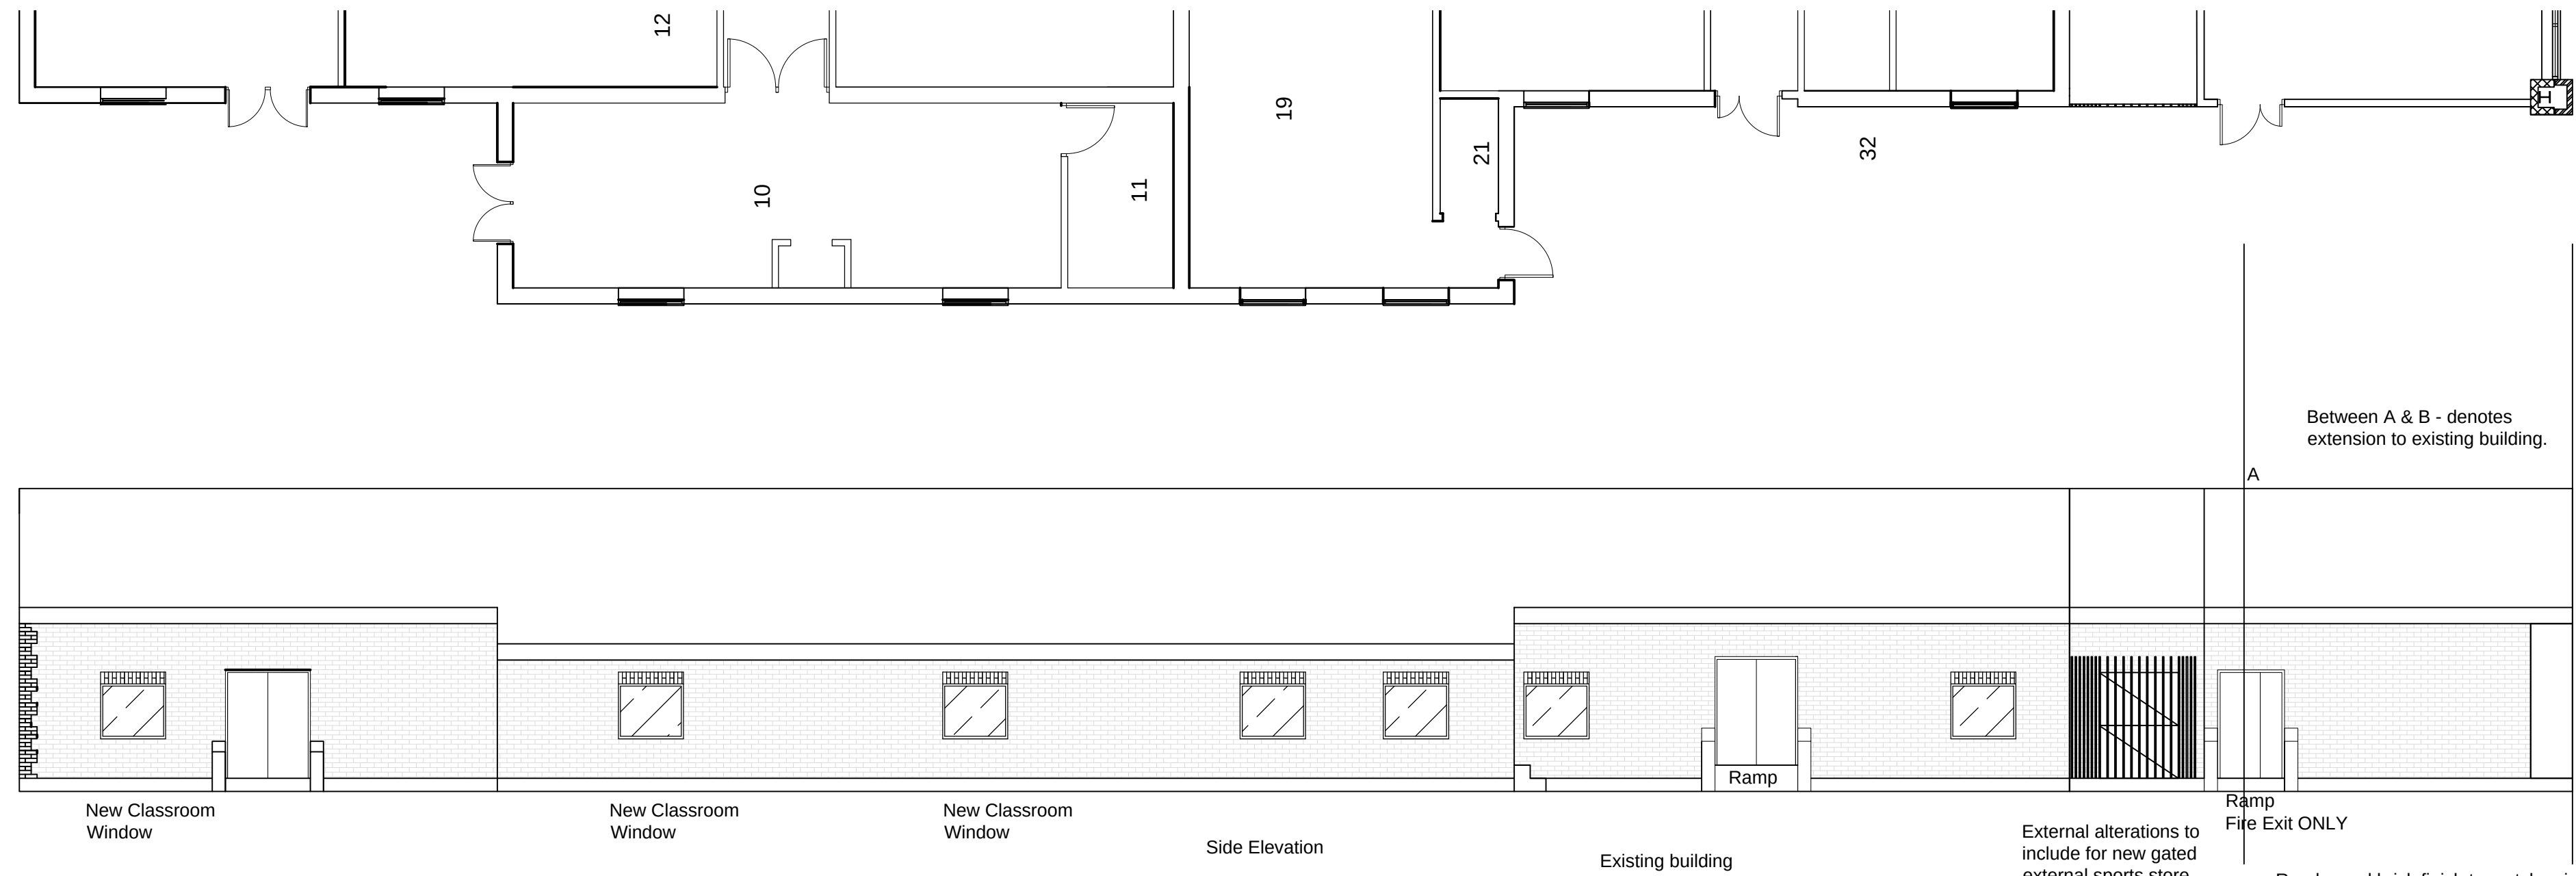


Do not scale from this drawing.
The Contractor is to check all on site dimensions and report discrepancies to Barnsley College Estates department. All rights described in Chapter IV of the Copyright, Designs and Patents Act have been generally asserted É

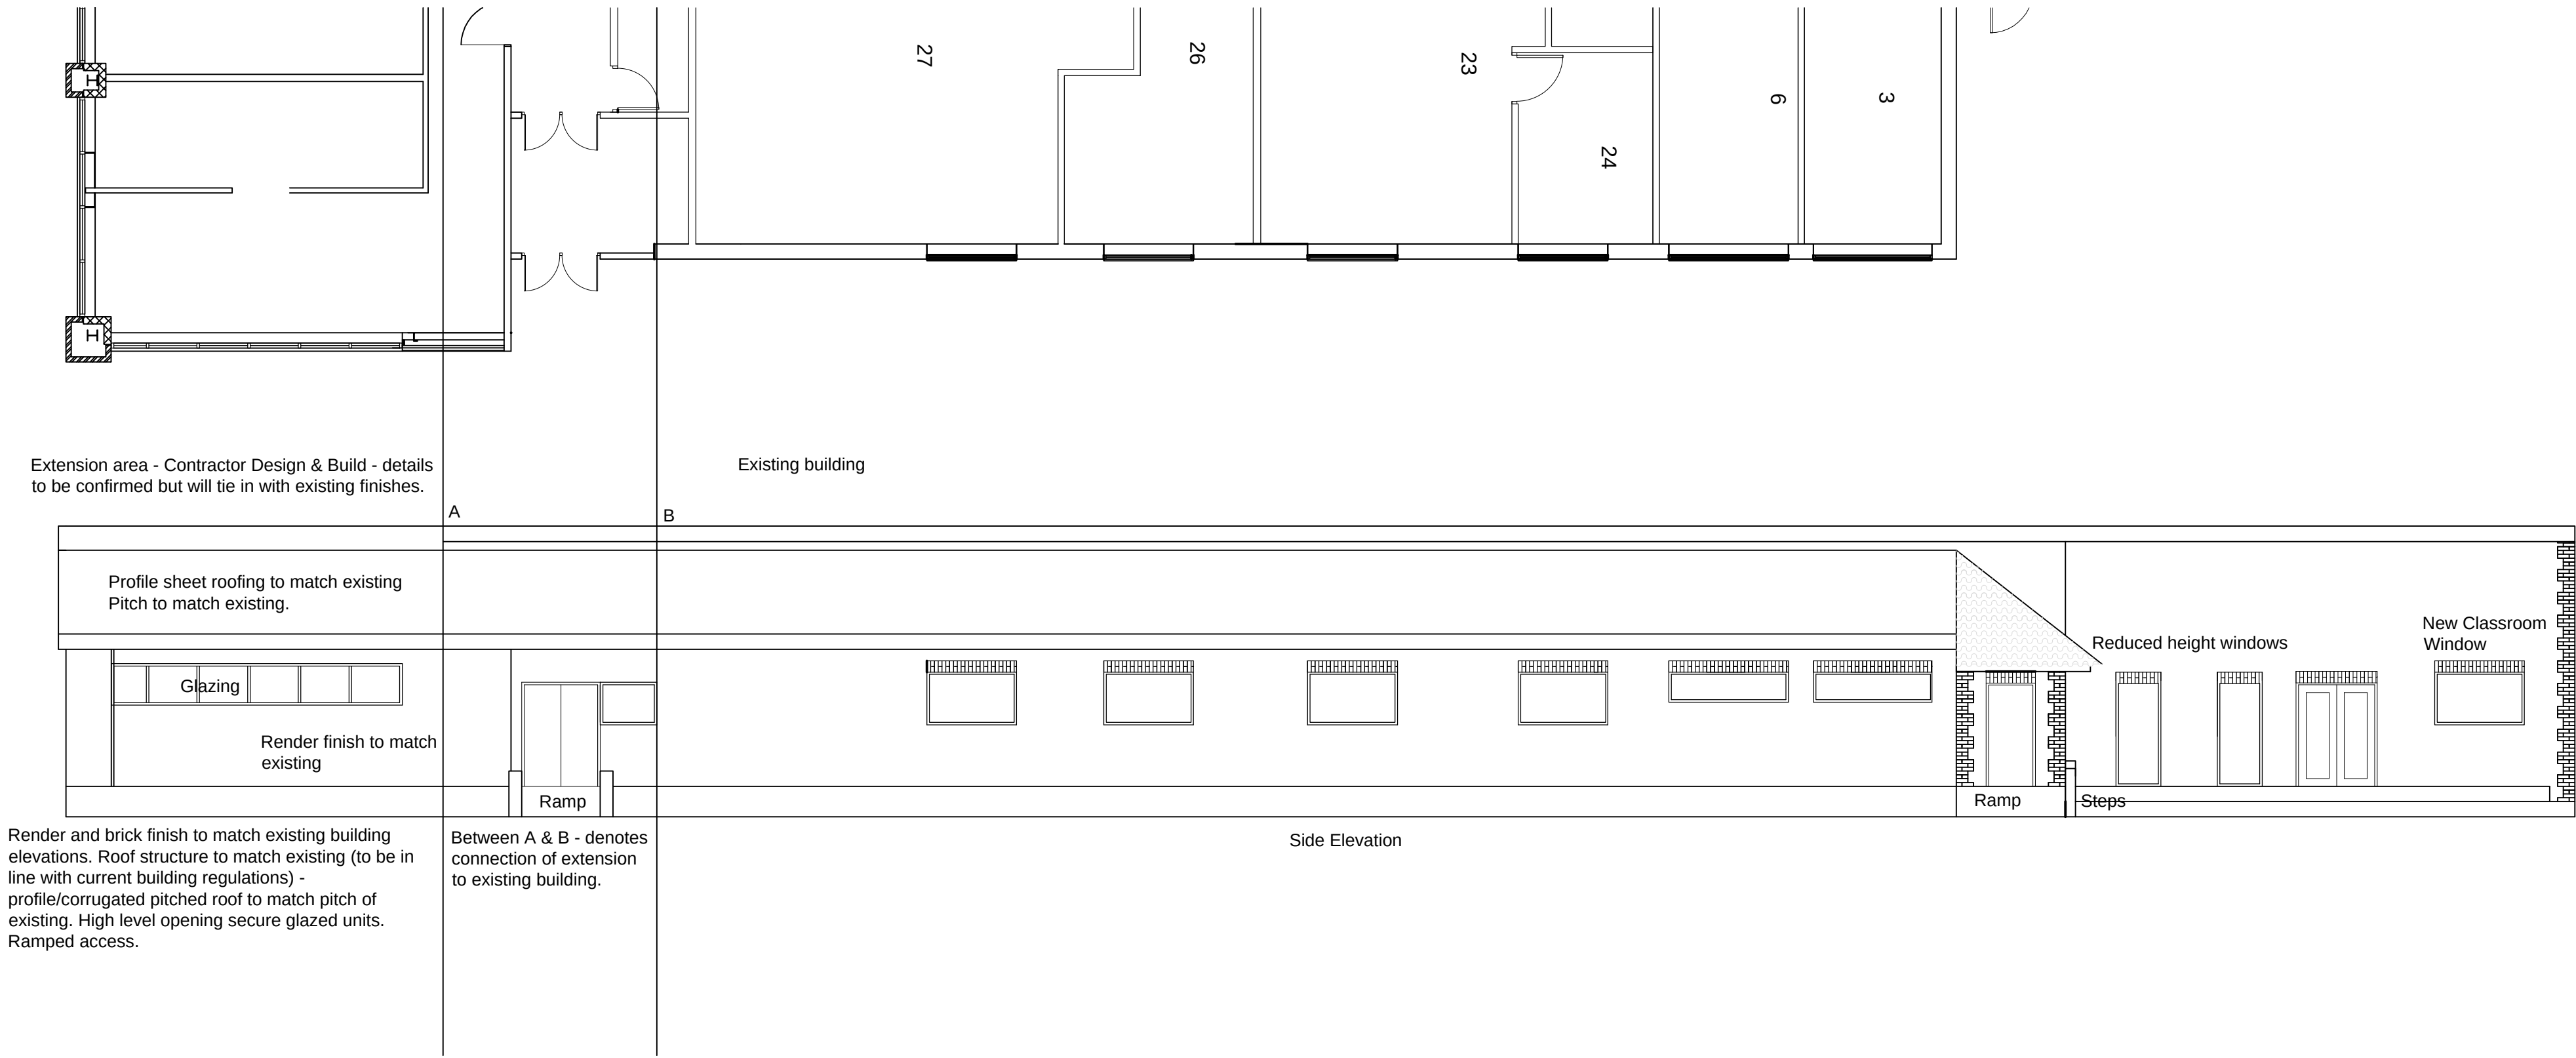

Old Mill Lane Site
Church Street
Barnsley
South Yorkshire
S70 2AX
Tel: 01226 216216 Fax: 01226 216553

The Fleets Refurbishment
Proposed Elevations for Extension
The Fleets
Smithies Lane
Barnsley
S71 1NL

CNB	N/A	BC038 7
13/03/2012	BC038	1
11/08/01		