


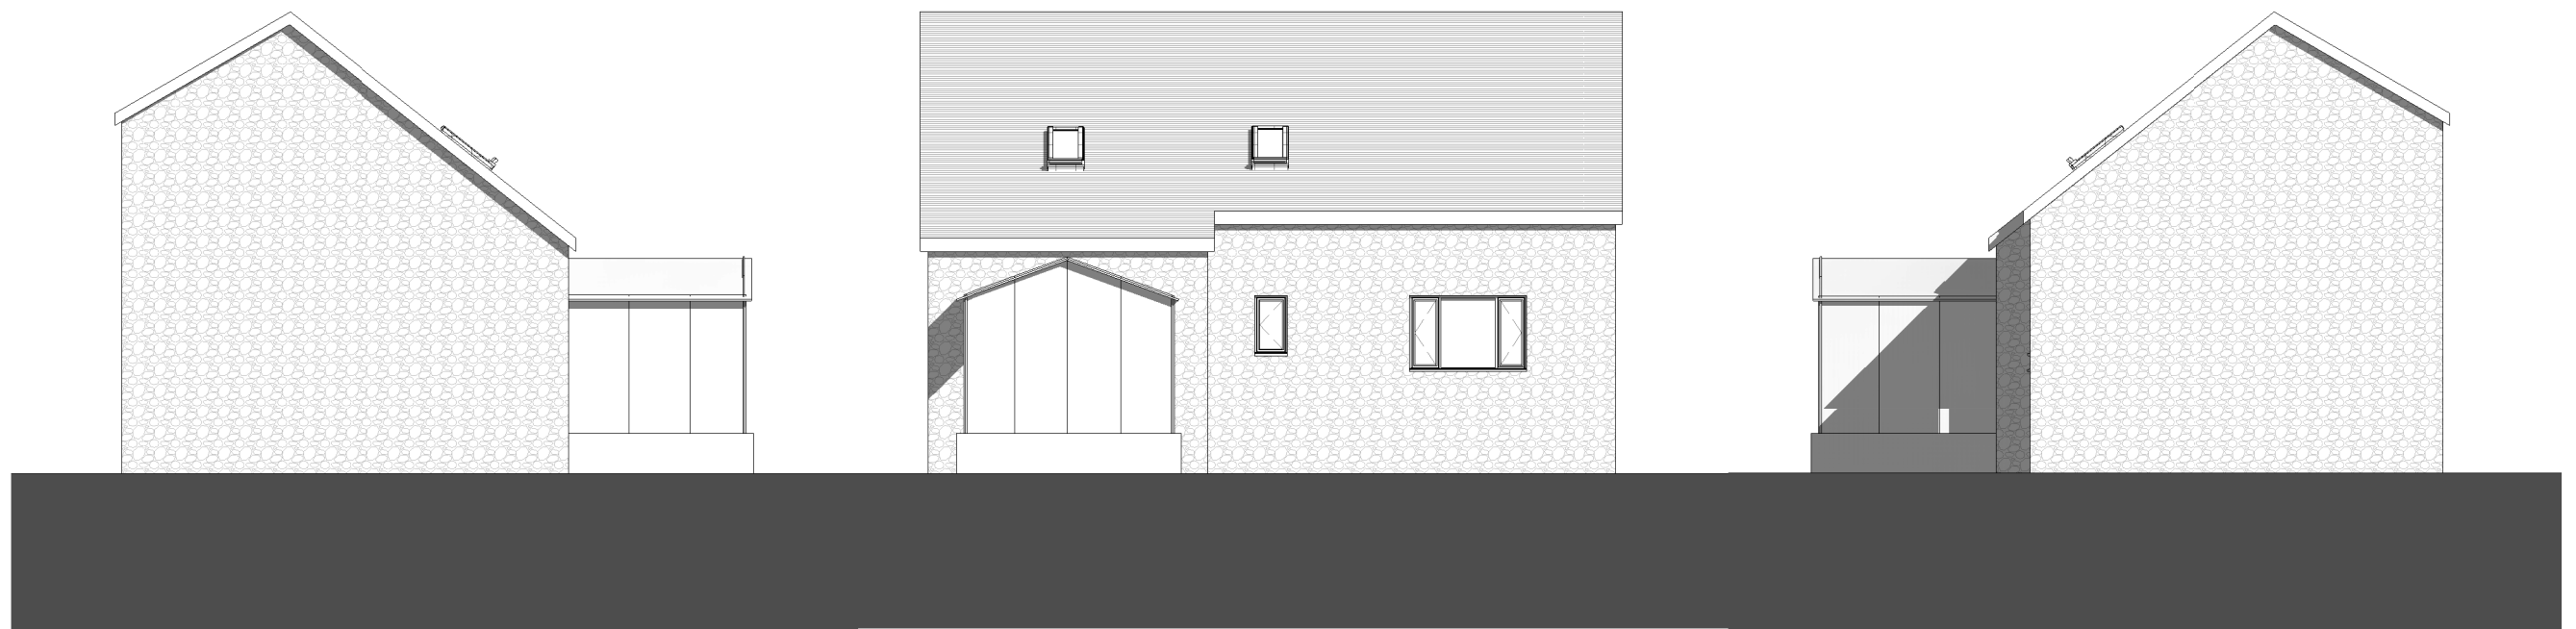

1 SOUTH EAST
1 : 100

2 NORTH EAST
1 : 100

3 NORTH WEST
1 : 100

PROJECT

REAR DORMER ON
EXISTING FIRST
FLOOR

CLIENT

MR & MRS DAVIDSON

SHEET

EXISTING ELEVATIONS

PROJECT ADDRESS

2 THE OLD COAL YARD
BARNSELY
S35 7AN

Designed & Drawn by
TOM FAULKNER

Date
06/04/2022
14:48:47

Project number
TF22012

Drawing No.
A-10

Scale (@ A3)
1 : 100

REV

Tom Faulkner
hd