



Key;
 Apartment One - please refer to accompanying window details
 Apartment Two - please refer to accompanying window details
 Apartment Three - please refer to accompanying window details
 Apartment Four - please refer to accompanying window details
 Apartment Five - please refer to accompanying window details
 Apartment Six - please refer to accompanying window details

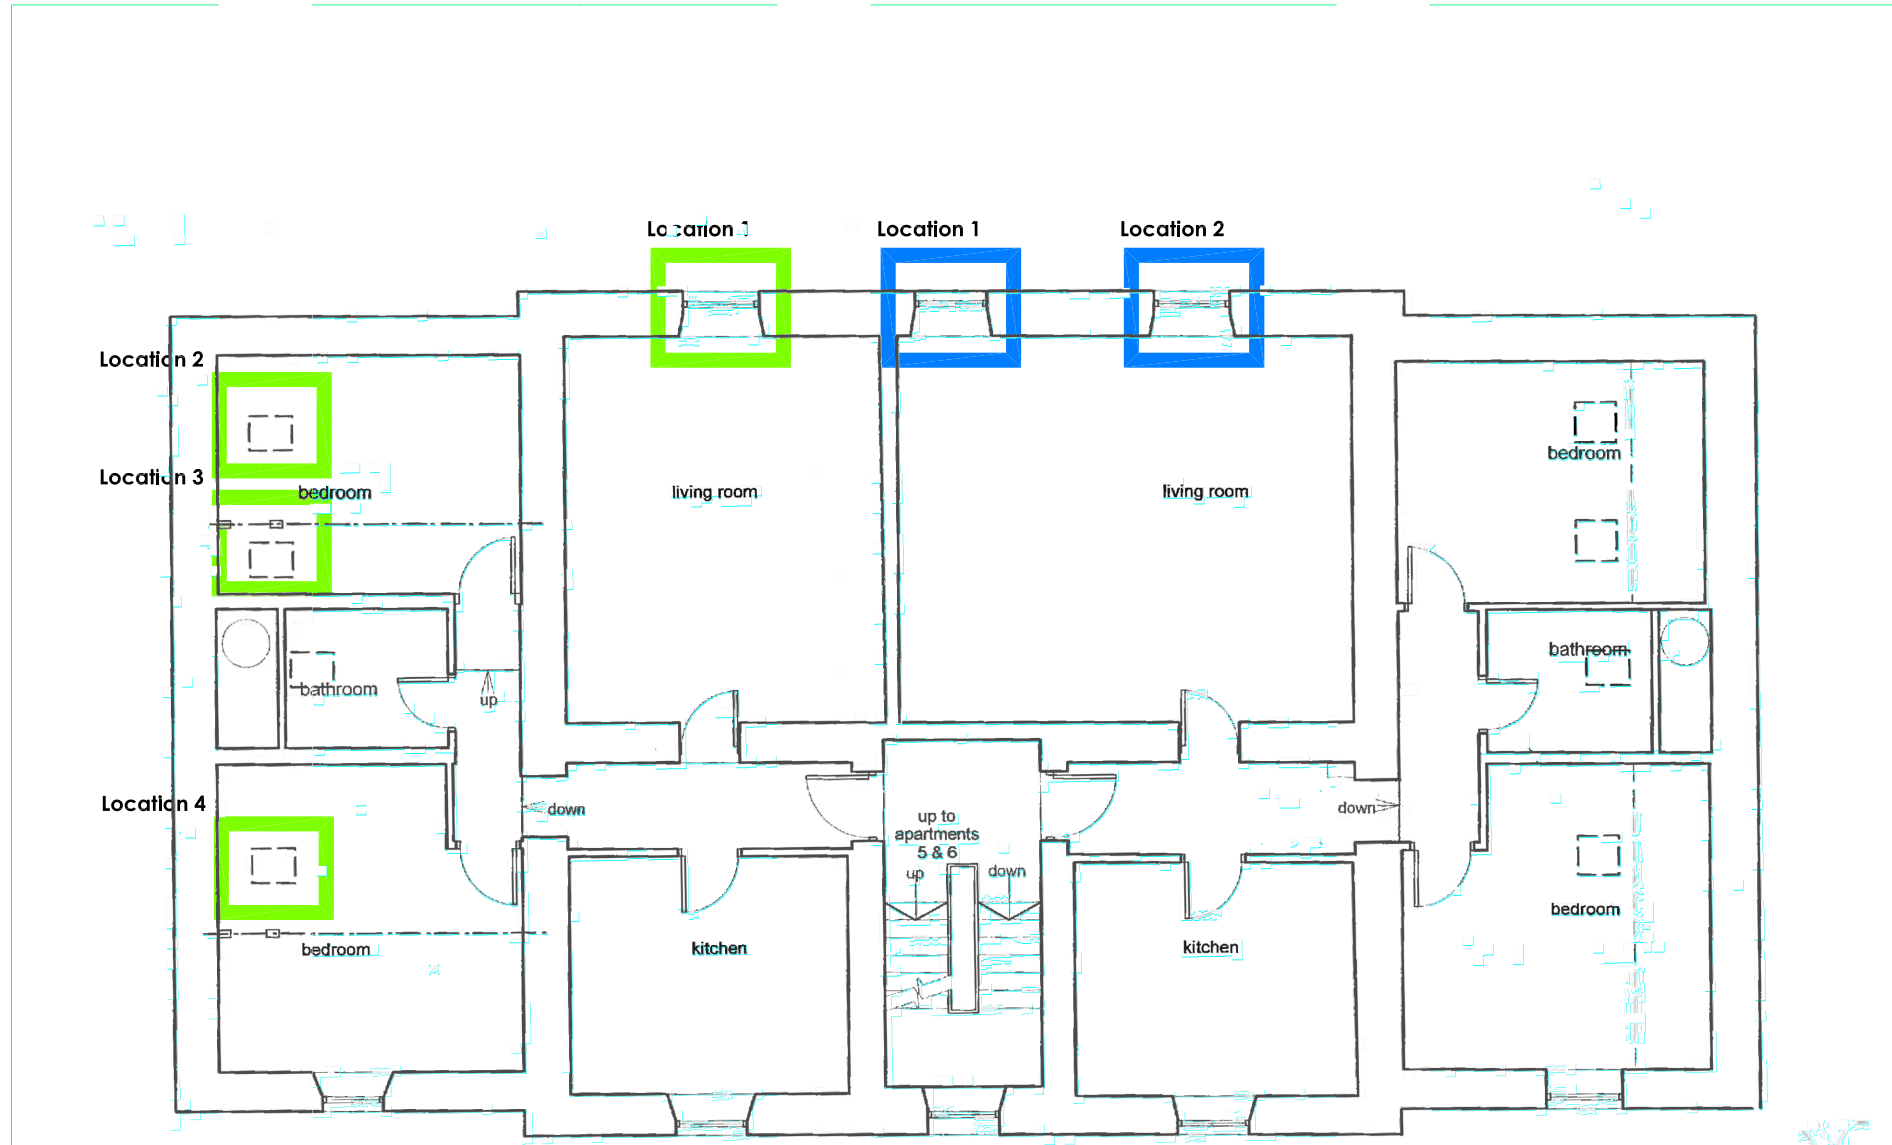


First Floor Layout
Apartment Three

Apartment Four

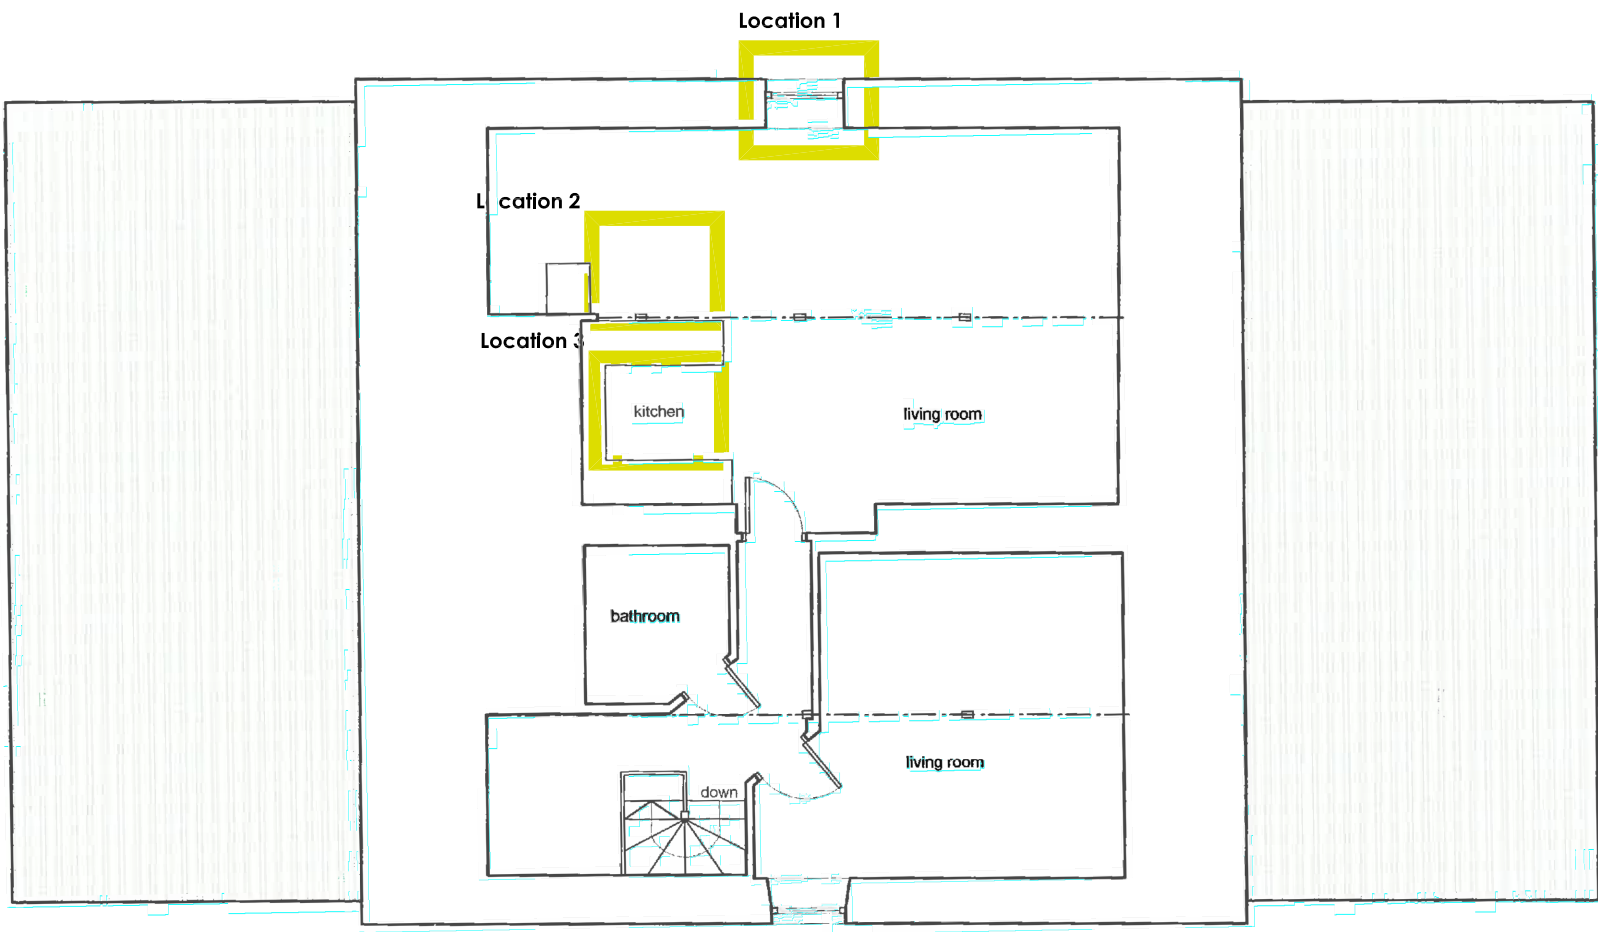


Third Floor Layout
Apartment Six

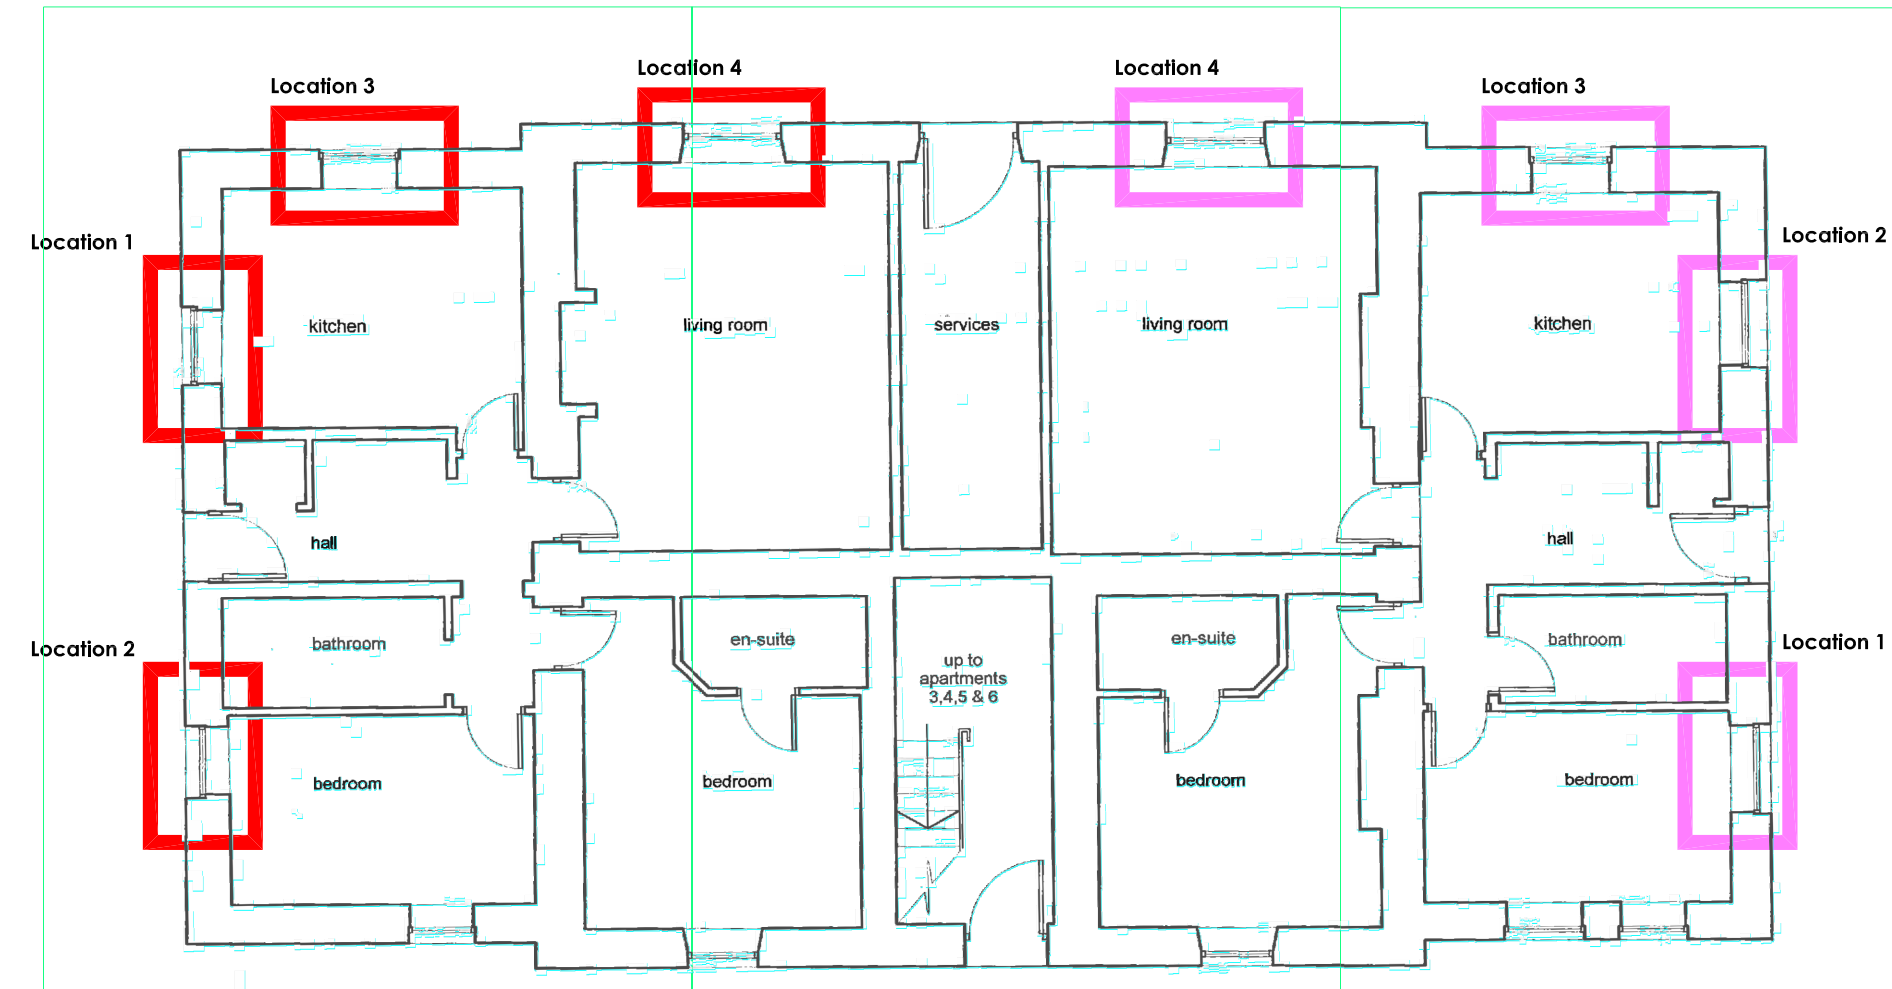


Ground Floor Layout
Apartment One

Apartment Two

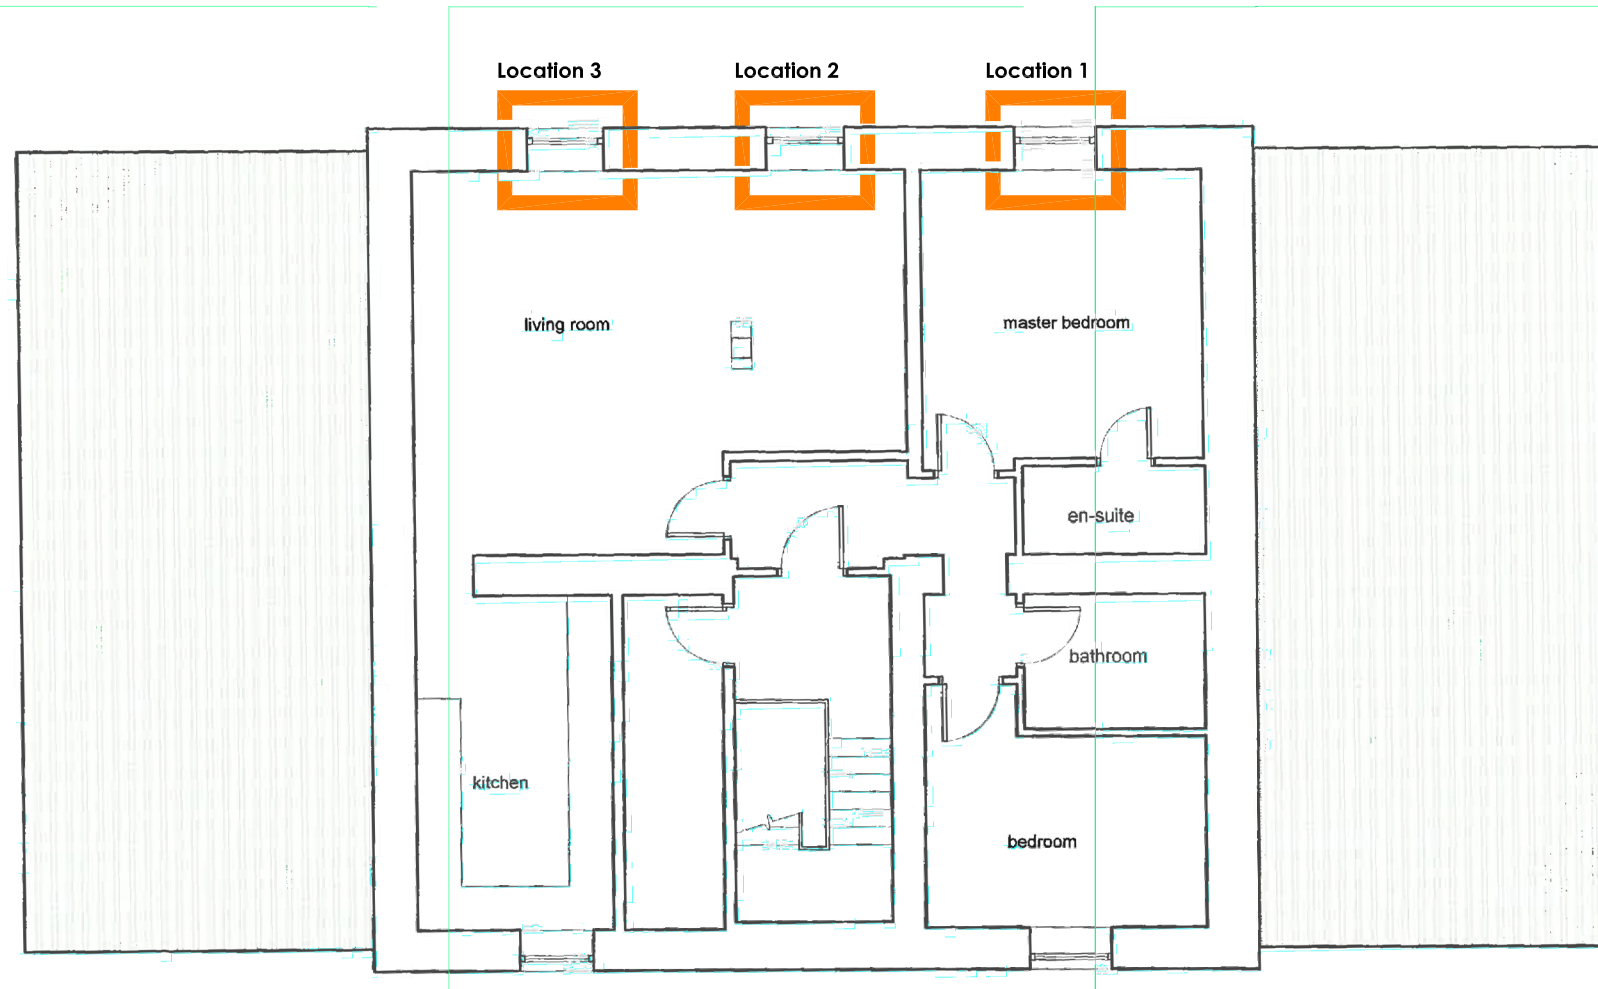

Second Floor Layout
Apartment Five

Existing and Proposed General Arrangement Plans - 1:100 scale @ A2

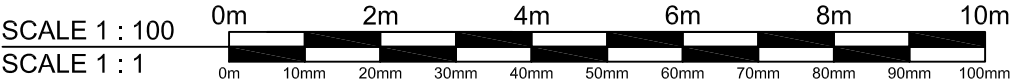

Client;
Site Address;
Date;

ROBUILD PROPERTIES LTD.
The Old Coaching Inn
Apartments 1-6
Midhope Court
Stocksbridge
Sheffield
S36 4GW
02.12.2019