

Environmental Statement
Volume 3: Figures

July 2013

**PARSONS
BRINCKERHOFF**



Volume 3A: Figure 3.1 - 6.33

Chapter 3 - The Proposal

3.1	Site location
3.2	Site layout
3.3	Indicative turbine plan
3.4	Indicative onsite access track
3.5	Indicative control building

Chapter 6 - Landscape

6.1	Site location and LVIA study area
6.2	Landscape context
6.3	Topography
6.4	National landscape character
6.5	Regional landscape character
6.6	ZTV & viewpoint locations

Photomontages

Viewpoint 1 - Park Spring Road (A6195)

6.7a	Existing panorama & wireframe
6.7b	Photomontage

Viewpoint 2 - Park Lane, Great Houghton

6.8a	Existing panorama & wireframe
6.8b	Photomontage

Viewpoint 3 - Church St and Rodes Ave, Great Houghton

6.9a	Existing panorama & wireframe
6.9b	Photomontage

Viewpoint 4 - Chestnut St, Grimethorpe

6.10a	Existing panorama & wireframe
6.10b	Photomontage

Viewpoint 5 - A635, Darfield

6.11a	Existing panorama & wireframe
6.11b	Photomontage

Viewpoint 6 - Darfield Rd, Cudworth

6.12a	Existing panorama & wireframe
6.12b	Photomontage

Viewpoint 7 - High Street, Billingley

6.13a	Existing panorama & wireframe
6.13b	Photomontage

Viewpoint 8 - Clayton Lane, Thurnscoe

6.14a	Existing panorama & wireframe
6.14b	Photomontage

Viewpoint 9 - Trans Pennine Way, Brampton

6.15a	Existing panorama & wireframe
6.15b	Photomontage

Viewpoint 10 - B6100, Barnsley

6.16a	Existing panorama & wireframe
6.16b	Photomontage

Viewpoint 11 - Pools Lane, Royston near National Cycle route

6.17a	Existing panorama & wireframe
6.17b	Photomontage

Viewpoint 12 - Adwick Rd, Adwick-upon-Dearne

6.18a	Existing panorama & wireframe
6.18b	Photomontage

Viewpoint 13 - North Elmsall

6.19a	Existing panorama & wireframe
6.19b	Photomontage

Viewpoint 14 - Obelisk in Eastern Parkland, Wentworth Castle

6.20a	Existing panorama & wireframe
6.20b	Photomontage

Viewpoint 15 - B6376, New Edlington

6.21a	Existing panorama & wireframe
6.21b	Photomontage

Viewpoint 16 - Grenoside recreational ground

6.22a	Existing panorama & wireframe
6.22b	Photomontage

ZTVs

6.23	Cumulative ZTV including existing, consented sites & viewpoint locations
6.24	Cumulative ZTV including sites in planning & viewpoint locations
6.25	Cumulative ZTV including Hampole & viewpoint locations
6.26	Cumulative ZTV including Marr & viewpoint locations
6.27	Cumulative ZTV including ASDA Normanton & viewpoint locations
6.28	Cumulative ZTV including Penny Hill Lane & viewpoint locations
6.29	Cumulative ZTV including Norton & viewpoint locations
6.30	Cumulative ZTV including Fieldhouses & viewpoint locations
6.31	Cumulative ZTV including Darrington Quarry & viewpoint locations
6.32	Cumulative ZTV including Ingfield & viewpoint locations
6.33	Cumulative ZTV including Mount Pleasant & viewpoint locations

Chapter 7 - Cultural Heritage

Wireframes

7.1	Viewpoint 1 - St Michaels and All Angels Church
7.2	Viewpoint 2 - South Kirkby Camp
7.3	Viewpoint 3 - Hallsteads
7.4	Viewpoint 4 - Monk Bretton Priory
7.5	Viewpoint 5 - All Saints Cross
7.6	Viewpoint 6 - Grimethorpe Hall
7.7	Viewpoint 7 - Thurnscoe
7.8	Viewpoint 8 - Darfield
7.9	Viewpoint 9 - Cudworth
7.10	Viewpoint 10 - Grimethorpe
7.11	Viewpoint 11 - Wombwell
7.12	Viewpoint 12 - South Kirkby

Chapter 8 - Hydrology, Geology, hydrogeology

8.1	Local Hydrology and sensitive receptors
-----	---

Chapter 9 - Ecology

9.1	Site layout and survey boundary
9.2	Designated sites within 10km
9.3	Water body locations
9.4	Proposed mitigation

Chapter 10 - Ornithology

10.1	Distribution of breeding Lapwing
10.2	Distribution of breeding Skylarks
10.3	Distribution of breeding Meadow Pipits
10.4	Distribution of breeding Dunnocks

10.5	Distribution of breeding Song Thrushes
10.6	Distribution of breeding Whitethroats
10.7	Distribution of breeding Willow Warbles
10.8	Distribution of breeding Starlings
10.9	Distribution of breeding House Sparrows
10.10	Distribution of breeding Linnets
10.11	Distribution of breeding Bullfinches
10.12	Distribution of breeding Yellowhammers
10.13	Distribution of other key breeding species
10.14	Distribution of wintering Golden Plover
10.15	Distribution of wintering Lapwing
10.16	Peregrine flight lines
10.17	Black-headed Gull flight lines
10.18 & 10.19	Golden Plover and Lapwing ground records in relation to distance from proposed wind turbines

Chapter 11 - Socio-economic

11.1	Public Right of Ways
11.2	Public Right of Ways + temporary closures

Chapter 12 - Shadow Flicker

12.1	Shadow flicker
------	----------------

Chapter 13 - Transport

13.1	Access route
------	--------------


Chapter 14 - Technical

14.1	Radar and aviation infrastructure
14.2	EMI links



LEGEND

Site boundary

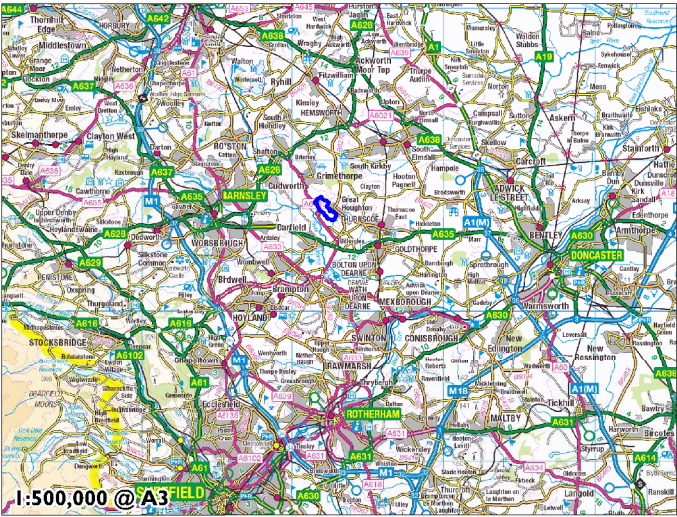

Reproduced from Ordnance Survey digital map data.
© Crown Copyright 2013. All rights reserved. Licence number 0100031673.

PARK SPRING WIND FARM


Site Location

DOCUMENT REFERENCE		LAST REVISION DATE	
PSR083		May 2013	
SITE DESIGN VERSION		SCALE	
N/A		1:25,000 @ A3	
DRAWN	CHECKED	APPROVED	
LM	RH	MJ	

PARSONS
BRINCKERHOFF



FIGURE 3.1

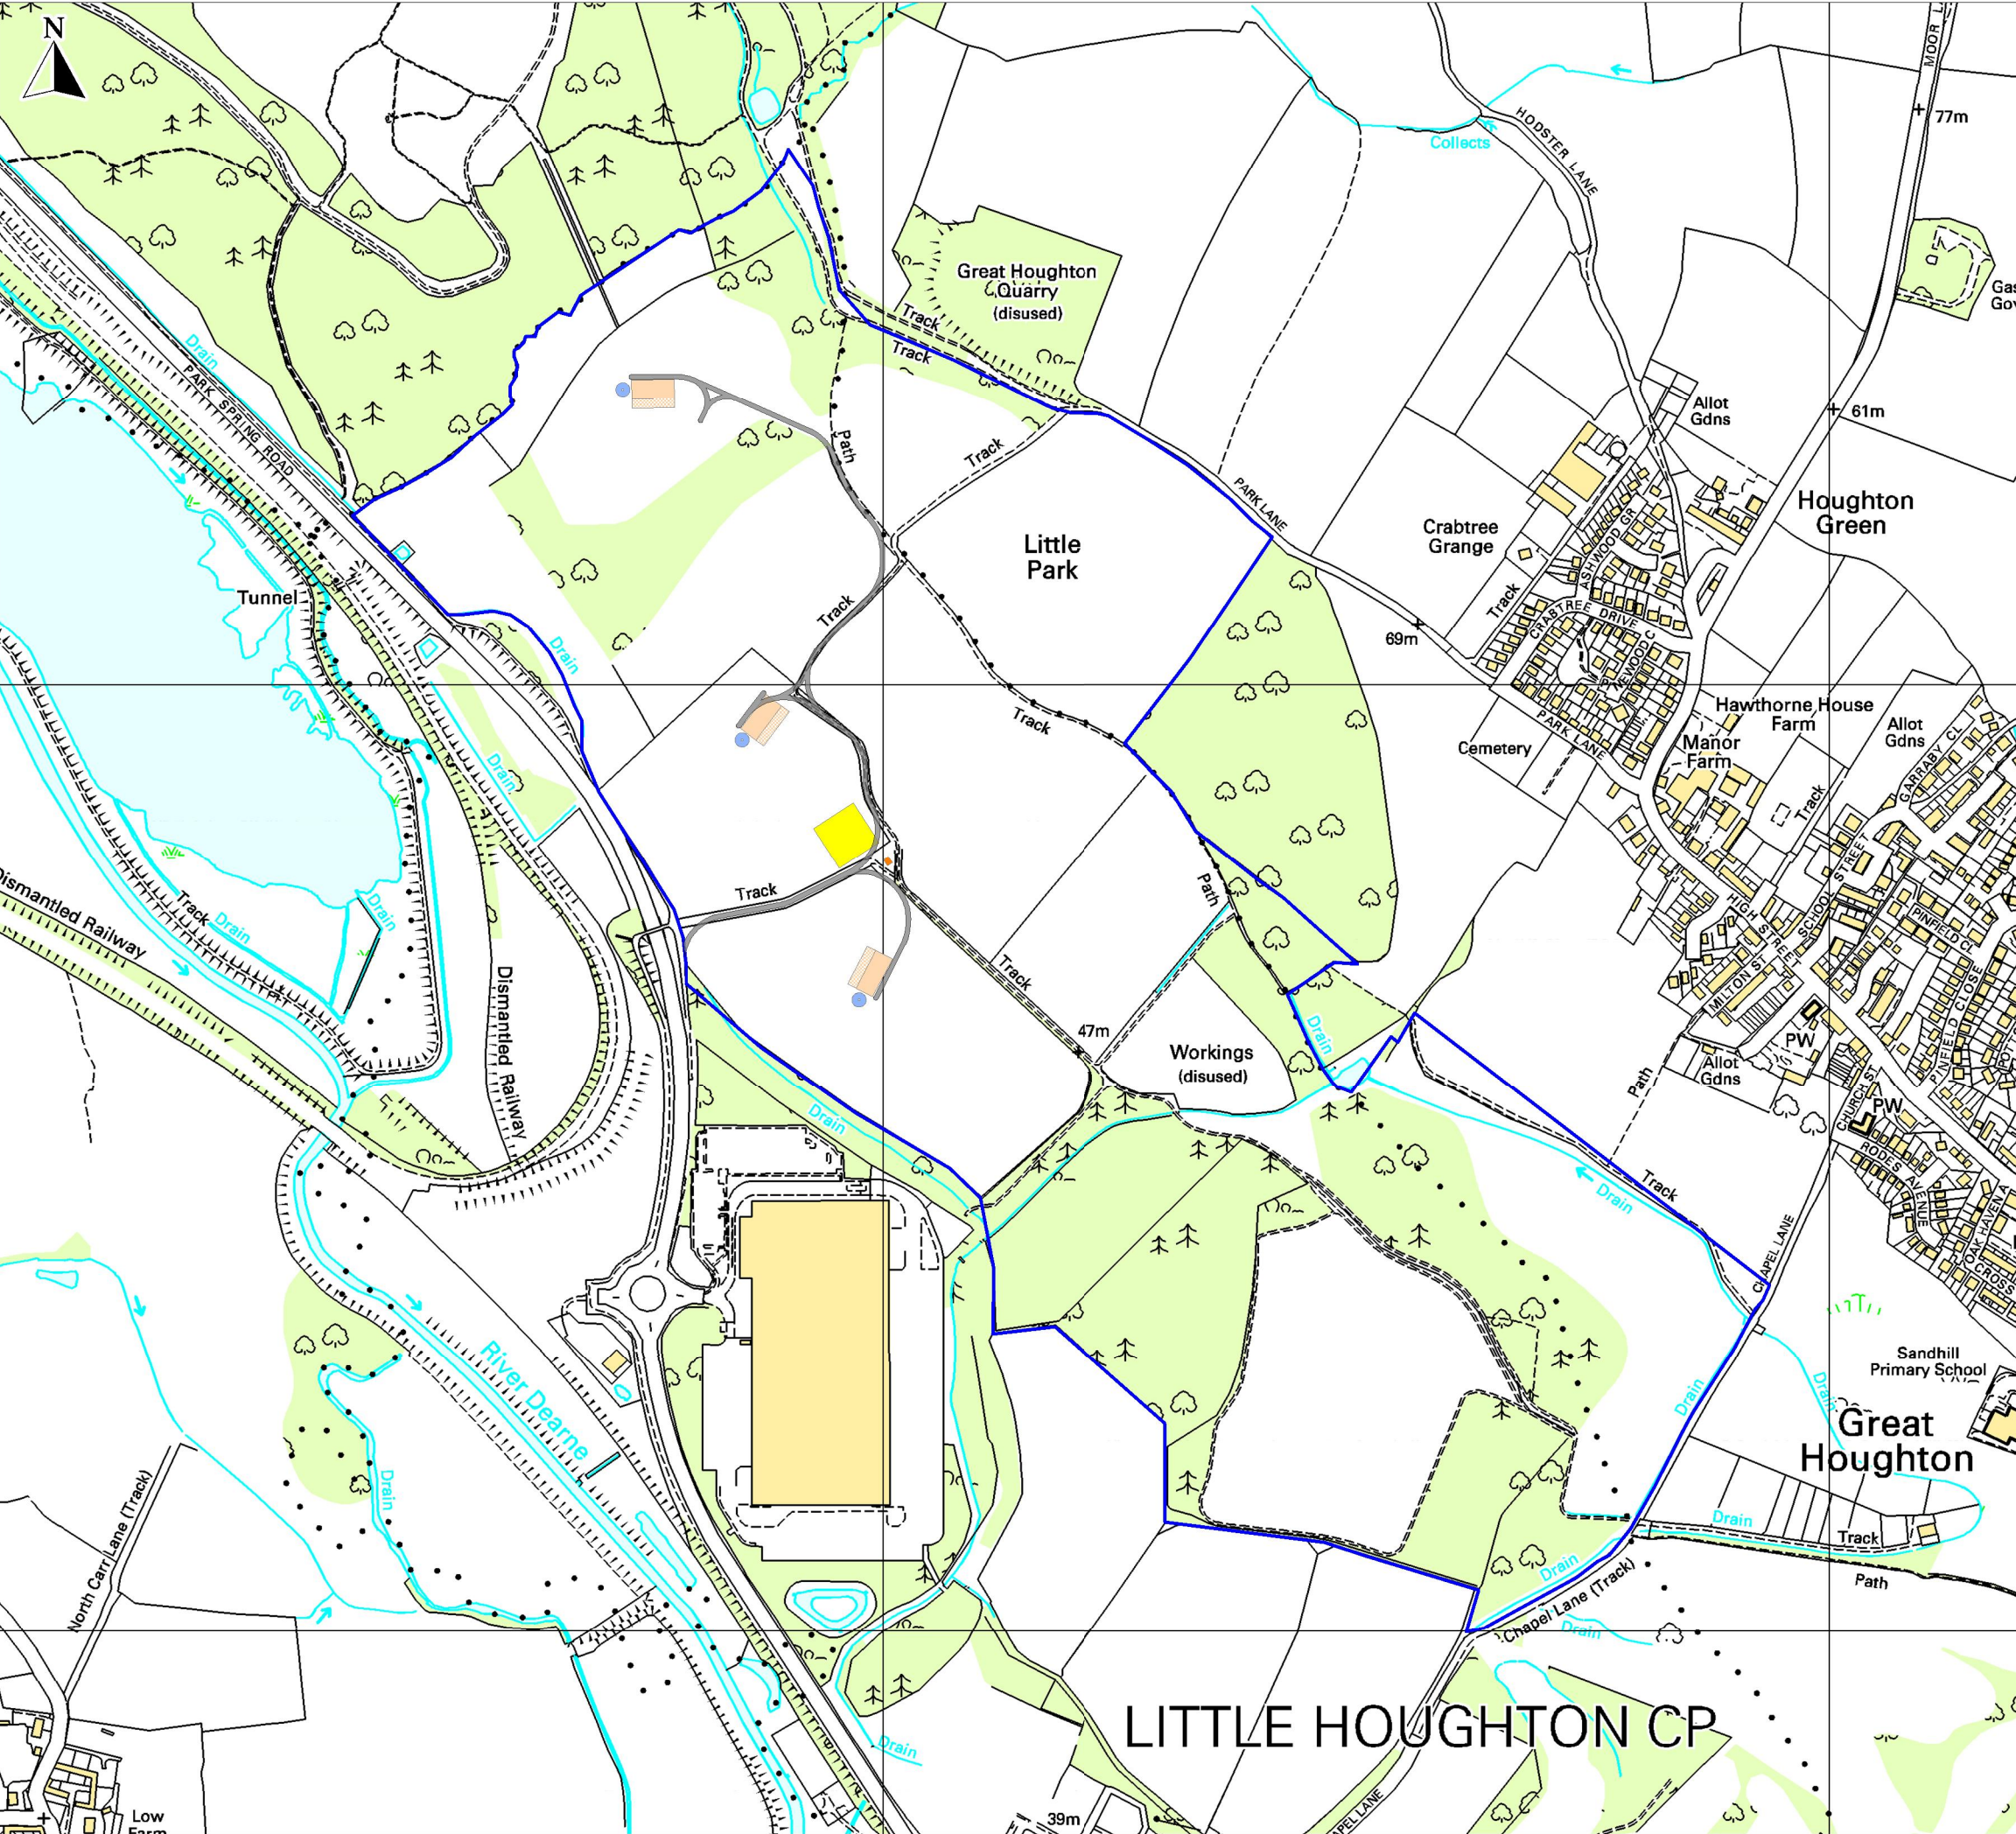

- LEGEND**
- Site boundary
 - Access track
 - Crane hardstanding
 - Blade laydown area
 - Turbine foundation
 - Substation
 - Construction compound

Reproduced from Ordnance Survey digital map data.
© Crown Copyright 2013. All rights reserved. Licence number 0100031673.

PARK SPRING WIND FARM


Site Layout

DOCUMENT REFERENCE PSR159		LAST REVISION DATE July 2013	
SITE DESIGN VERSION V5		SCALE 1:7,000 @ A3	
DRAWN RH	CHECKED LM	APPROVED MJ	


**PARSONS
BRINCKERHOFF**




FIGURE 3.2

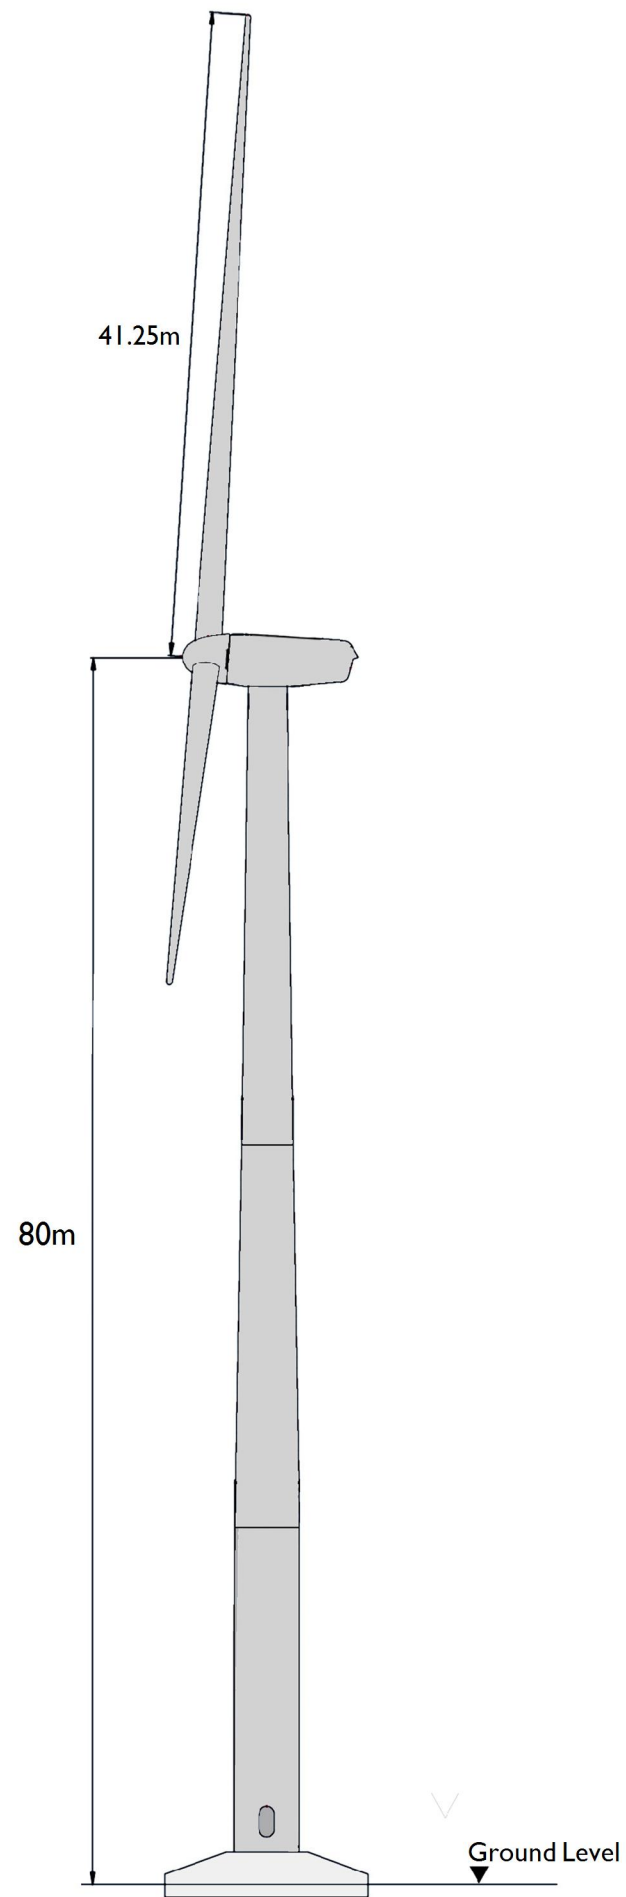

PARK SPRING WIND FARM		
Indicative turbine plan		
DOCUMENT REFERENCE PSR142	LAST REVISION DATE July 2013	
SITE DESIGN VERSION N/A	SCALE 1:500 @ A3	
DRAWN RH	CHECKED LM	APPROVED MJ
PARSONS BRINCKERHOFF	EDF ENERGY RESOURCES	FIGURE 3.3

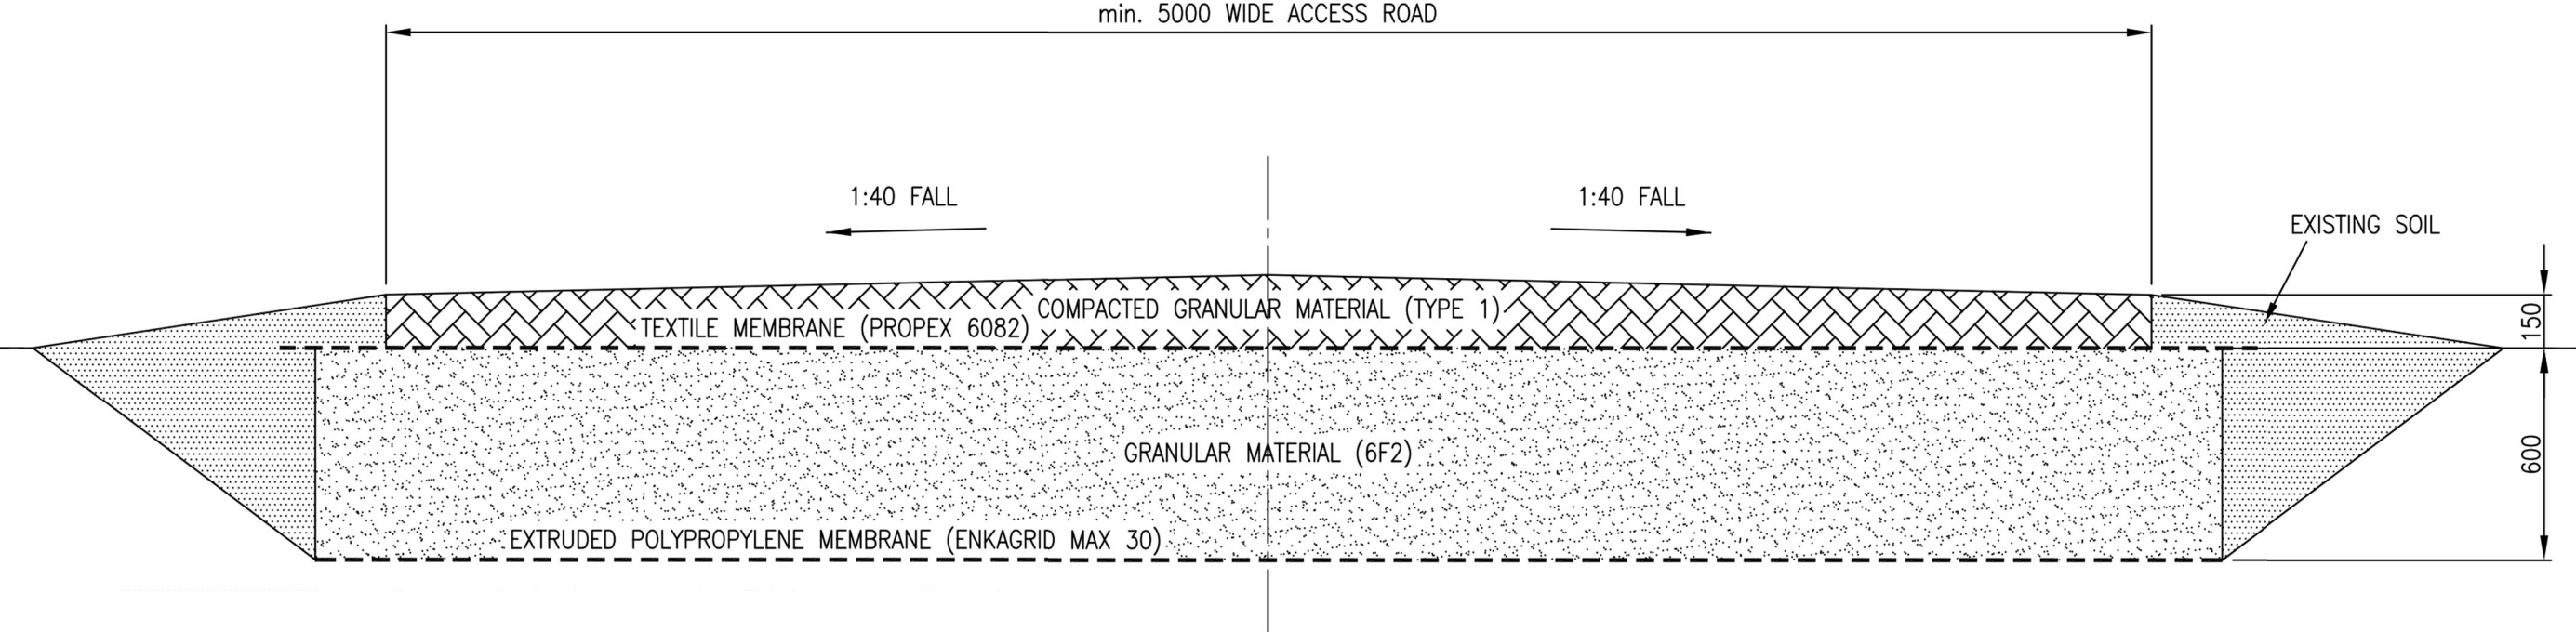

PARK SPRING WIND FARM		
Indicative onsite track cross section		
DOCUMENT REFERENCE PSR145	LAST REVISION DATE July 2013	
SITE DESIGN VERSION N/A	SCALE 1:20 @ A3	
DRAWN RH	CHECKED LM	APPROVED MJ
PARSONS BRINCKERHOFF	EDF ENERGY RESOURCES	FIGURE 3.4

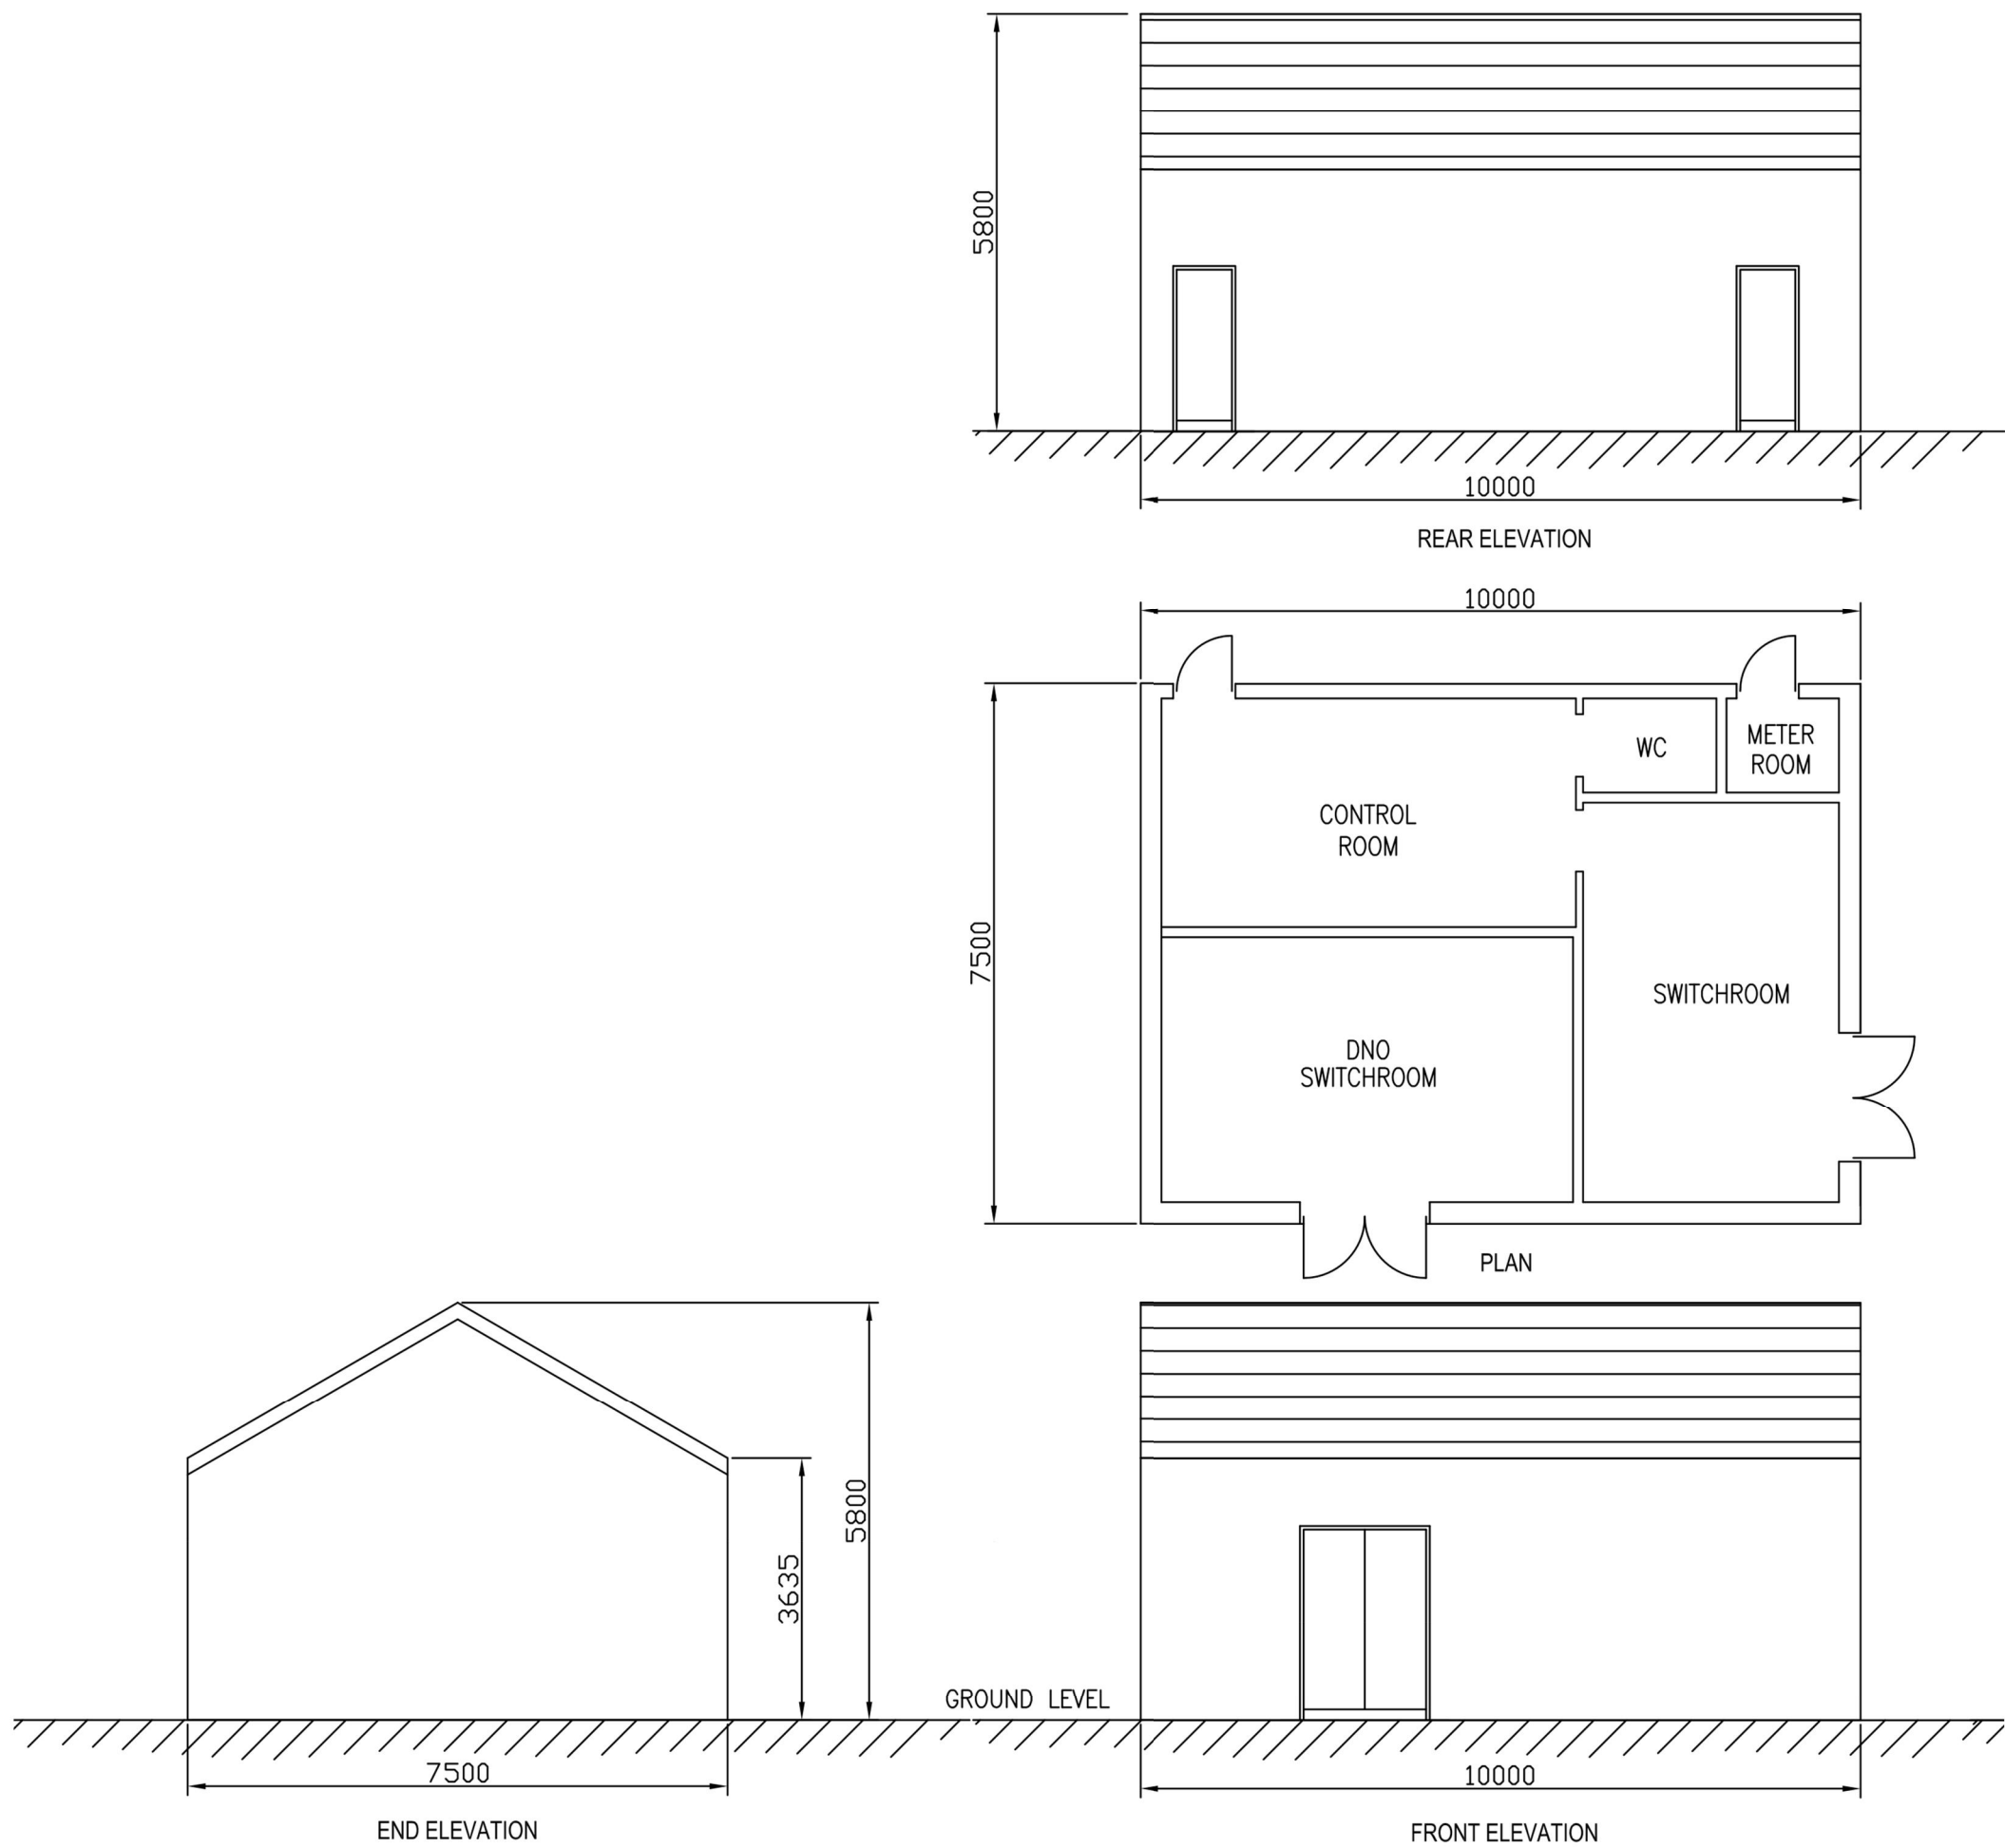

PARK SPRING WIND FARM		
Indicative control building layout		
DOCUMENT REFERENCE PSR143	LAST REVISION DATE July 2013	
SITE DESIGN VERSION N/A	SCALE 1:100 @ A3	
DRAWN RH	CHECKED LM	APPROVED MJ
PARSONS BRINCKERHOFF	EDF ENERGY RESOURCES	FIGURE 3.5