





Street Elevation to Sackville Street



Section A-A

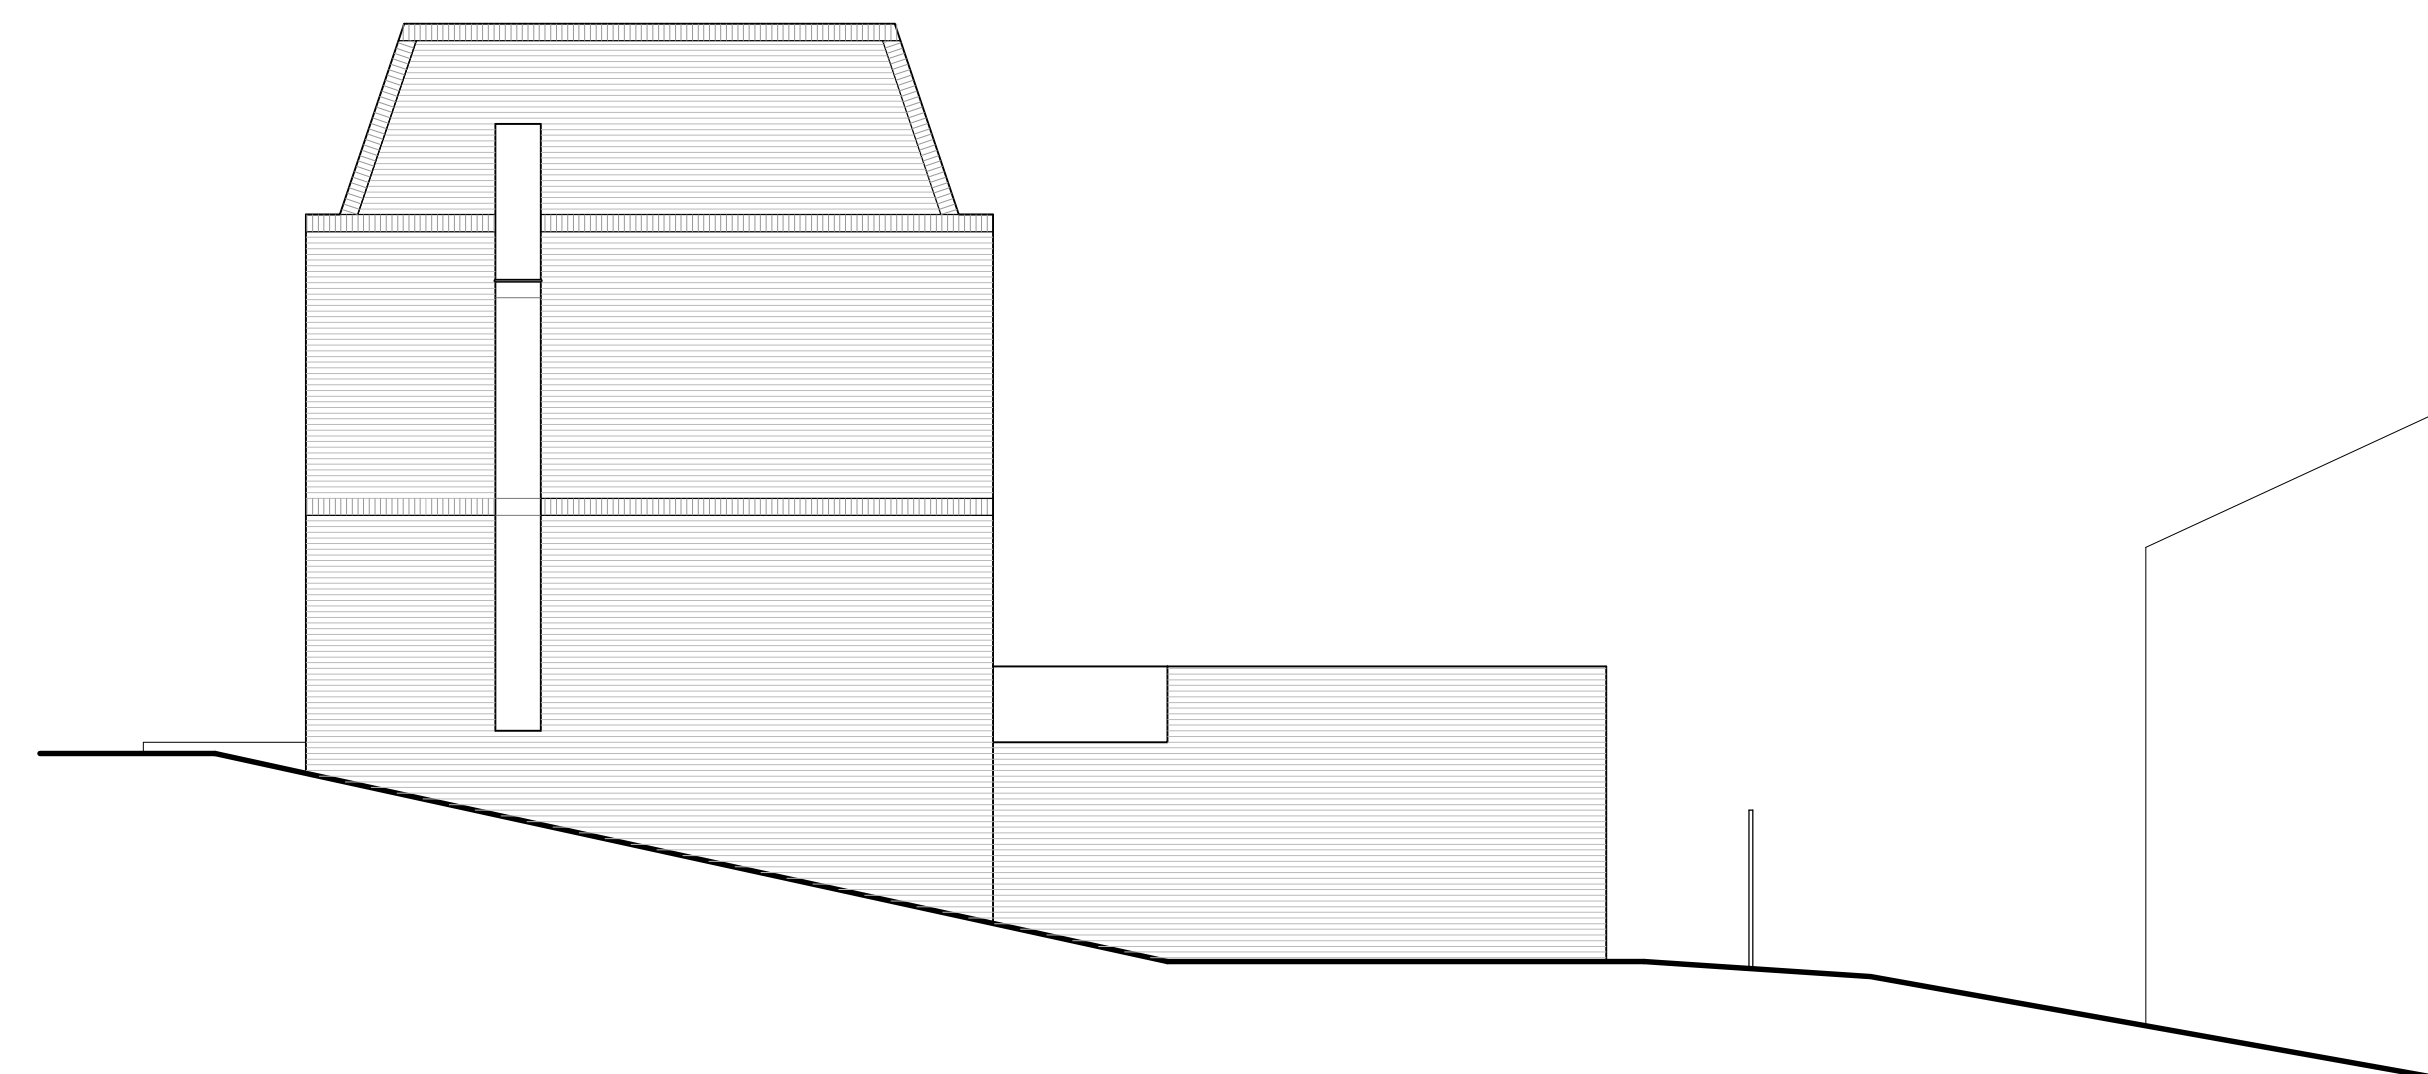

Side Elevation

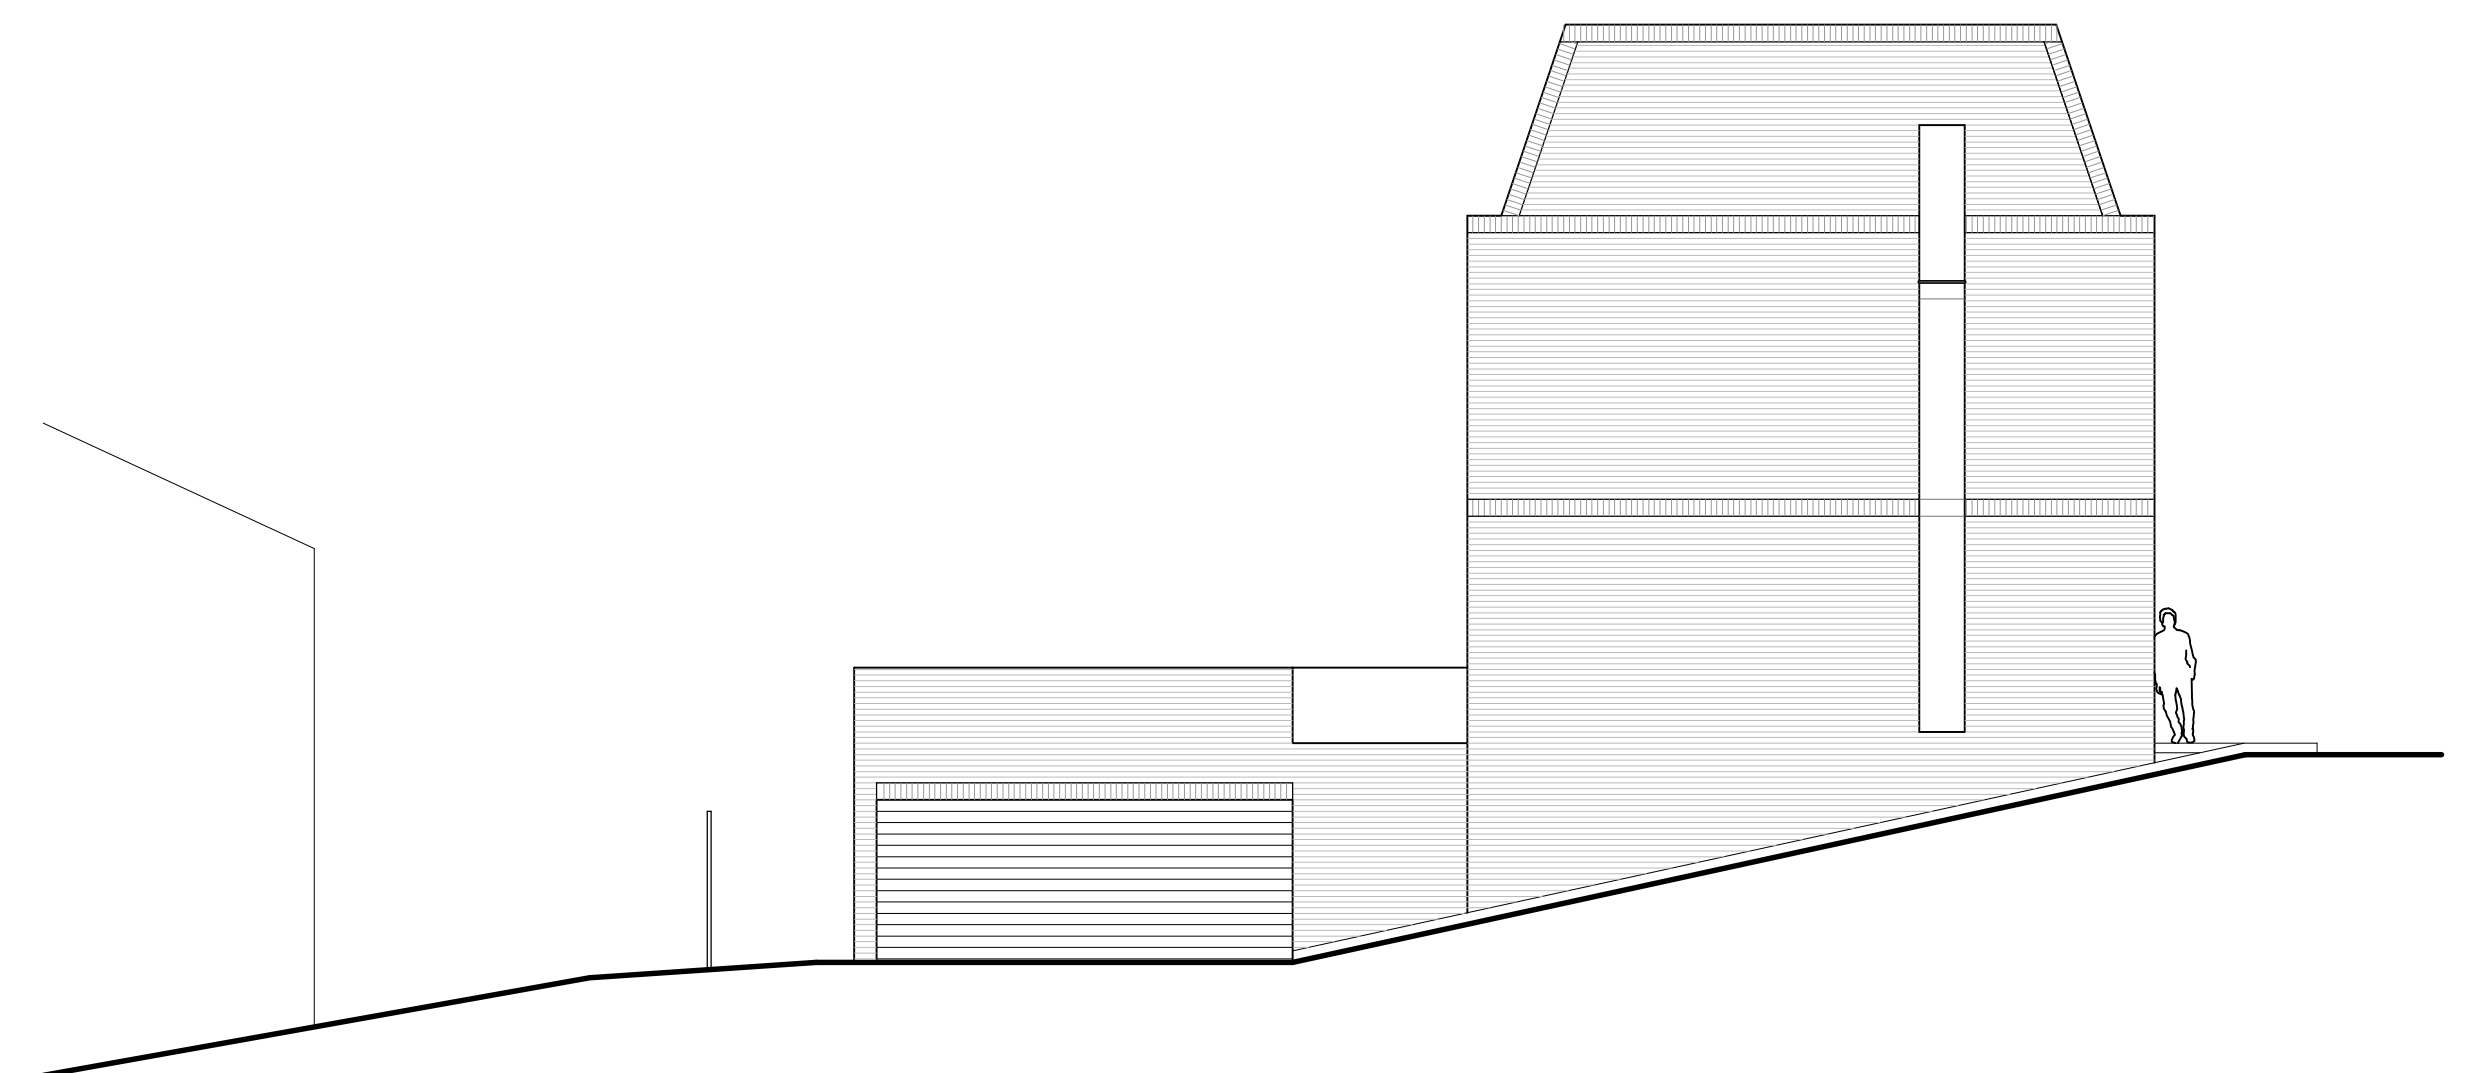

Side Elevation to Fitzwilliam Street



R Wilkinson ARIBA
 72 East Dulwich Grove
 London SE22 8PS
 Tel/Fax 0208 299 1935
 Mobile 0793 2101265
 email: Rwilkinson10@btinternet.com

Sackville Street, Barnsley
 Proposed Elevations
 Scale 1:100 at A1
 Drawing No: 72/364/102