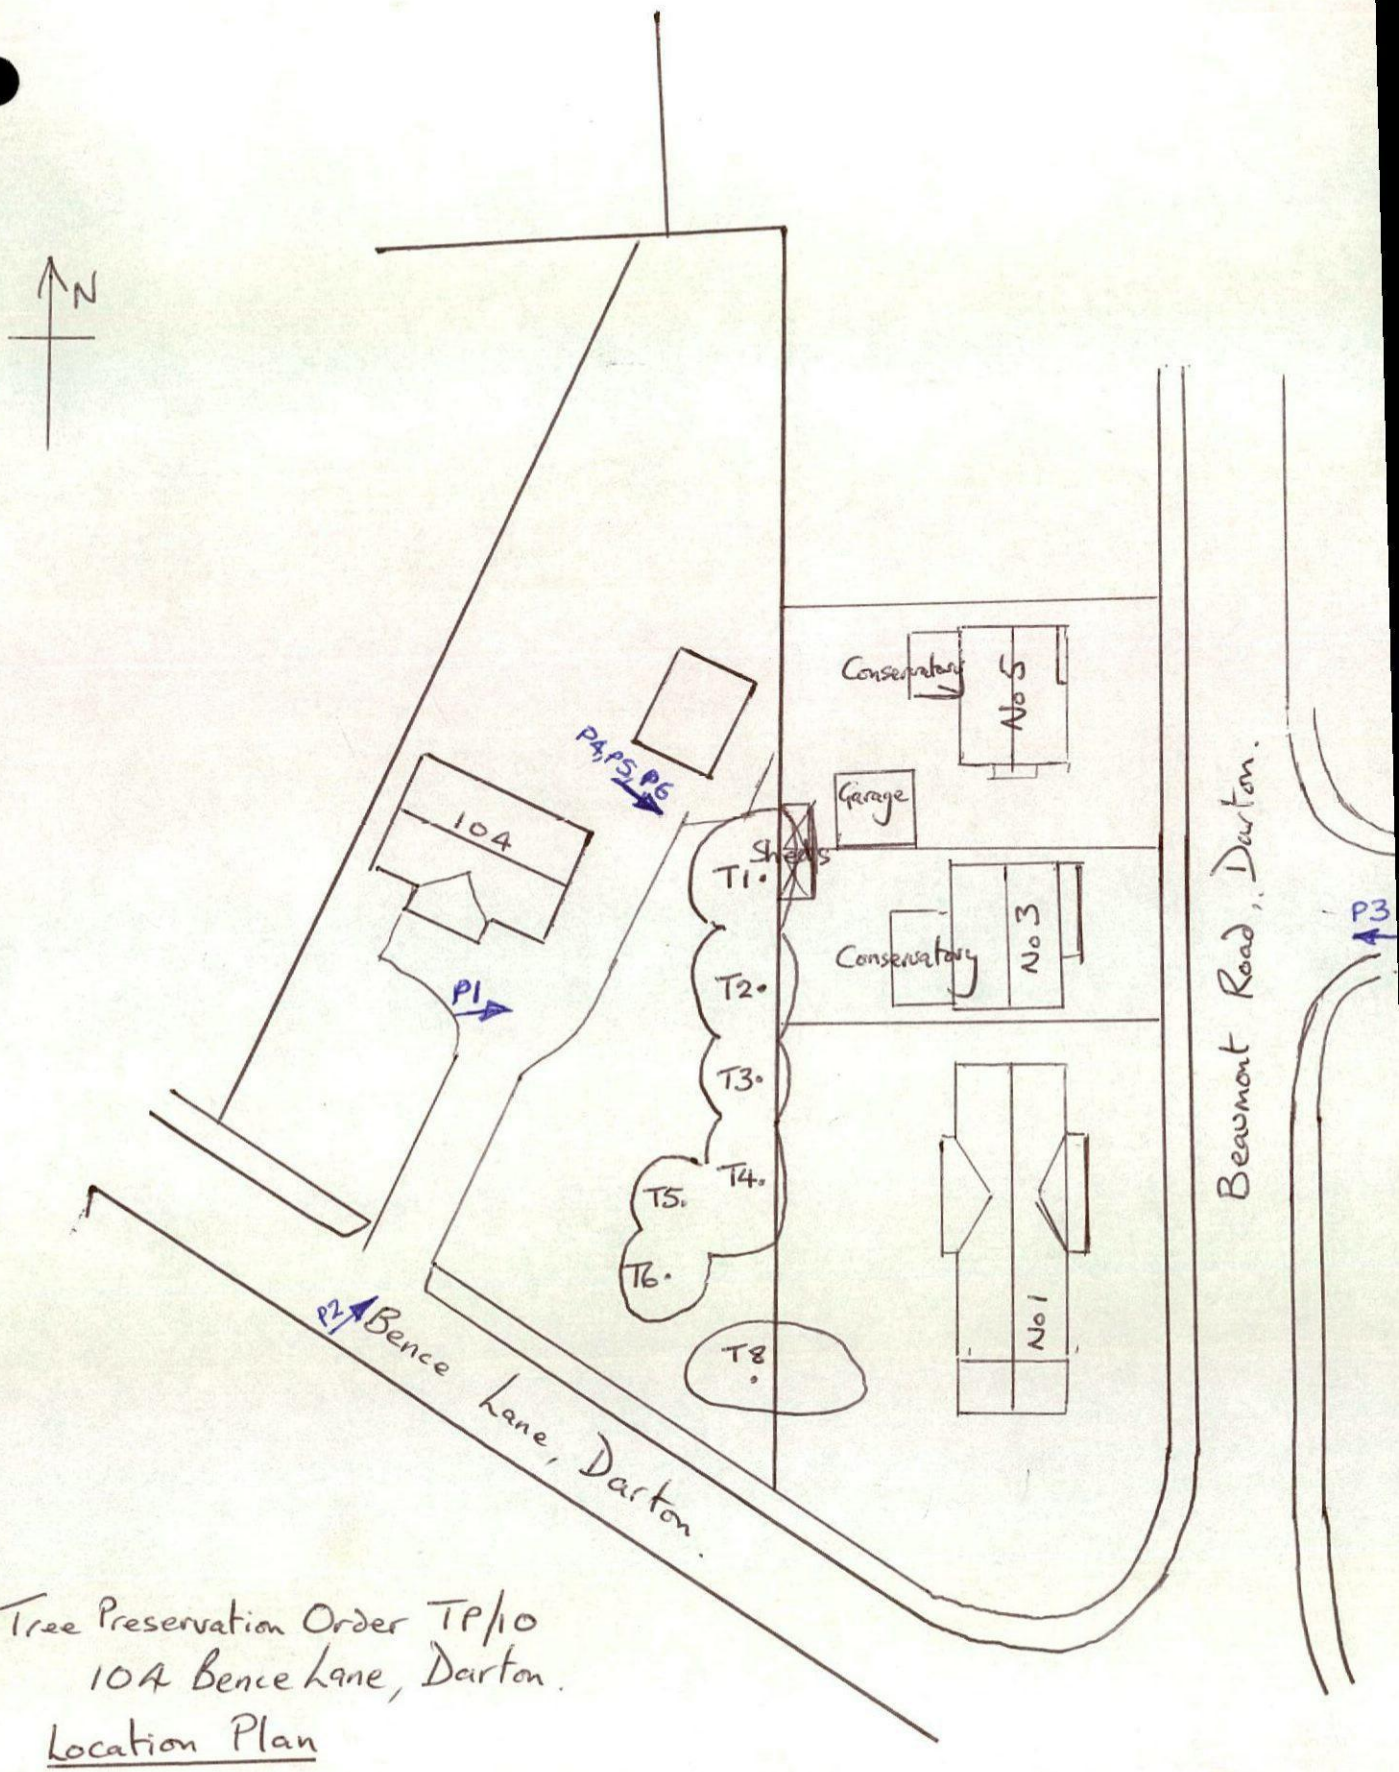


Tree Preservation Order TP/10
104 Bence Lane, Darton.

Location Plan

Approx Scale 1:500

Sept 2013

Direction of photographs shown eg P0 →

Sketch No 104