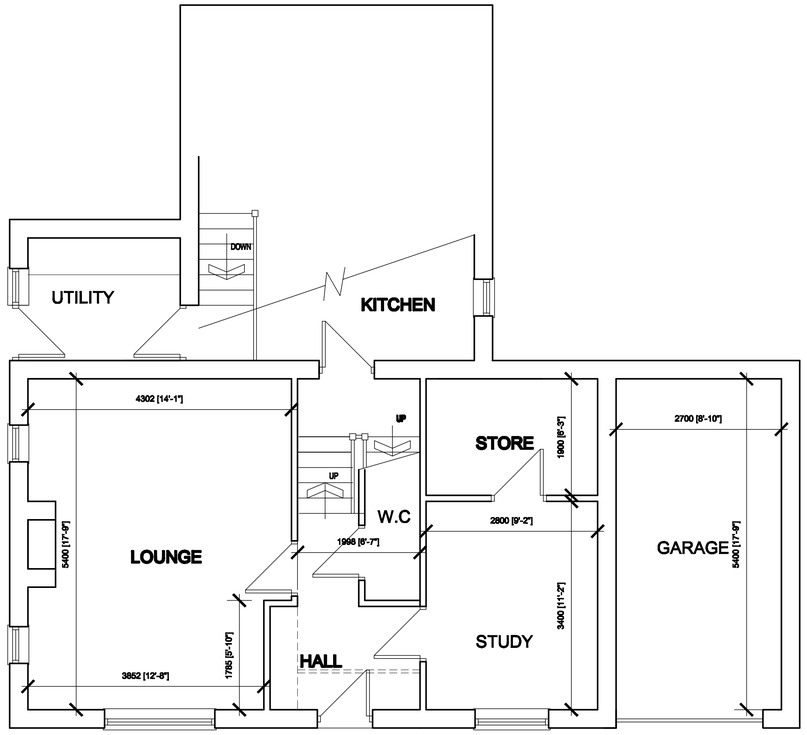


LOWER GROUND FLOOR PLAN
**56 SQ M + GARAGE @ 14.5**
**TOTAL 70.5 SQ M**

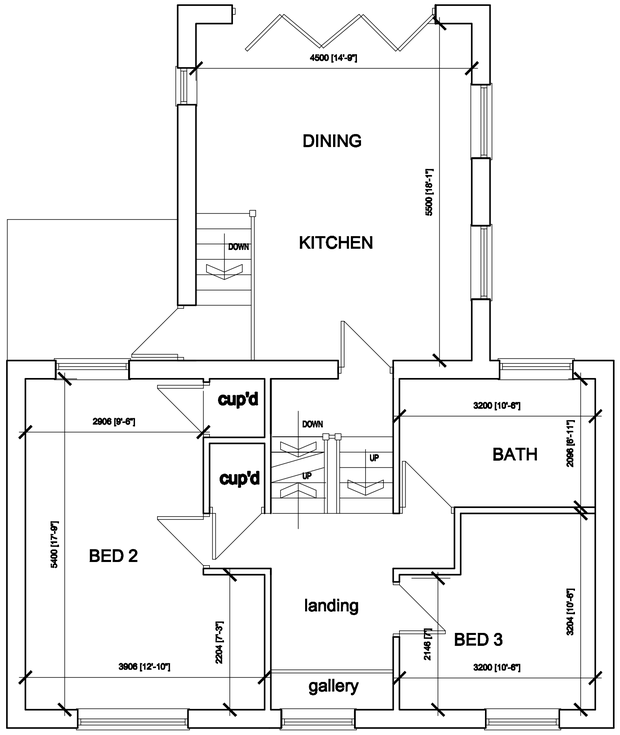


UPPER GROUND AND FIRST FLOOR PLANS
76 SQ M

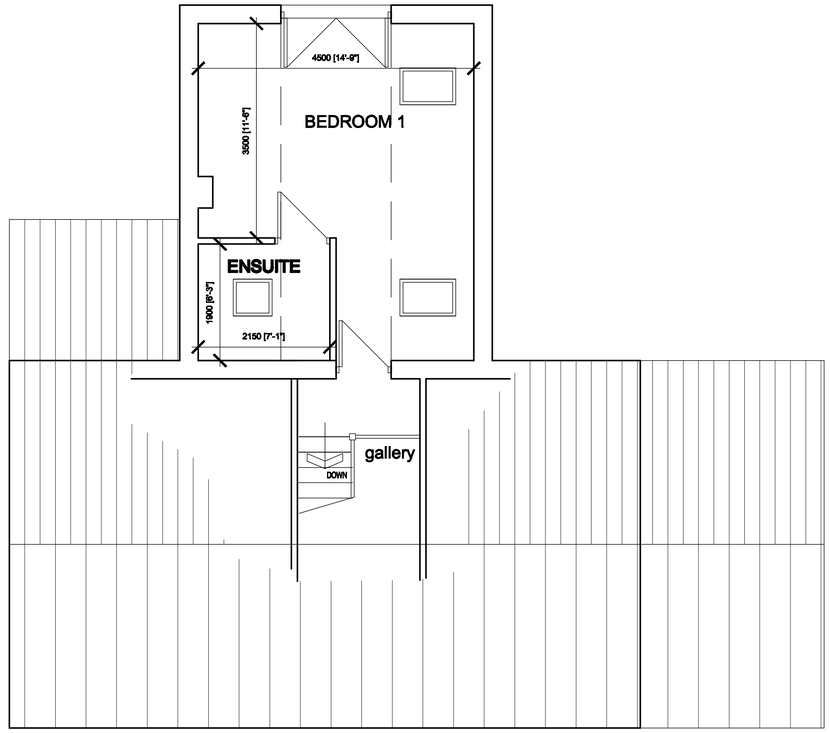


FIRST FLOOR PLAN
25 SQ M

FRONT ELEVATION

REAR ELEVATION

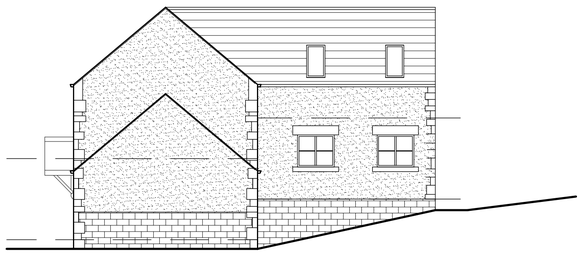

SIDE ELEVATION

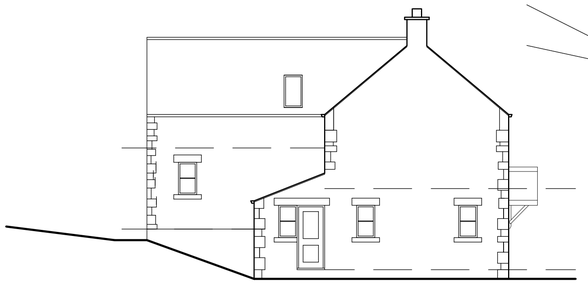

SIDE ELEVATION

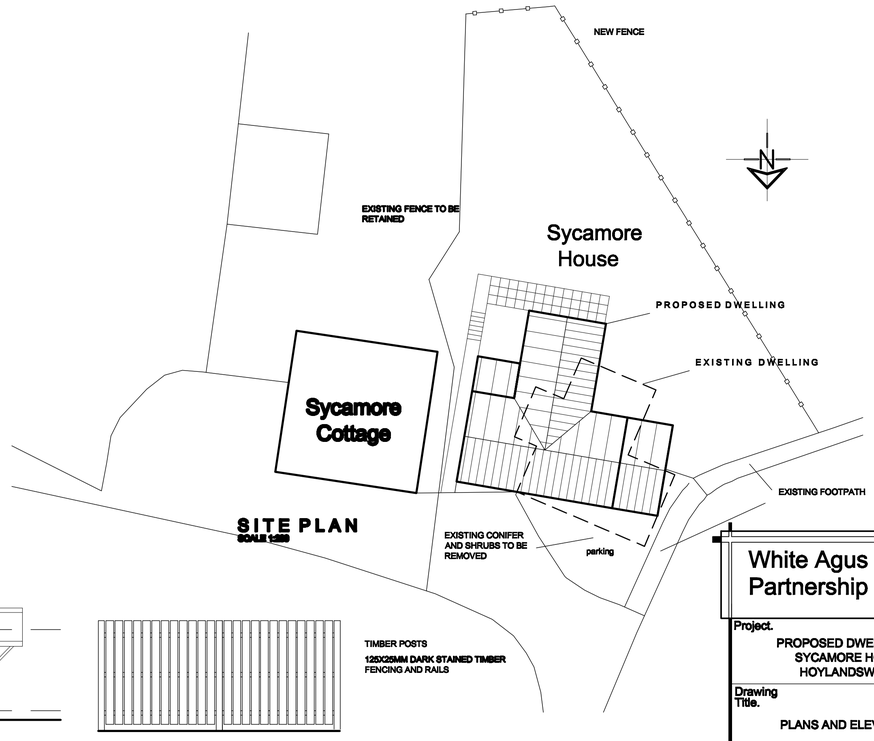


SITE PLAN
SCALE 1:200

SCREEN FENCE
1800MM HIGH

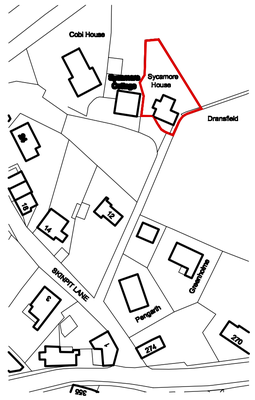


LOCATION PLAN
SCALE 1:1250


White Agus Partnership

PROVIDENCE VILLA,
42 SACKVILLE STREET,
BARNSLEY.
S70 2DB

Phone: 01226 208482
Fax: 01226 283030
Email: info@whiteaguspartnership.co.uk
Web: www.whiteaguspartnership.co.uk

SURVEYORS AND BUILDING DESIGN CONSULTANTS


| Project. | Client. | | |
|---|---|---|---|
| PROPOSED DWELLING AT SYCAMORE HOUSE HOYLANDSWAINE | MR MURPHY AND MS PENROSE | | |
| Drawing Title. PLANS AND ELEVATIONS | Date. APRIL 2012 | Scale. 1:50 & 1:100 @ A1 | |
| | Ref. 12-005 | Dwg. No. 01 | Rev. B |

| Date | Suffix | Description | Date | Suffix | Description |
|---|---|---|---|---|---|
| 04-05-12 | A | REVISED TO CLIENTS REQUIREMENTS | | | |
| 10-05-12 | B | REVISED TO CLIENTS REQUIREMENTS | | | |