



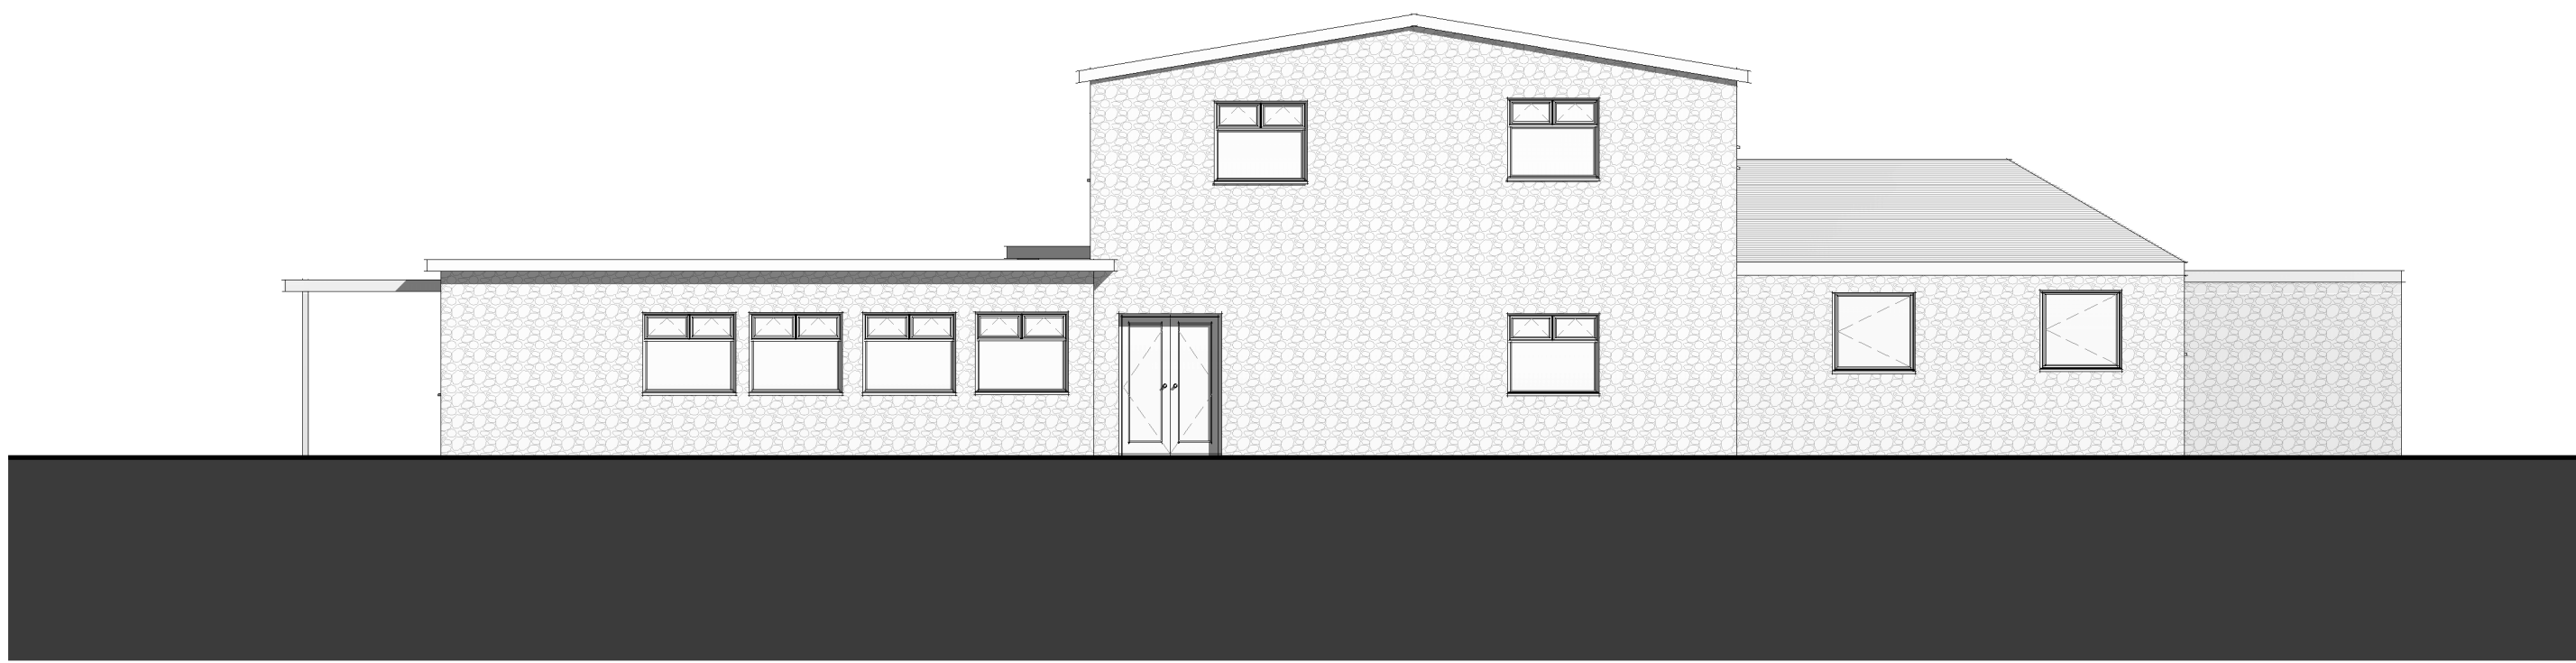


1 North
1 : 100

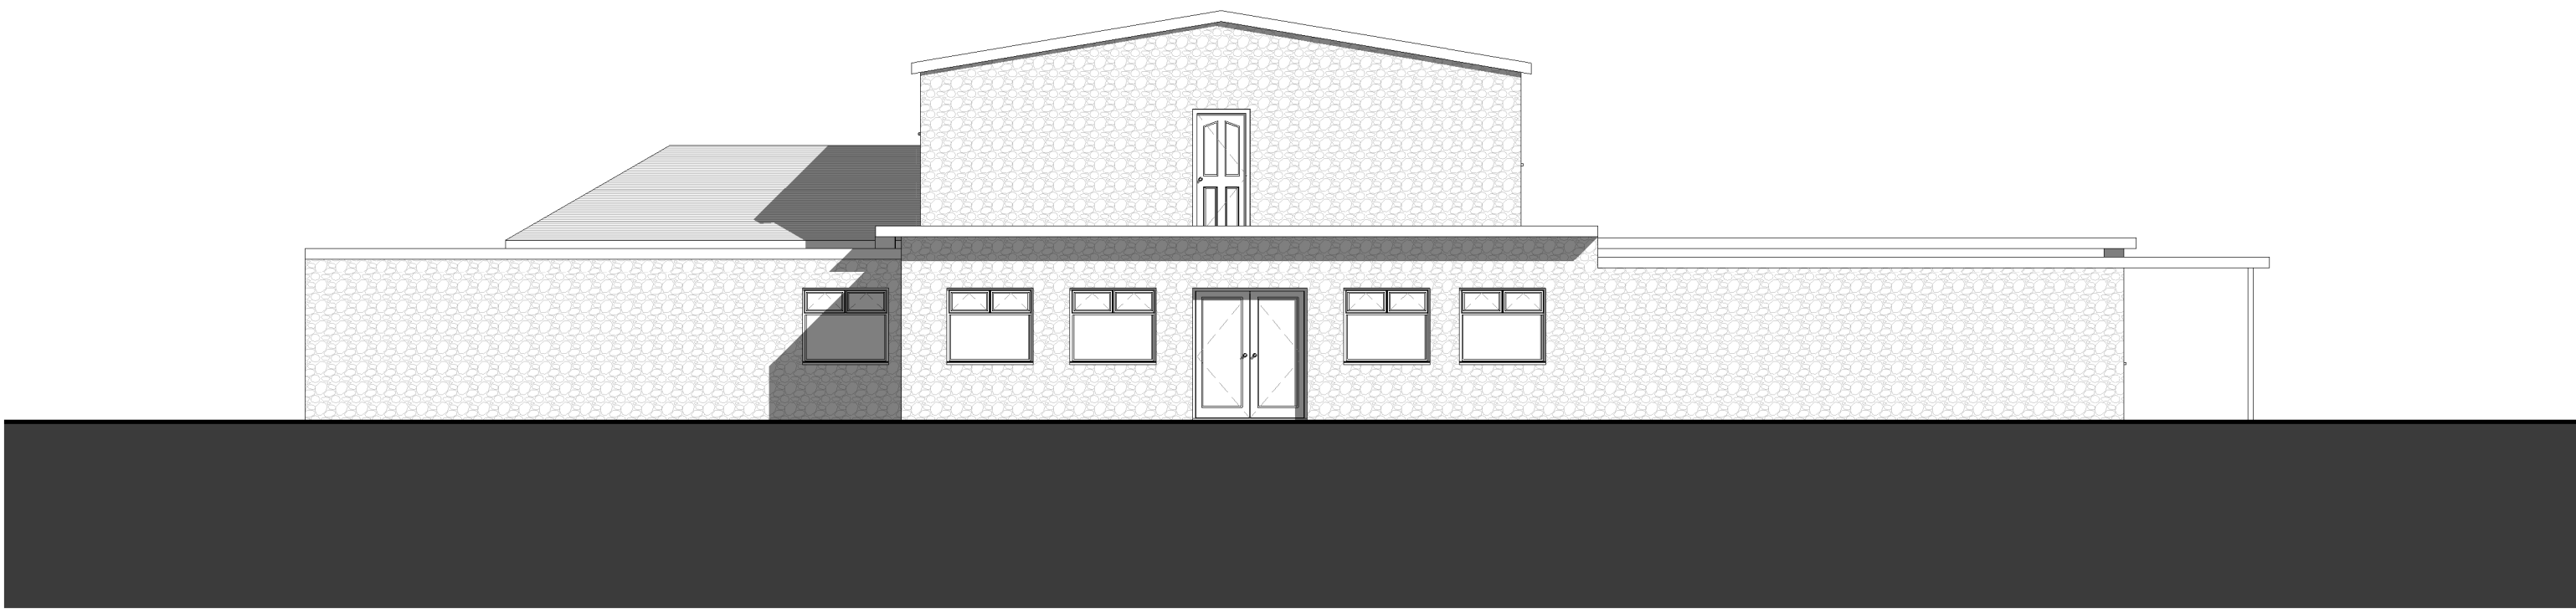

2 East
1 : 100



3 South
1 : 100

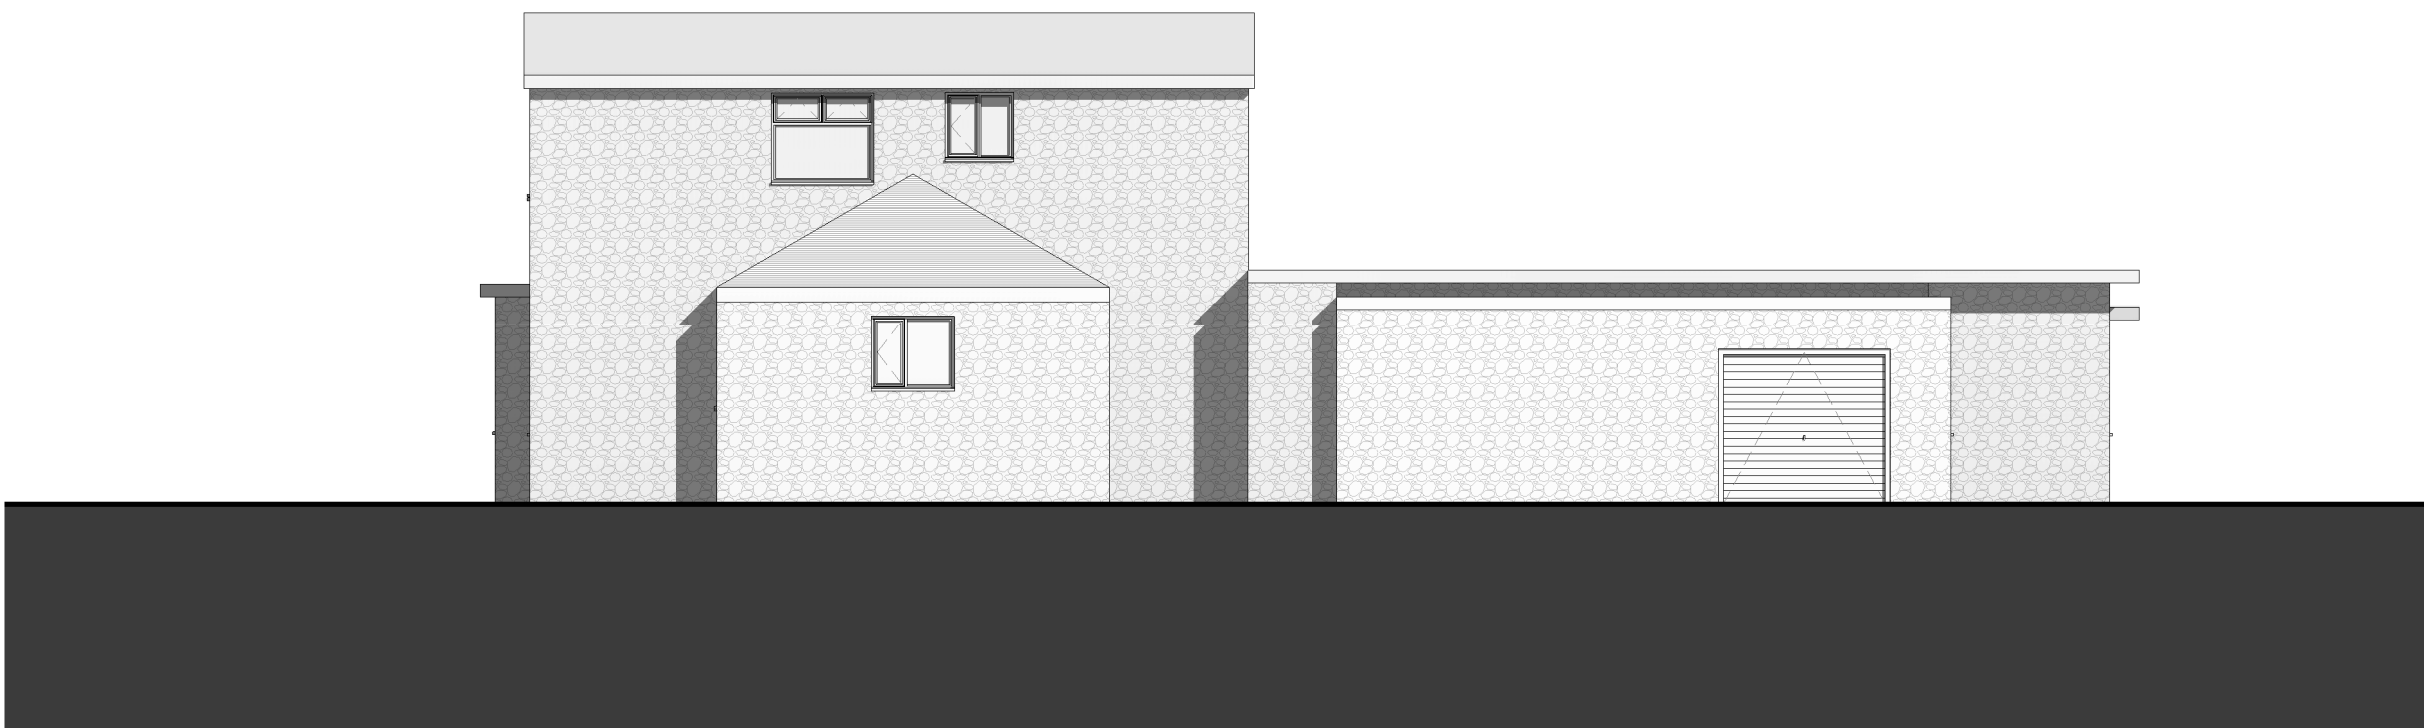

4 West
1 : 100

NEW ROOF

PROJECT	CLIENT	ADDRESS	STAGE
EXISTING ELEVATIONS	PENISTONE ROYAL BRITISH LEGION CLUB	ROYAL BRITISH LEGION CLUB PENISTONE S36 6DT	PLANNING
DRAWN & DESIGNED BY	PROJECT NUMBER	Scale: 1 : 100	Revision:
TF DESIGN LTD	23021	Date: 19/09/2023 11:48:12	
28 Shay House Lane, Sheffield, S36 1FD	Email: tfdesignltd@gmail.com	Phone: 07900890022	

TF
DESIGN LTD