


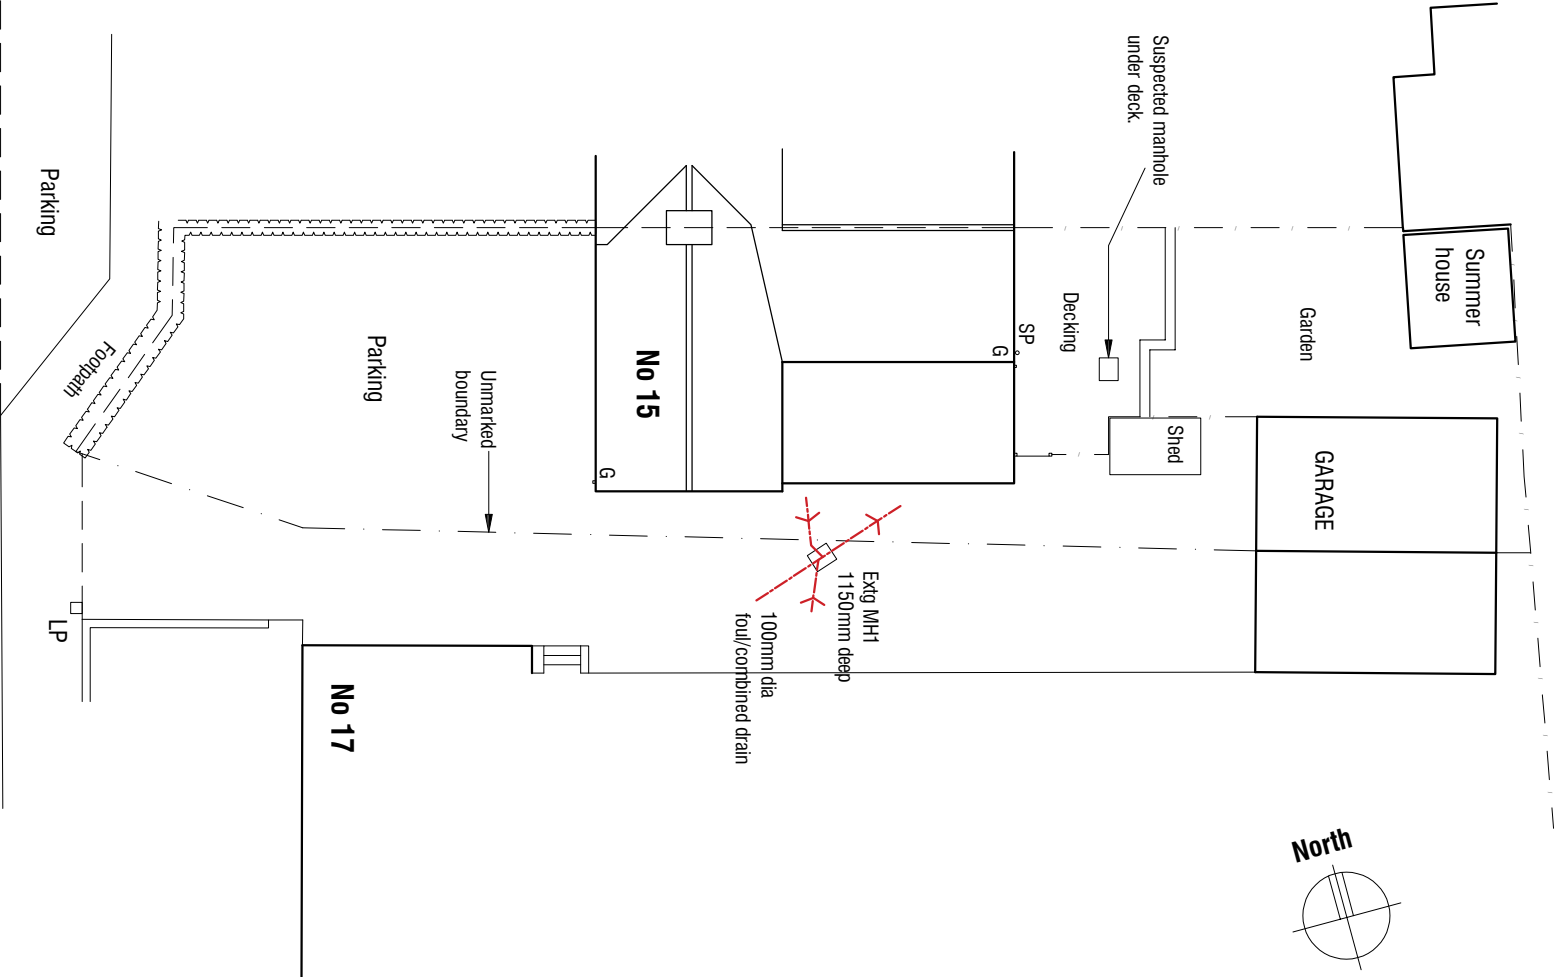

Hackings Avenue
Block Plan 1:200



CUBLEY
Location Plan 1:1250

Ordnance Survey (c) Crown Copyright 2022. All rights reserved. Licence number 100022432

15 Hackings Avenue
Penistone
Sheffield
S36 6BN

Building Survey

Block Plan & Location Plan

 **mboothdesign**
architectural design and building consultants

Fairfield House
Berneslai Close Barnsley
S70 2FL
Tel: 07881898300
E: mark@mboothdesign.co.uk

Scale 1:200 1:1250 @ A2 Drawn MJB

Date March 2022 Ref. 22.06

Dwg No. S01 Rev.

Copyright mboothdesign. All dimensions in millimetres unless otherwise stated.
Dimensions for setting out in existing buildings are to be checked and verified on site.