



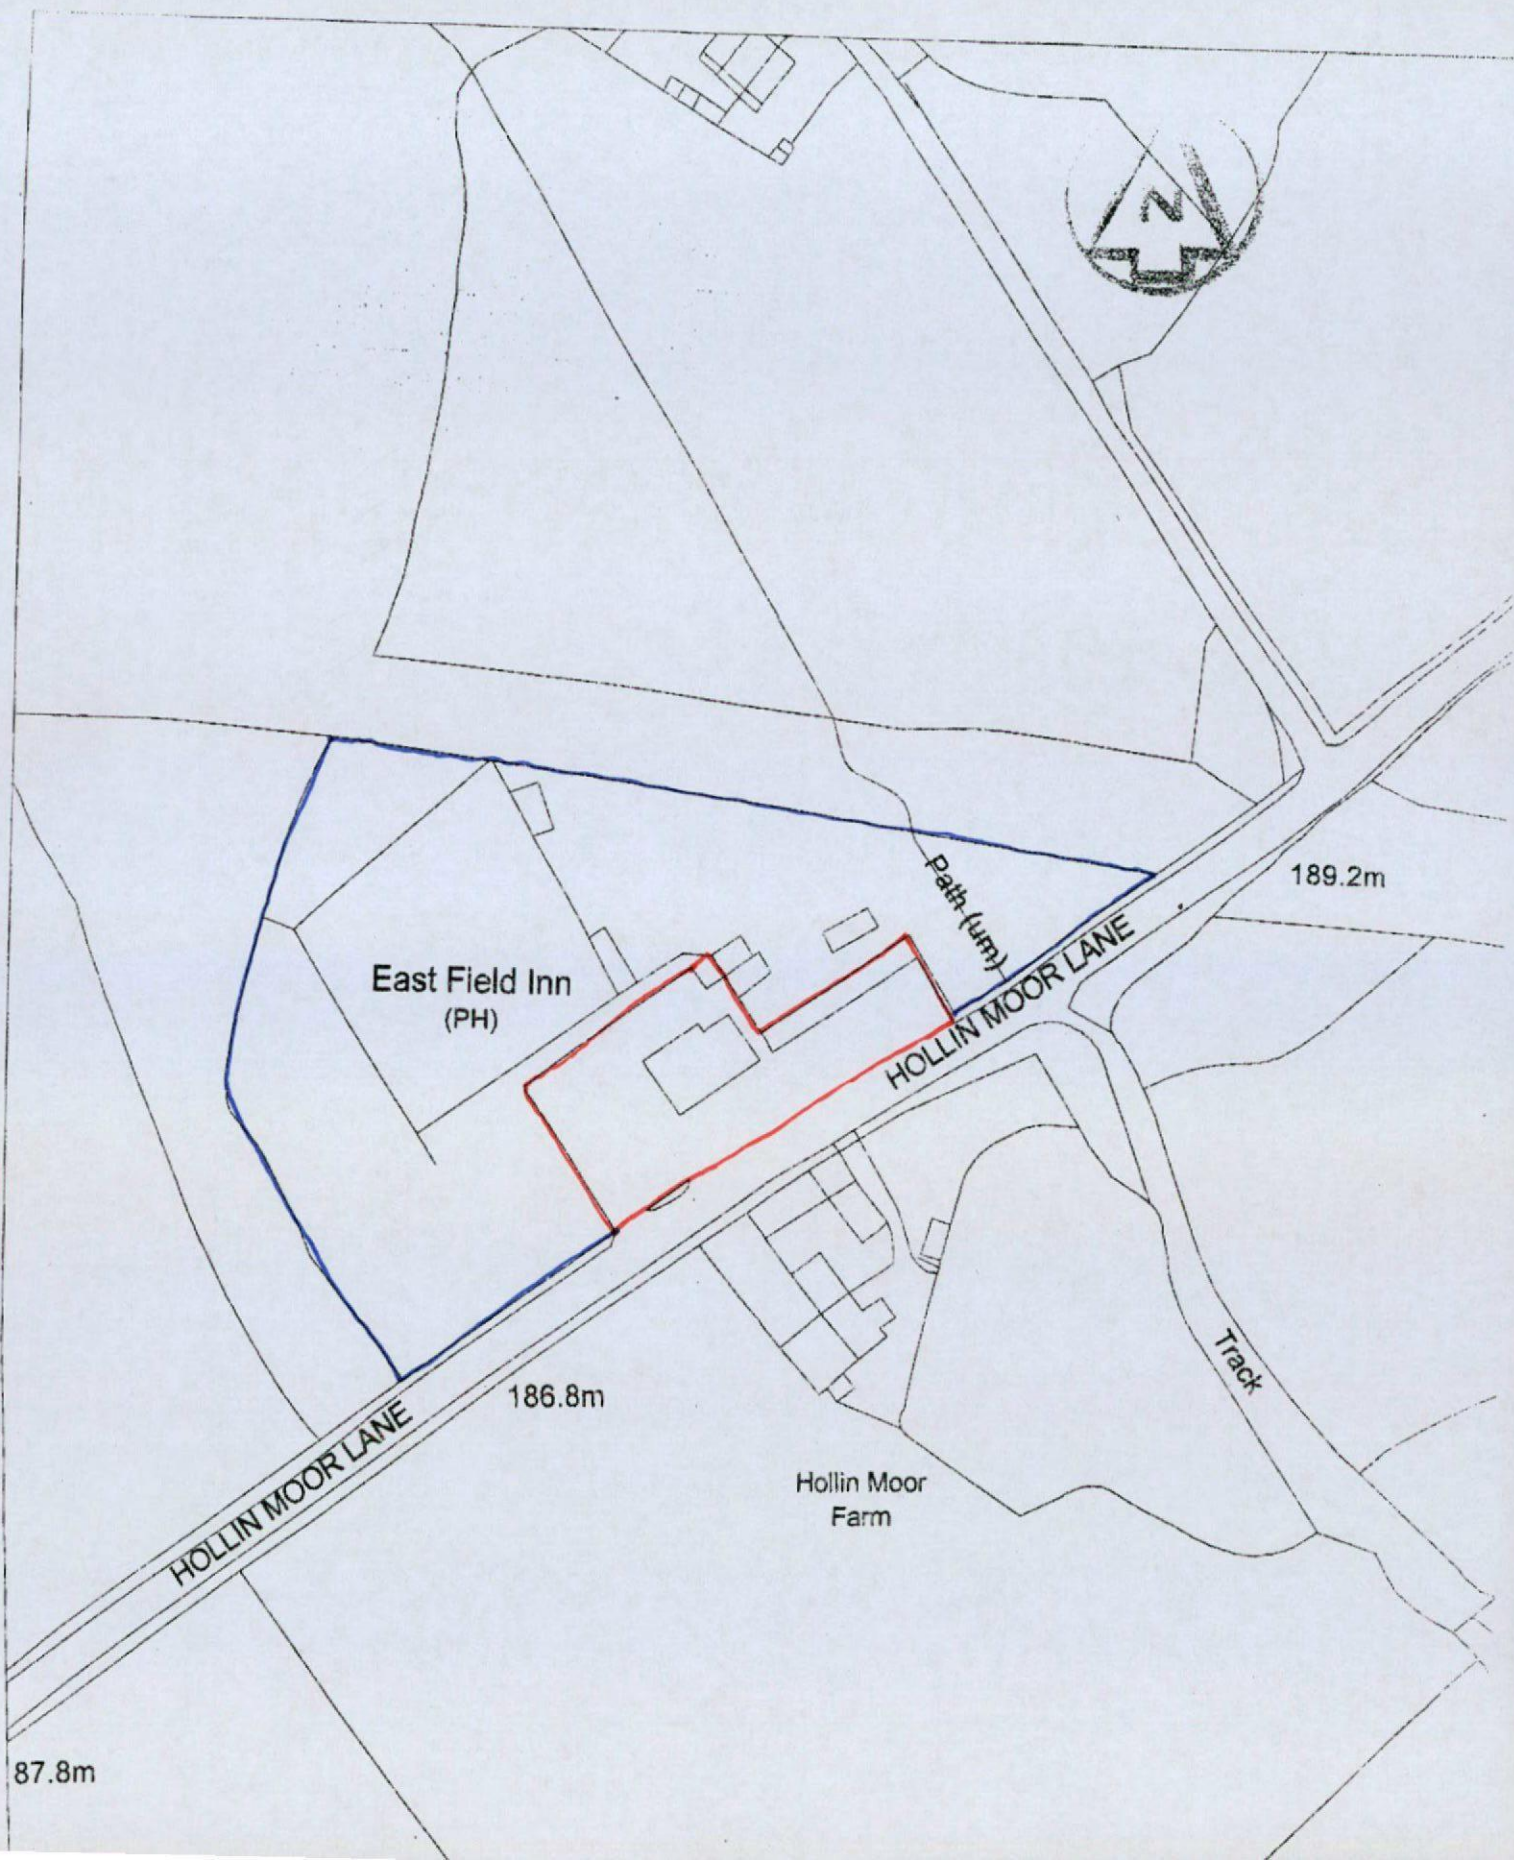


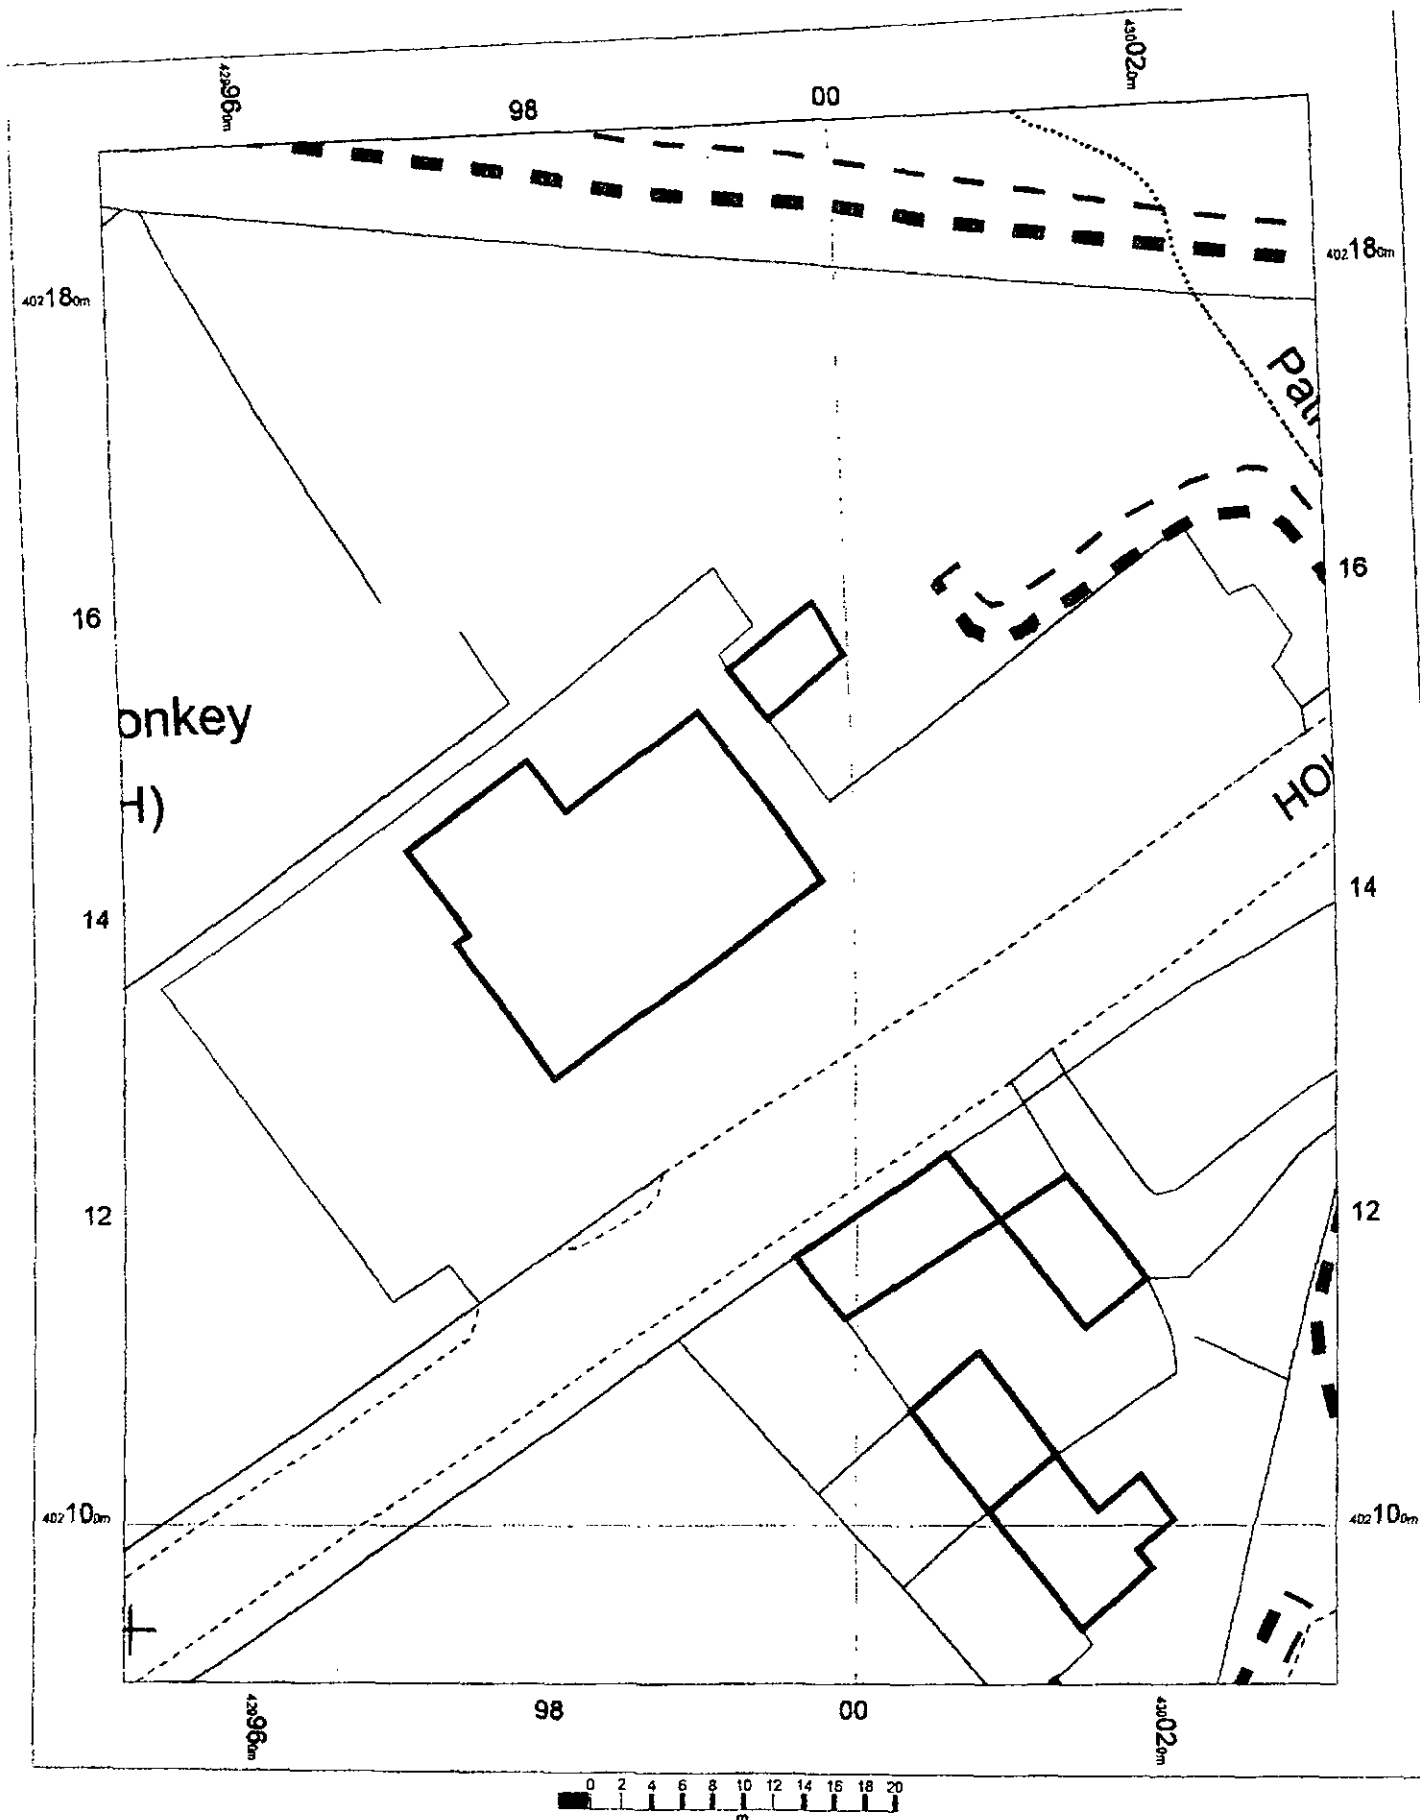


OS MasterMap 1250/2500/10000 scale
 05 January 2015, ID: M4P-00388887
 Orchard Bookshop

1:500 scale print at A4, Centre: 429992 E, 402140 N

©Crown Copyright Ordnance Survey. Licence no.
 100025026



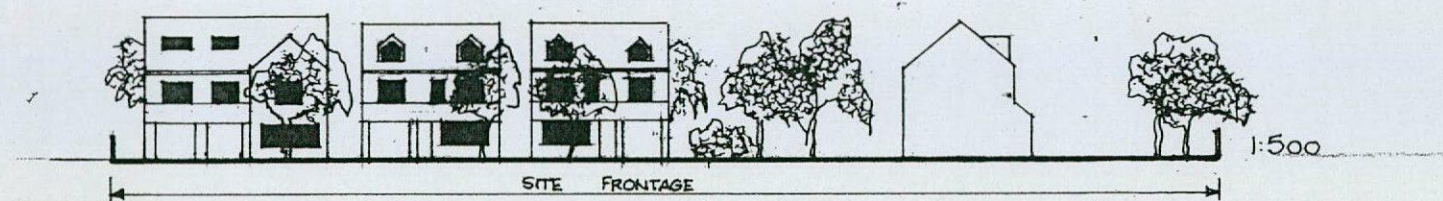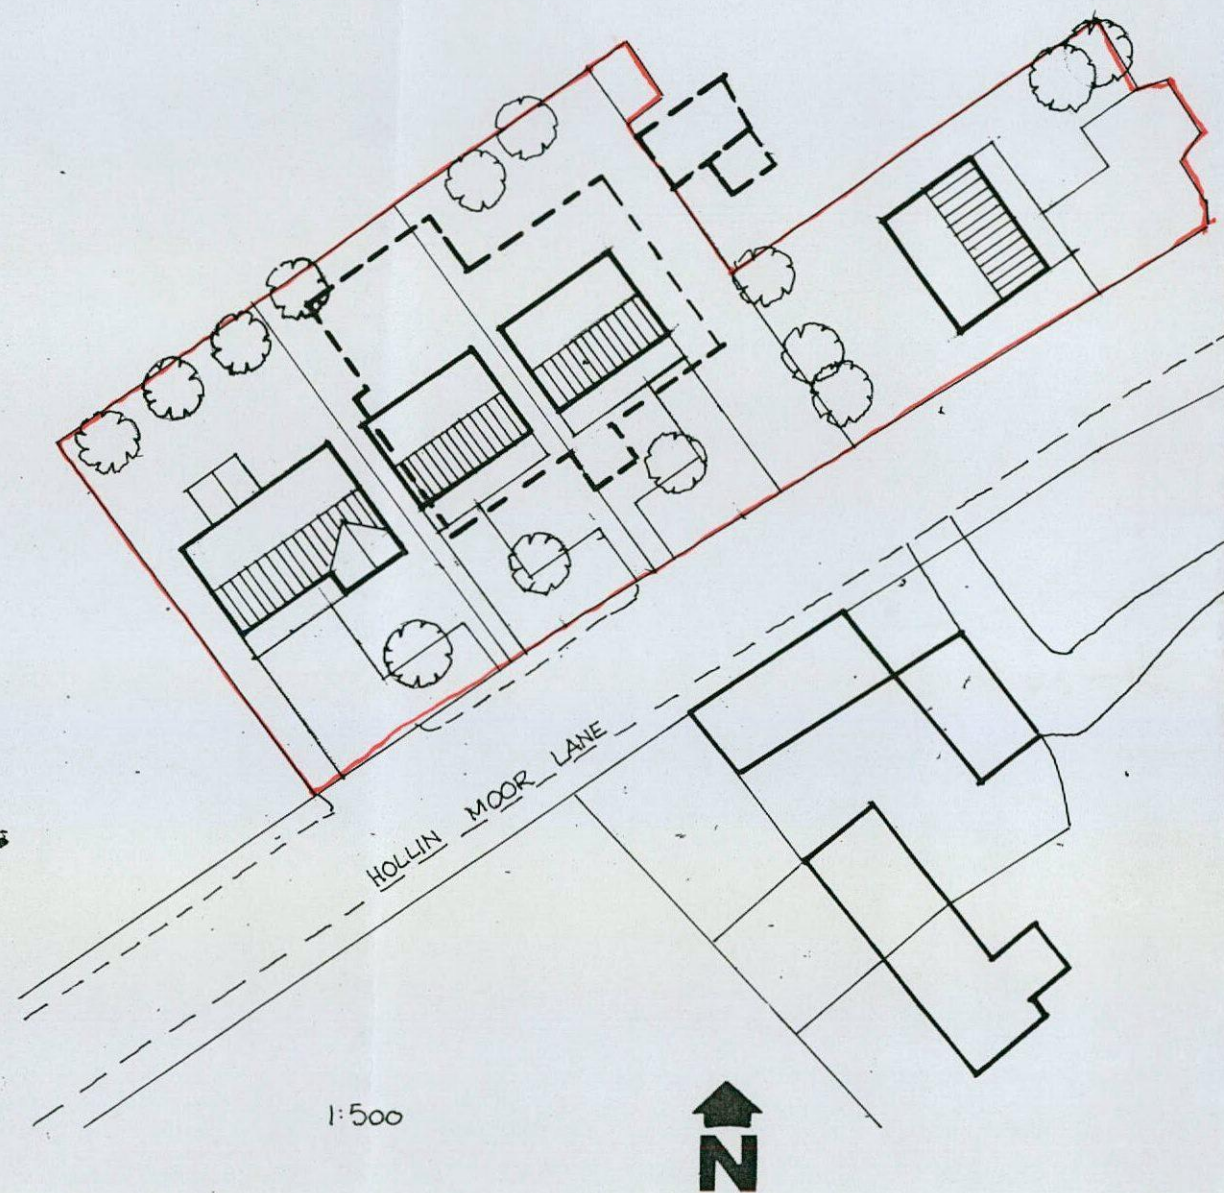

NEW HOUSING - SITE OF 'THE MONKEY' P.H. NOTIONAL LAYOUT AND ELEVATION - SCALE 1:500 DRG AL 3/2015

MICHAEL A CLYTON
 Dip. Arch. Dip. T. P. A.R.I.B.A.
 Architect & Town Planner
 14 Huddersfield Road, Ingblirchworth
 Sheffield S36 7GF Tel: 01226 766307