


SITE PLAN @ 1:500M.

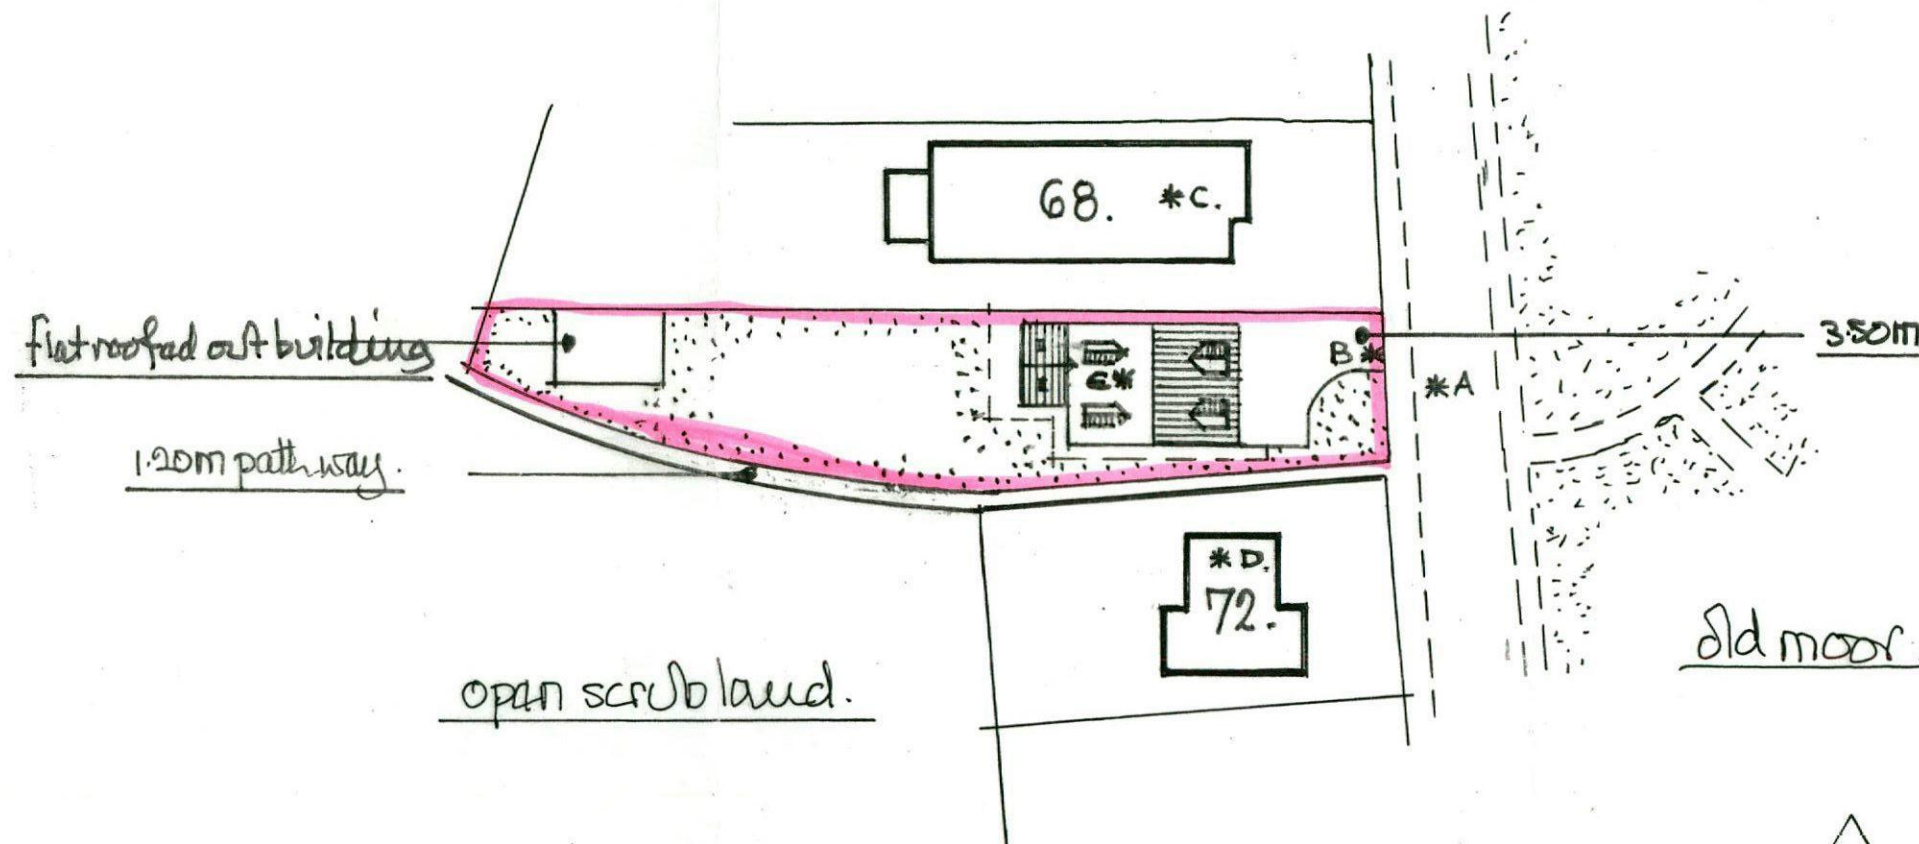

* on site levels *

* A road level = 100.00.

* B drive access = 100.125.

* C GF level no 68 = 101.200.

* D GF level no 72 = 99.700.

* E prop GF level = 100.825.

LOCATION PLAN @ 1:1250

