
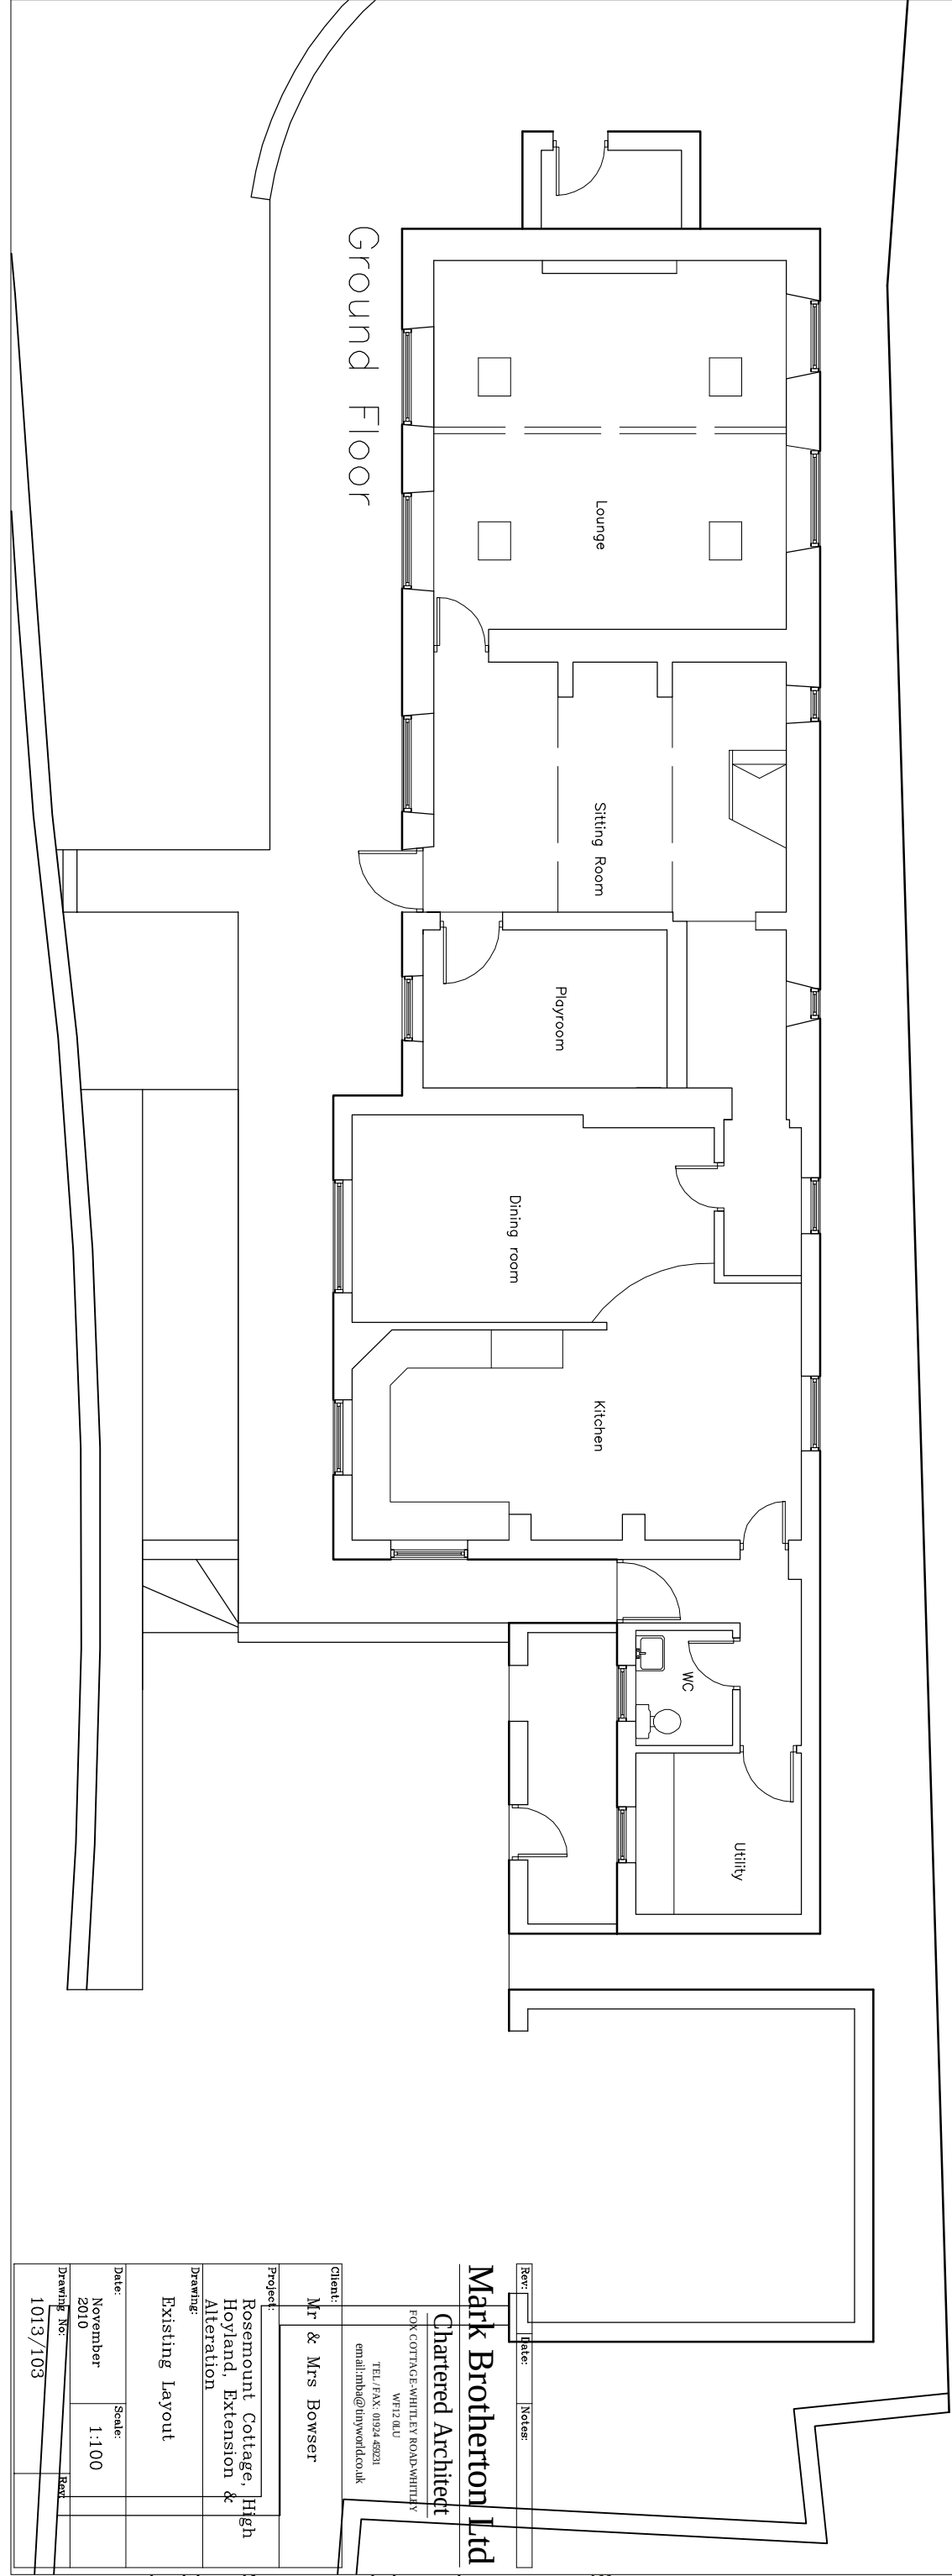


NOTES
DO NOT SCALE FROM THIS DRAWING.
It is the Contractor's responsibility to check all governing dimensions and verify all dimensions on site before commencing any work or making any shop drawings.
This drawing is to be read in conjunction with schedules of work, specifications, bills of quantities and other relevant information. Any discrepancies are to be reported to the Project Architect.
Work and materials are to be in accordance with the Building Regulations and to comply with the relevant British Standards.
This drawing is copyright of Mark Brotherton Ltd and should not be reproduced in whole or part without their written permission.

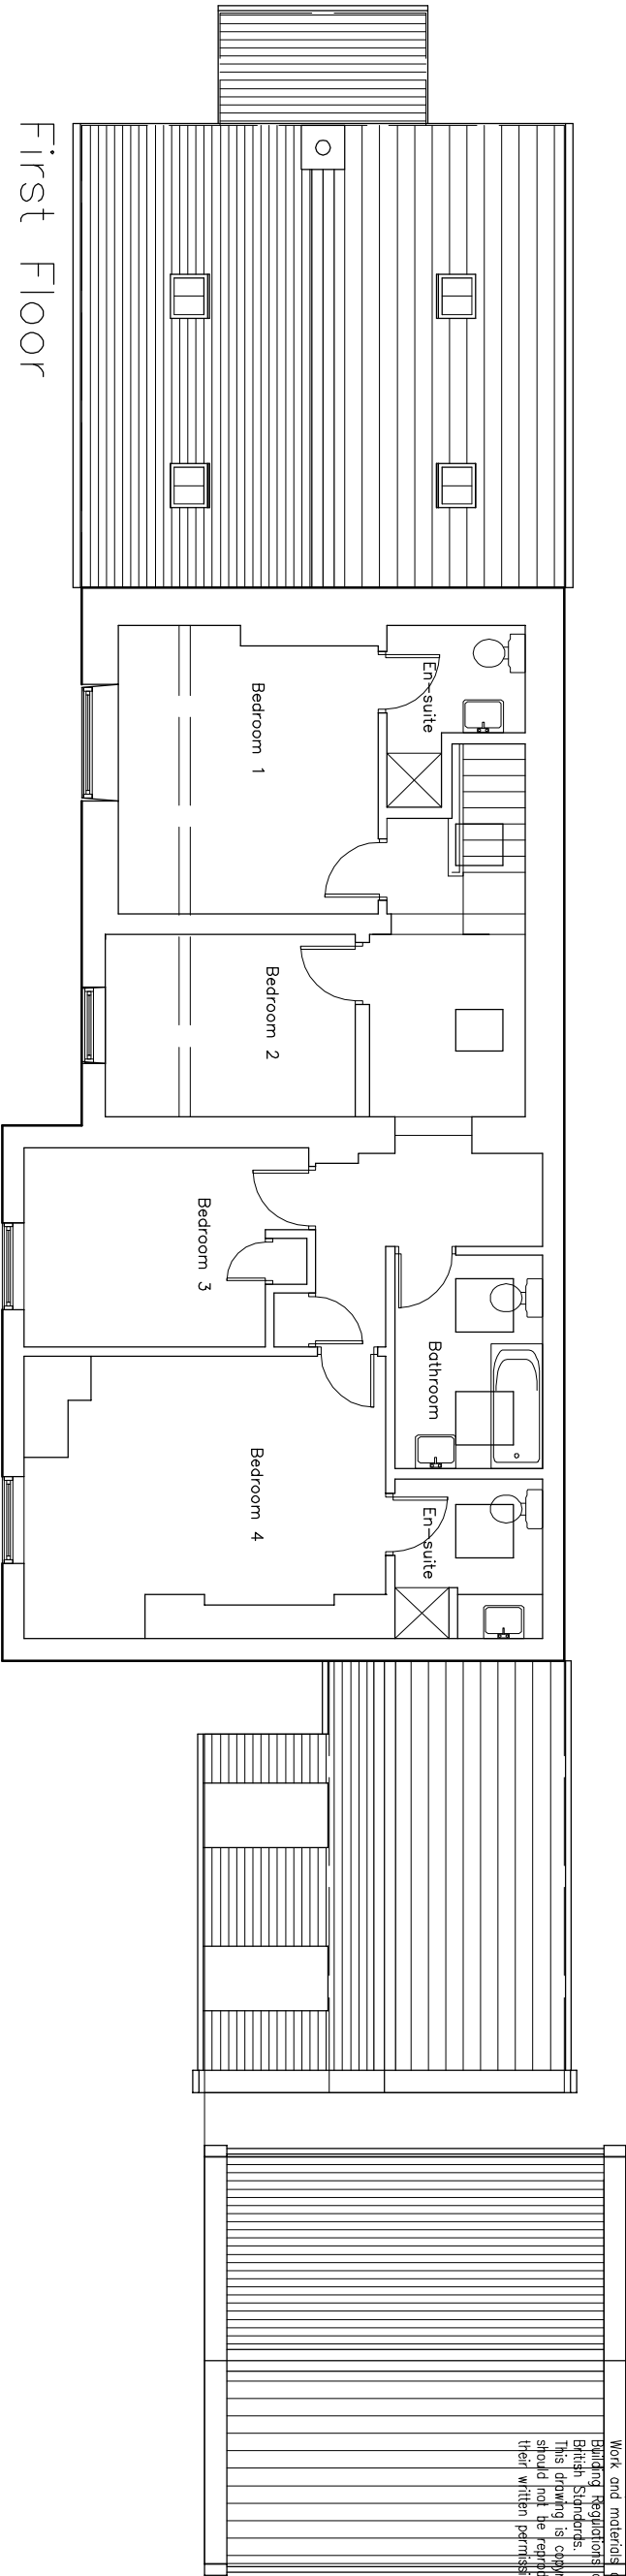

Rev:	Date:	Notes:
Mark Brotherton Ltd		
Chartered Architect		
FOK COTTAGE, WHITLEY ROAD, WHITLEY		
WE12 0LU		
TEL / FAX: 01924 49231		
email:mba@unpworld.co.uk		
Client:	Mr & Mrs Bowser	
Project:	Rosemount Cottage, High Hoyland, Extension & Alteration	
Drawing:	Existing Layout	
Date:	Scale:	
November 2010	1:100	
Drawing No:		Rev:
1013/103		