



10 LANGFORD CLOSE
DODWORTH
BARNISLEY
S75 3TP

PROPOSED FLOOR PLAN

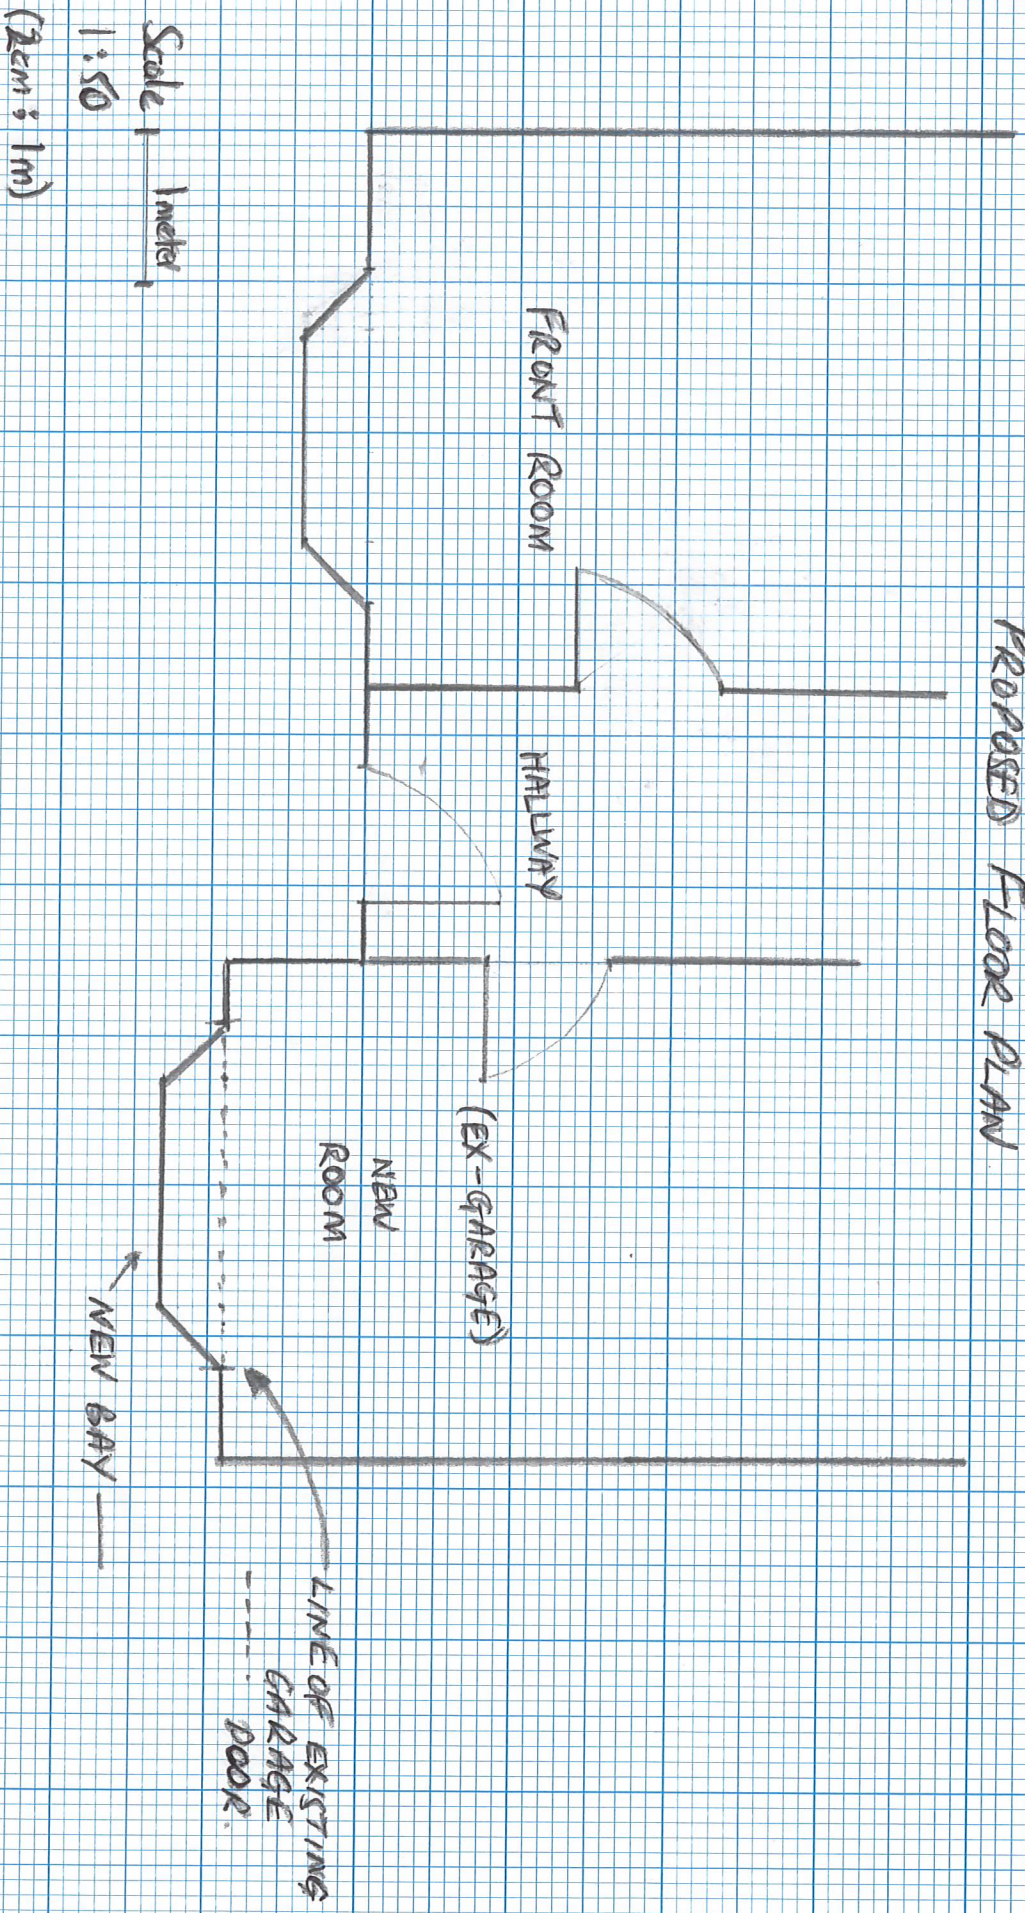

10 LANGFORD CLOSE
DODWORTH
BARNSELY
S75 3TP

EXISTING FRONT
ELEVATION





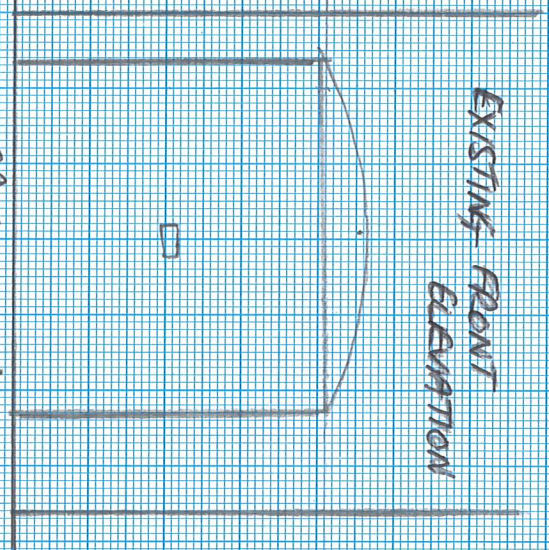


GROUND FLOOR
(NOW)

SIDE
RIGHT
(NOW)

PROPOSED FRONT ELEVATION

ORIGINAL
GARAGE
↓
DOORWAY

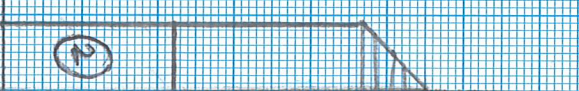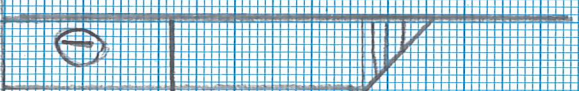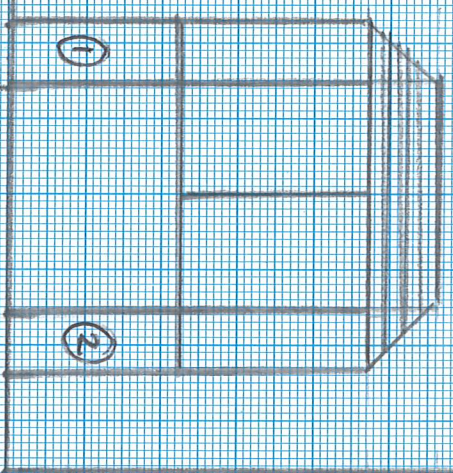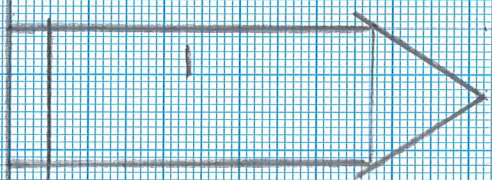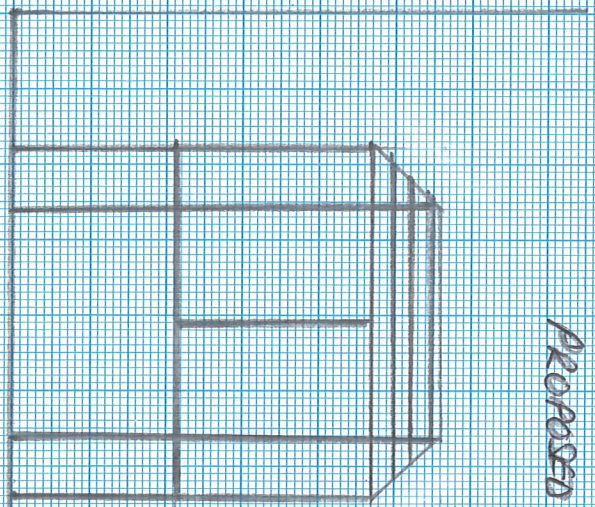

GROUND
FLOOR

FRONT
PROFILE

NEW BAY WINDOW
(AFTER)

①
SIDE
(LEFT)

②
SIDE
(RIGHT)

Scale: 1 meter

1:50

(2cm = 1m)