


LOCATION PLAN

SCALE 1:1250

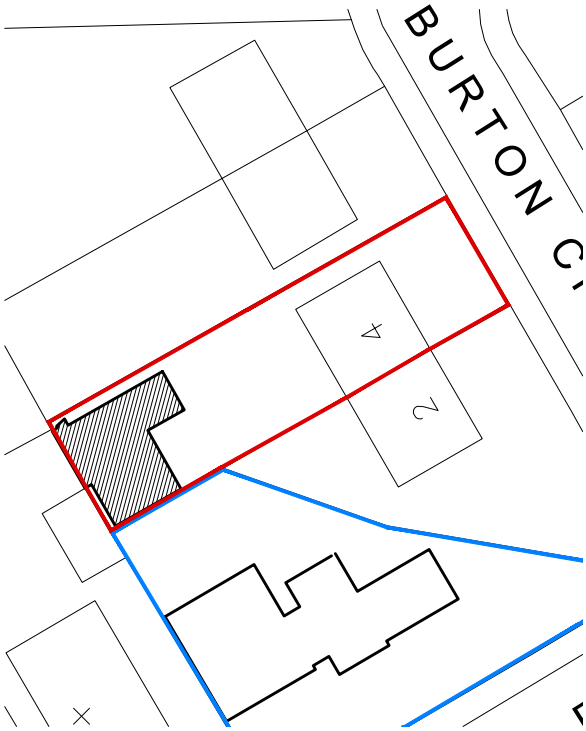

BLOCK PLAN

SCALE 1:500

White Agus PARTNERSHIP
ARCHITECTURAL SERVICES
OFFICE ONE,
34 VICTORIA ROAD,
BARNSLEY.
S70 2BU
Phone: 01226 208482
Email: info@whiteaguspartnership.co.uk
Web: www.whiteaguspartnership.co.uk

Project.	Client.
HOBBY WORKSHOP, GAMES ROOM & STORE 4 BURTON CRESCENT, MONK BRETTON BARNSLEY	MR CYRIL BARNETT
Drawing Title. BLOCK PLAN & LOCATION PLAN	Date. MARCH 2022 / Scale. AS SHOWN
	Ref. 17–151 / Dwg. No. 20 / Rev.

Date	Suffix	Description	Date	Suffix	Description