PROPOSED FRONT ELEVATION
SCALE 1:100

PROPOSED SIDE ELEVATION
SCALE 1:100

PROPOSED REAR ELEVATION
SCALE 1:100

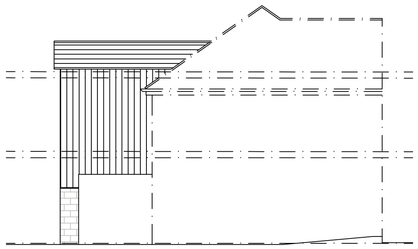

PROPOSED SIDE ELEVATION
SCALE 1:100

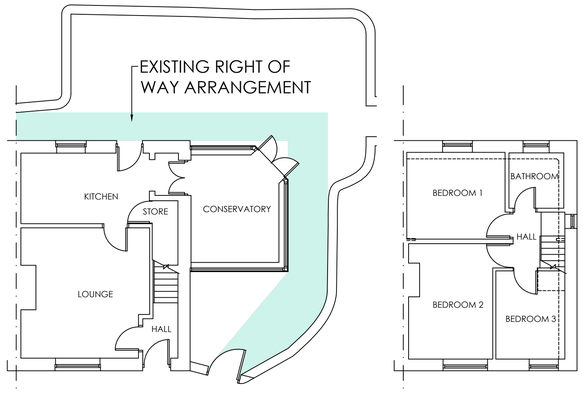

EXISTING GROUND FLOOR PLAN
SCALE 1:100

EXISTING FIRST FLOOR PLAN
SCALE 1:100

EXISTING FRONT ELEVATION
SCALE 1:100

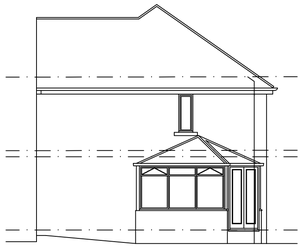

EXISTING SIDE ELEVATION
SCALE 1:100

EXISTING REAR ELEVATION
SCALE 1:100

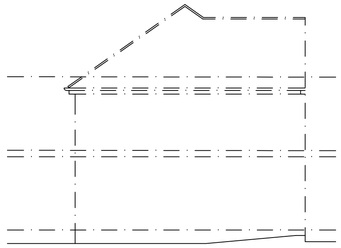

EXISTING SIDE ELEVATION
SCALE 1:100

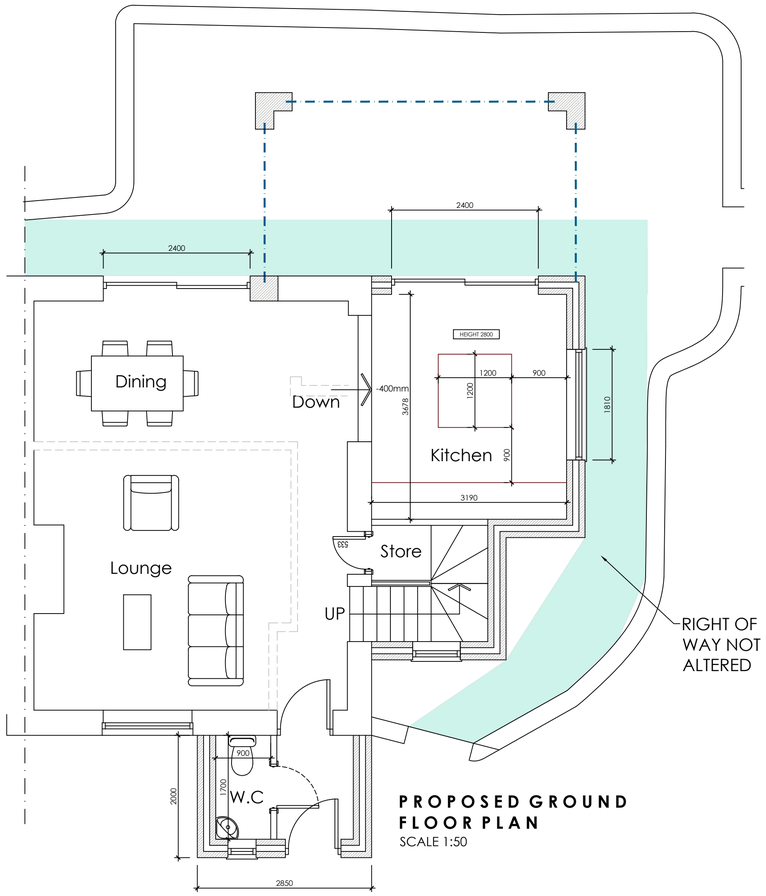

PROPOSED GROUND FLOOR PLAN
SCALE 1:50

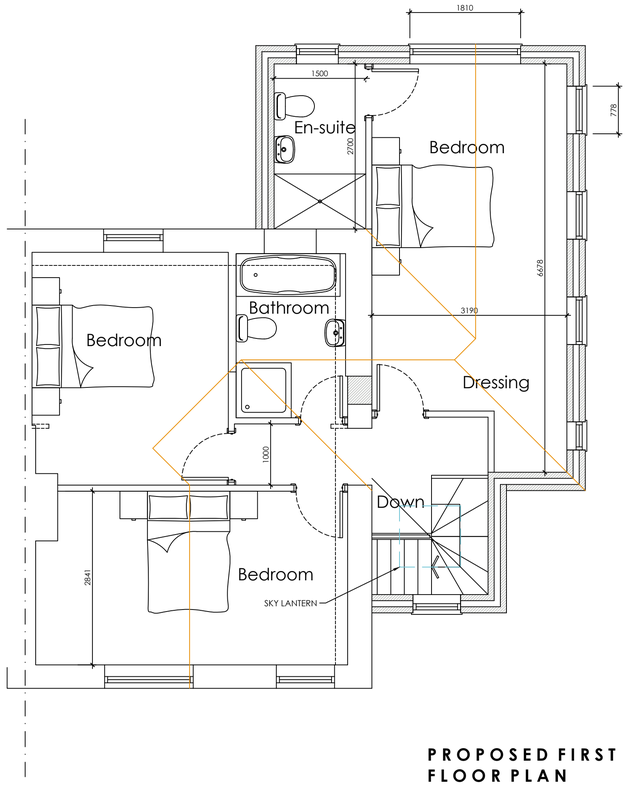

PROPOSED FIRST FLOOR PLAN
SCALE 1:50

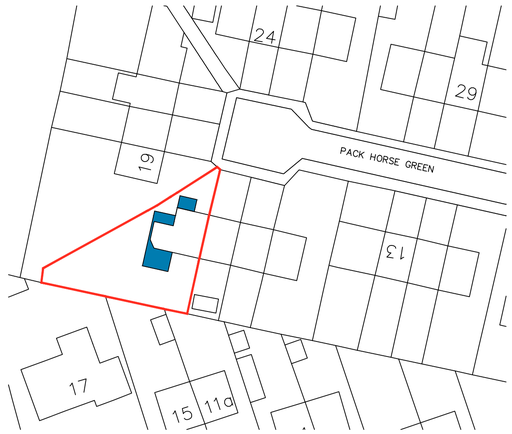

BLOCK PLAN
SCALE 1:500

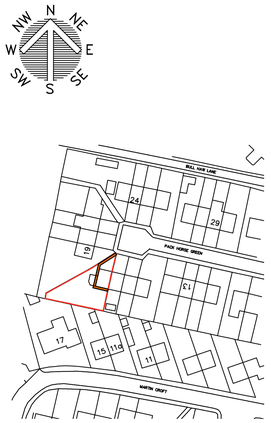

LOCATION PLAN
SCALE 1:1250

White Agus PARTNERSHIP
ARCHITECTURAL SERVICES
OFFICE ONE,
34 VICTORIA ROAD,
BARNSLEY,
S70 2BU
Phone: 01226 208482
Email: info@whiteaguspartnership.co.uk
Web: www.whiteaguspartnership.co.uk

Project. PROPOSED EXTENSION AT 18 PACK HORSE GREEN, SILKSTONE BARNSLEY, S75 4JT	Client. MR LUNN
Drawing Title. PLANS AND ELEVATIONS	Date. OCTOBER 2023 / Scale. 1:50 & 1:100 @ A1
	Ref. 20-207 / Dwg. No. 02 / Rev. A

Date	Suffix	Description	Date	Suffix	Description
19/10/2023	A	REVISED TO CLIENTS REQUIREMENTS			