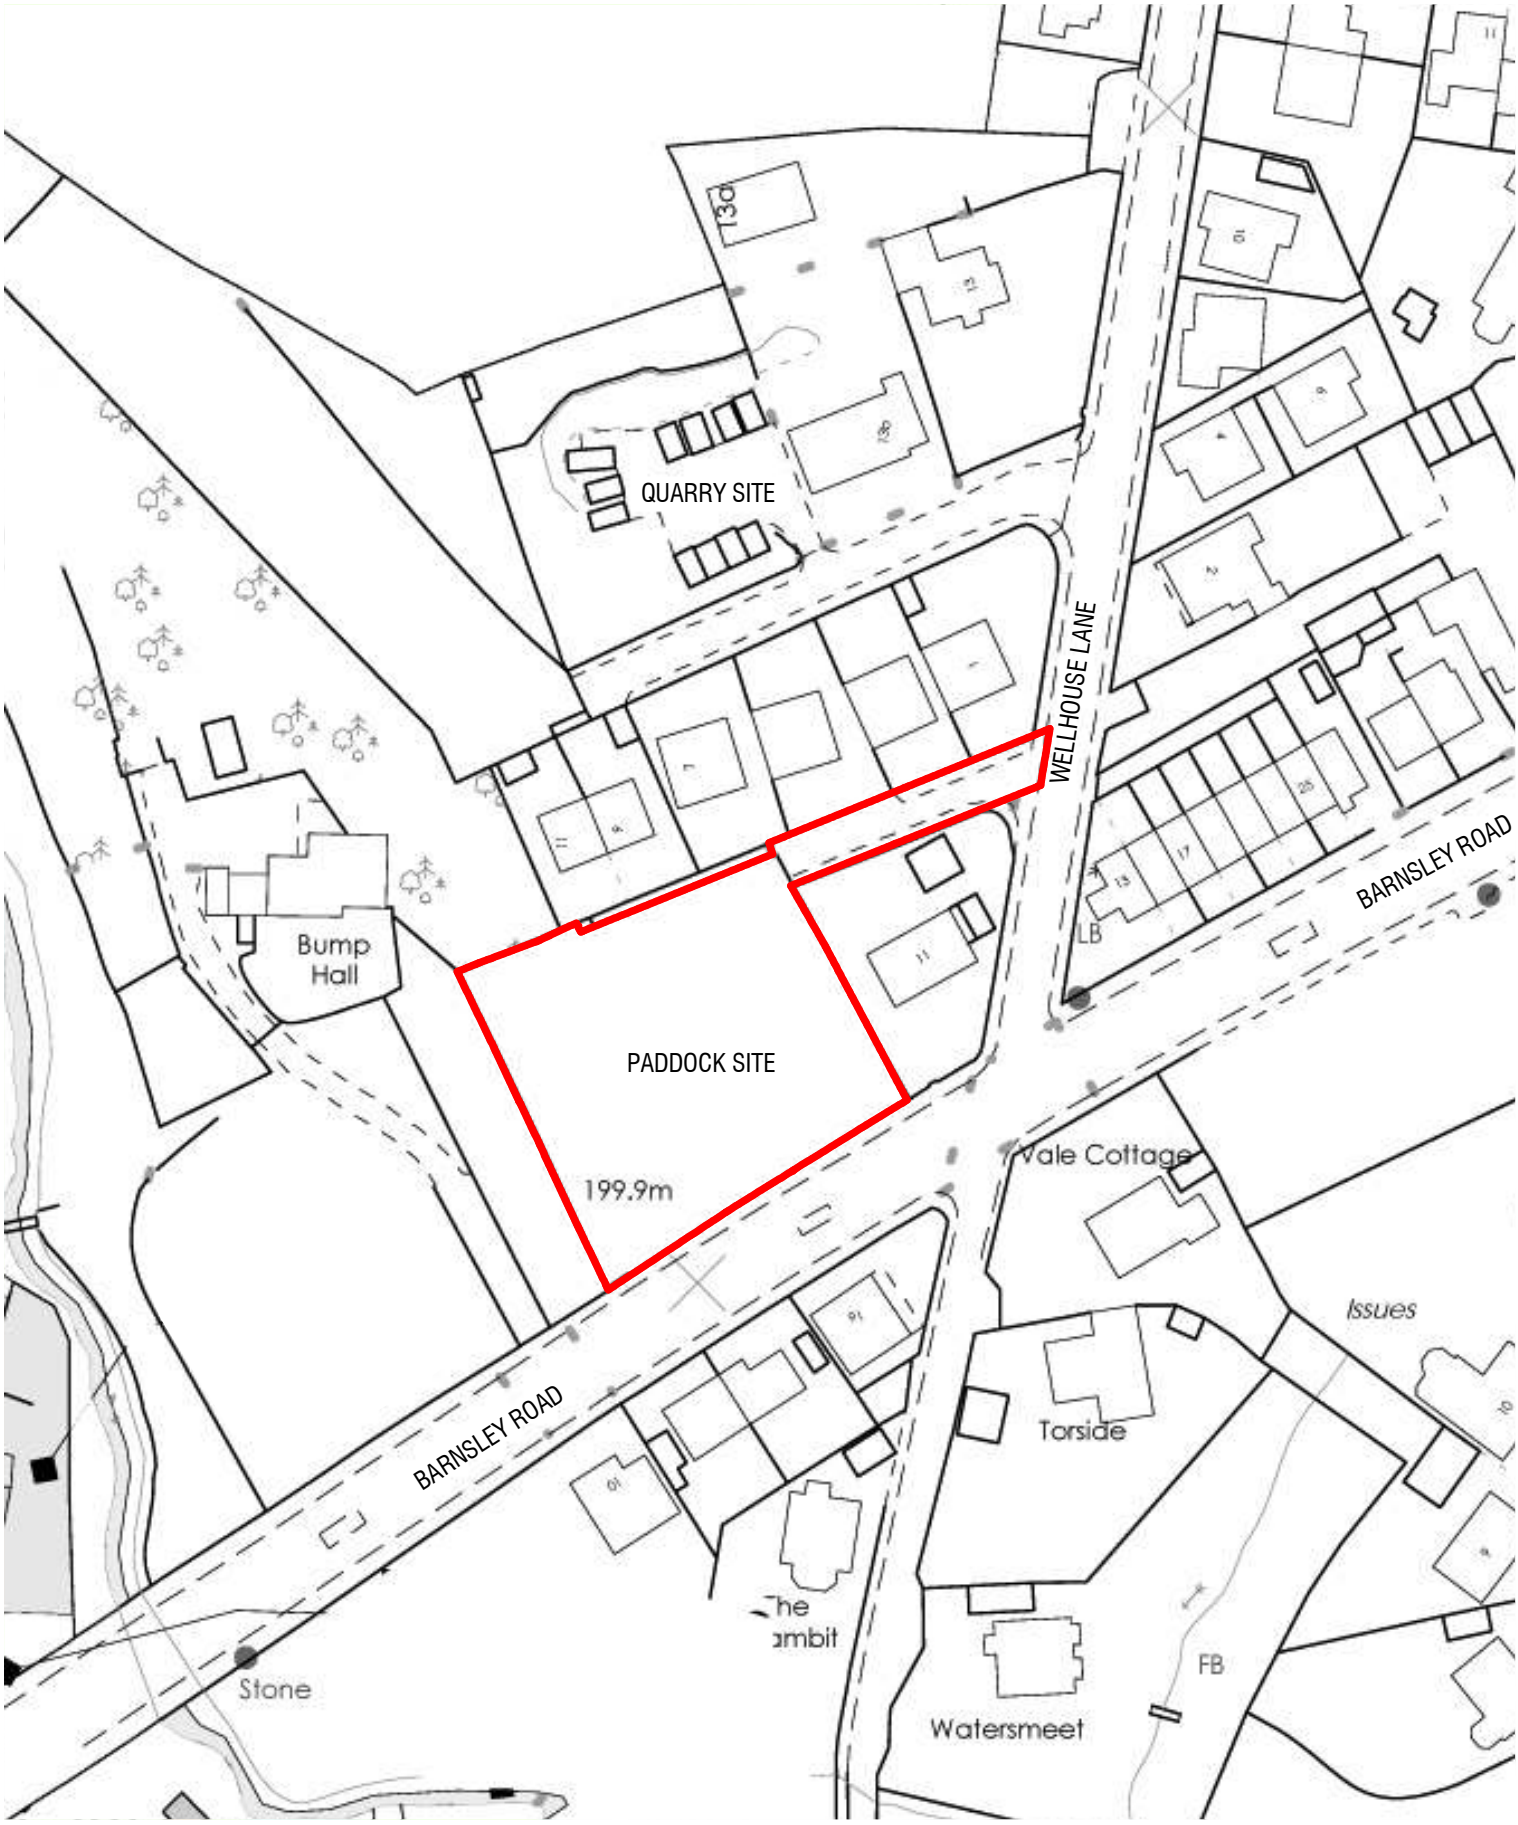


Scale. 1:1000 @ A4 Drawn.

Date. Jan 2014 Ref. No. 12.064

DWG. No. PS 00 Rev.

0 cm		2 cm		4 cm		6 cm	

This drawing and the copyright is the Architects property and maybe used or reproduced only by agreement. All Dimensions in Millimetres Unless specified otherwise and subject to verification on site.

Proposed Residential Development Sites
Paddock Site
Land off Barnsley Road
Penistone, South Yorkshire

SITE LOCATION PLAN

PLANNING

CHRIS CARR
ARCHITECTS

Orchard Farm, Goathland,
Whitby, YO22 5JX
Tel: (01947) 896051 Fax: (01947) 896001
email: chris@cca-arch.co.uk