






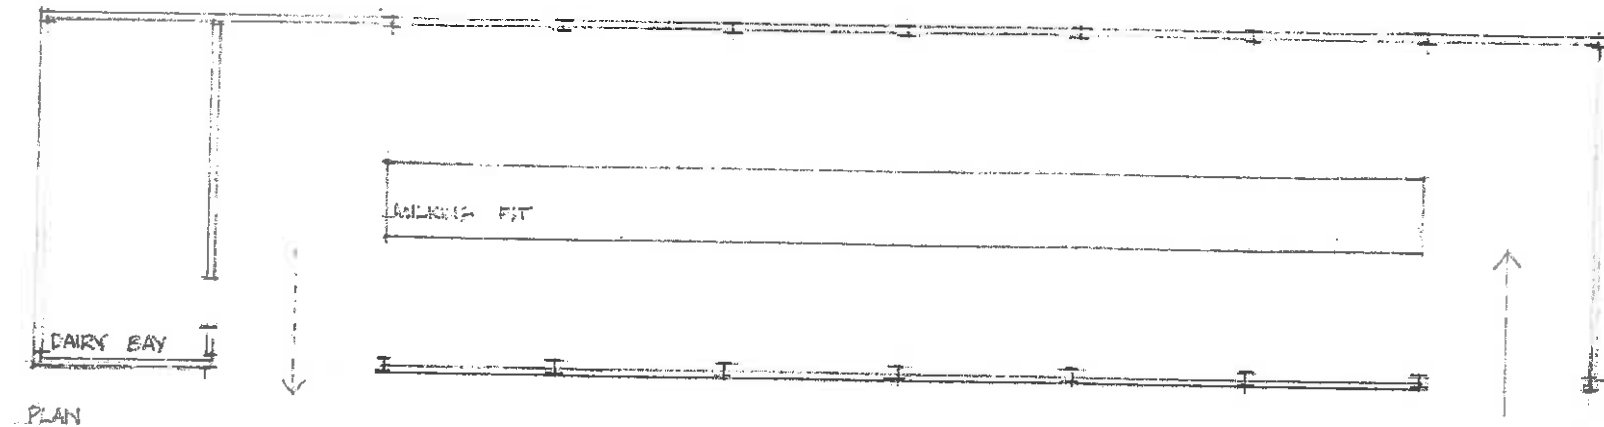


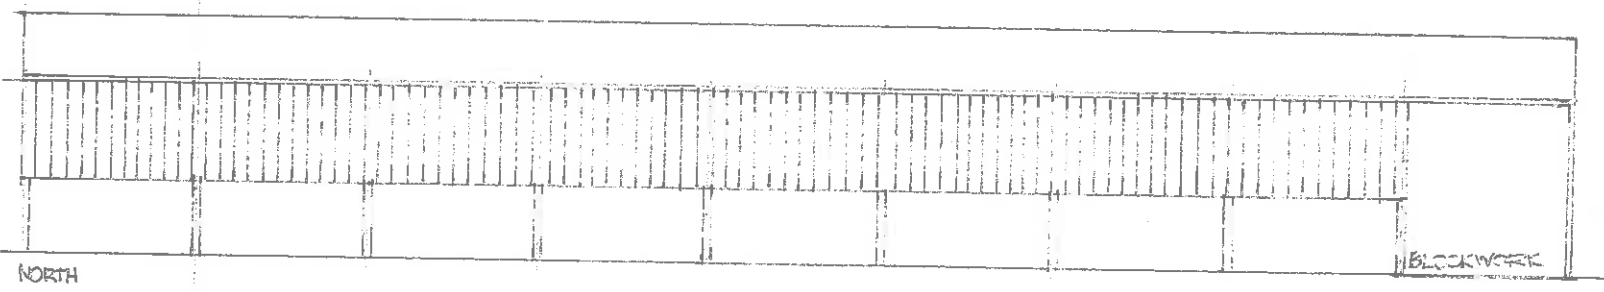

PLAN

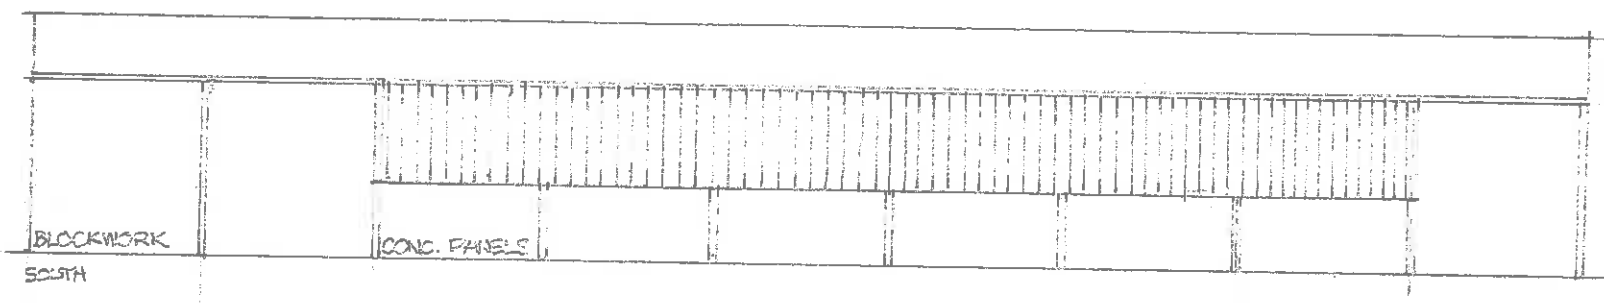

NORTH

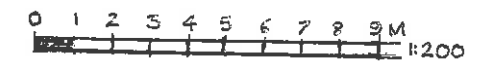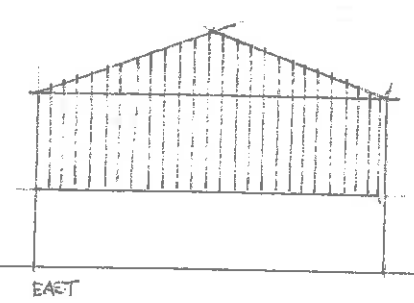
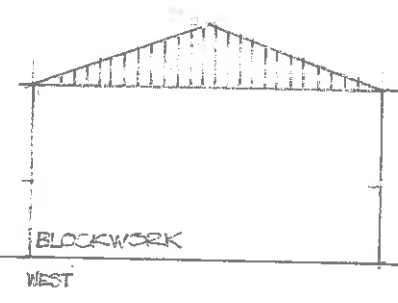


NEW MILKING FACILITY AT GUNTHWAITE HALL FARM PLAN AND ELEVATIONS 1:200 DREA 4/2011

**RECEIVED**  
 27 MAY 2015  
 BARNSLEY M.B.C.  
 BUILDING CONTROL

MICHAEL A. CLYNCH  
 Dip. Arch. Dip. B. Arch.  
 Architect & Town Planner  
 10, GUNTHWAITE ROAD, GUNTHWAITE, BARNSLEY, S70 2JL  
 Tel: 0114 271 1111 Fax: 0114 271 1112

(B)

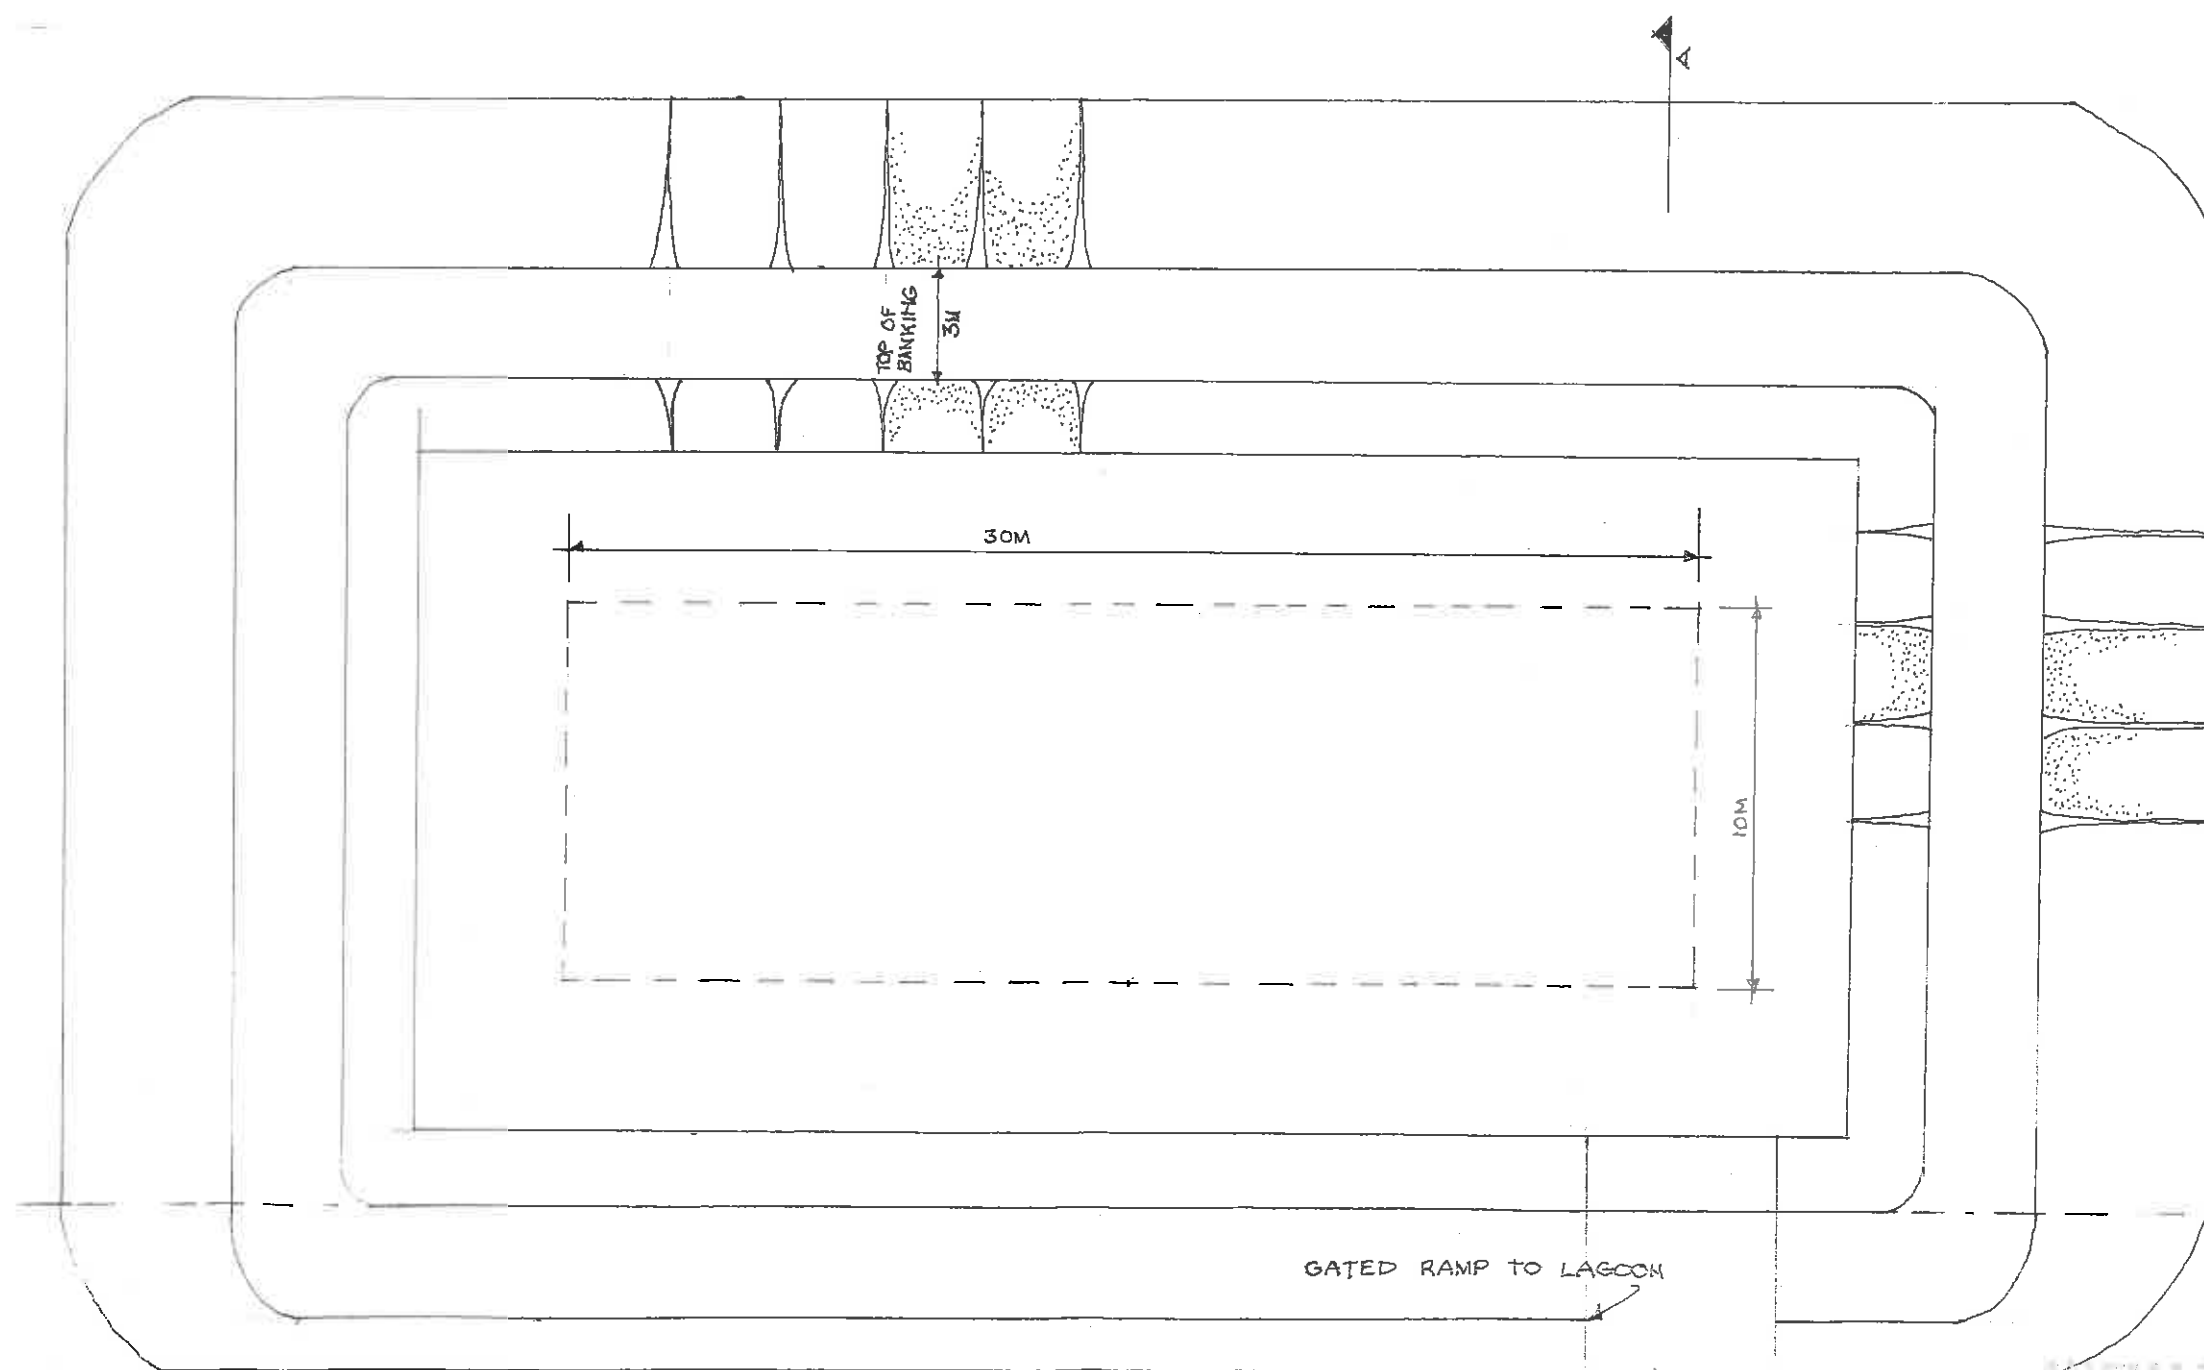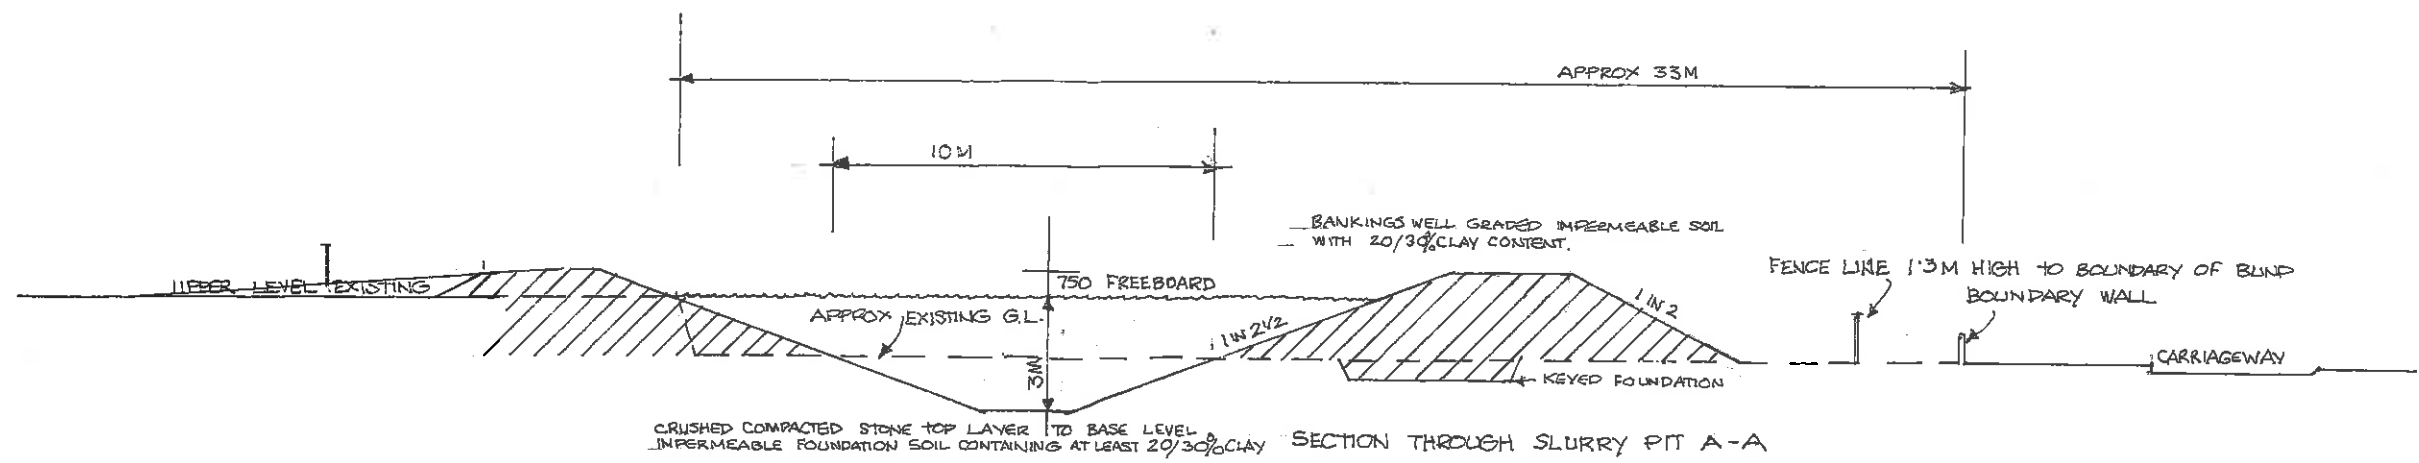

**RECEIVED**  
 27 MAY 2015  
 BARNESLEY M.B.C.  
 BUILDING CONTROL