
Little Doubting Farm

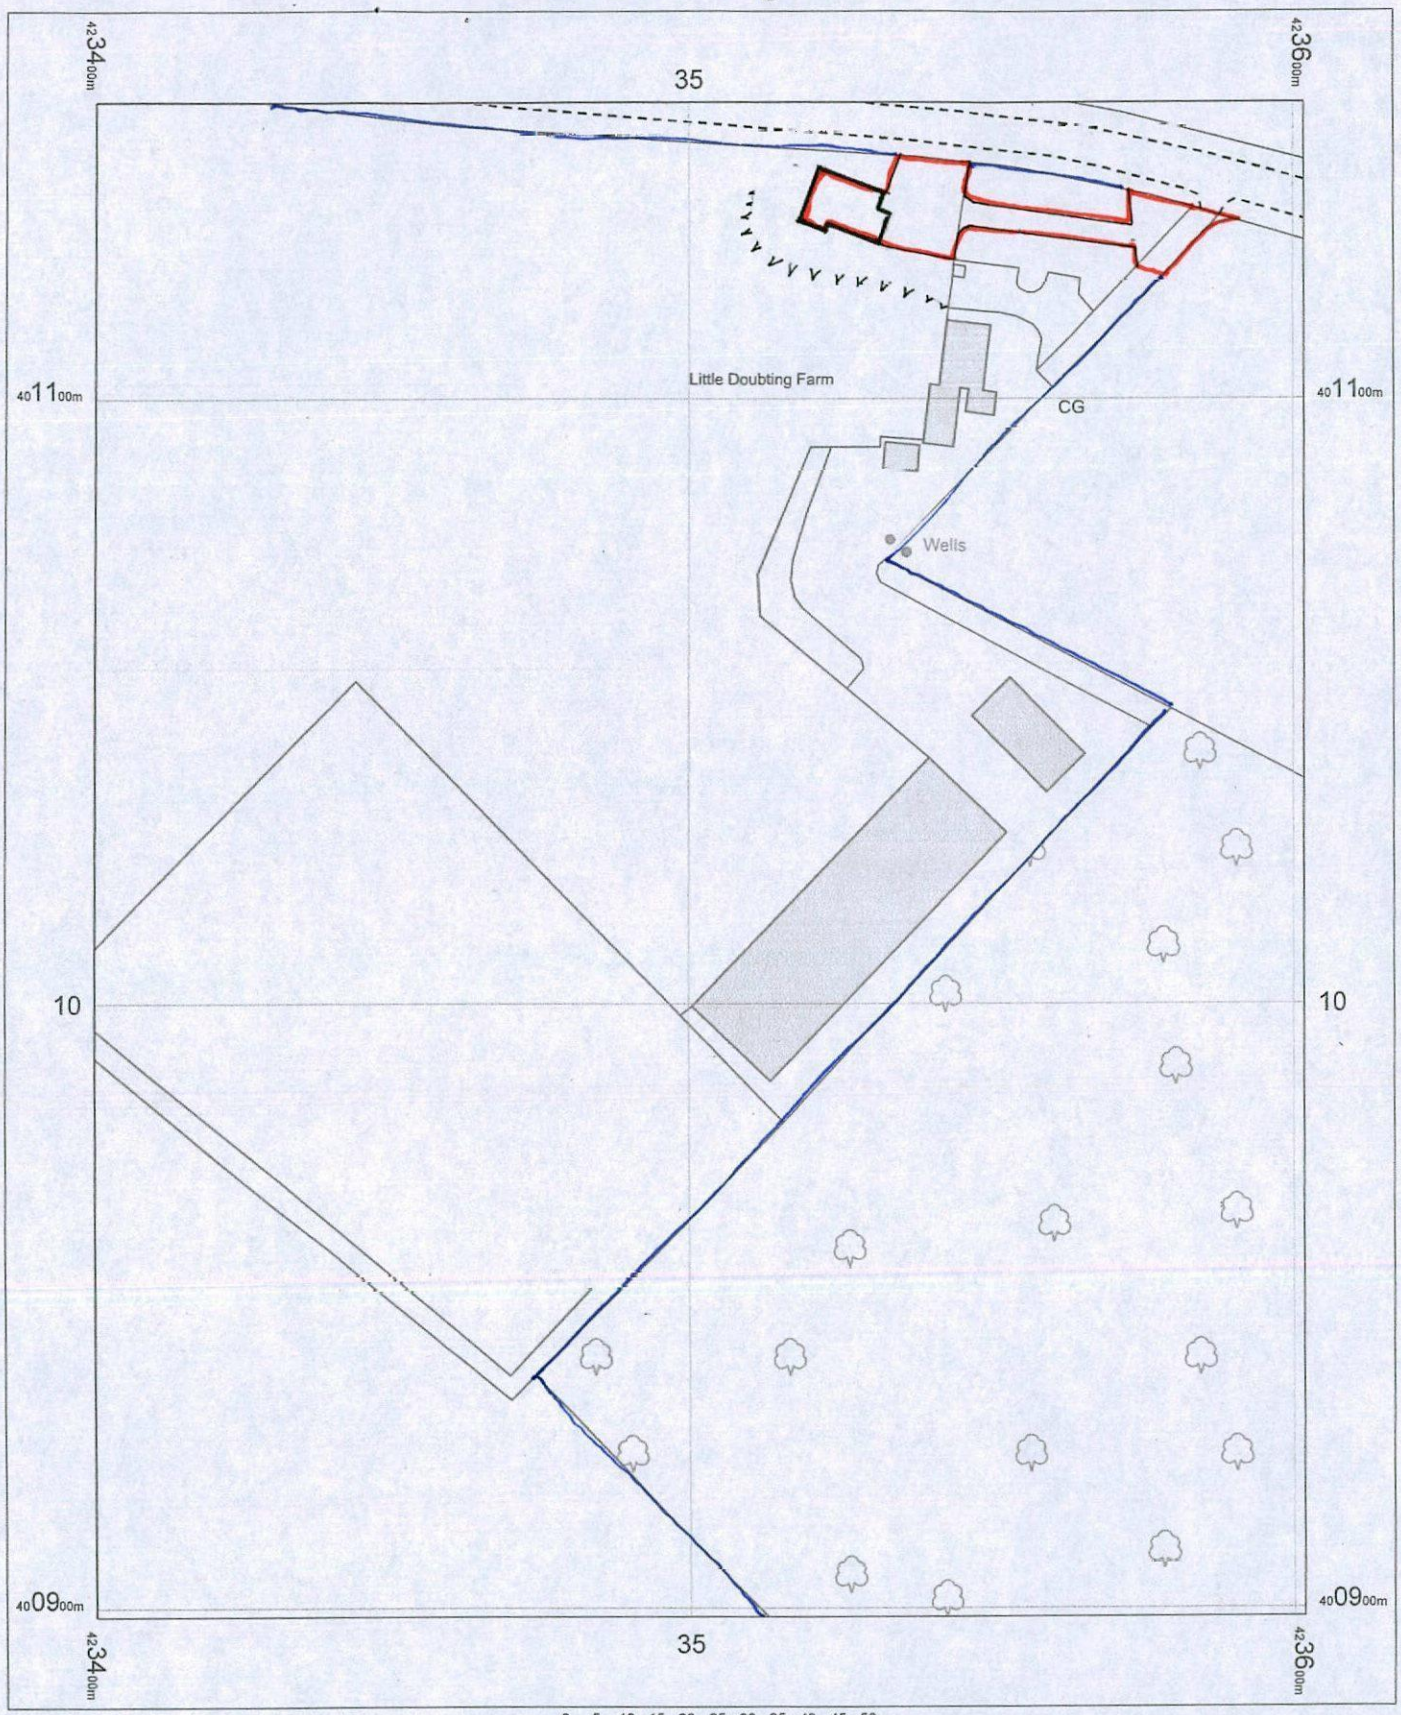

0 5 10 15 20 25 30 35 40 45 50
m

MICHAEL A GLYNCH
Dip. Arch. Dip. T. P. A.R.I.B.A.
Architect & Town Planner
14 Huddersfield Road, Ingbirchworth
Sheffield S36 7GF Tel: 01226 766308

NEW AGRICULTURAL WORKERS DWELLING
LITTLE DOUBTING FARM - LAYOUT. 1:1250
6/12/2015 A2.

N

14 October 2015, ID: M4P-00471119
m4p.mapdataportal.co.uk

1:1250 scale print at A4, Centre: 423502 E, 401024 N

©Crown Copyright. Licence no. 100025026

Mapping sourced from Ordnance Survey