


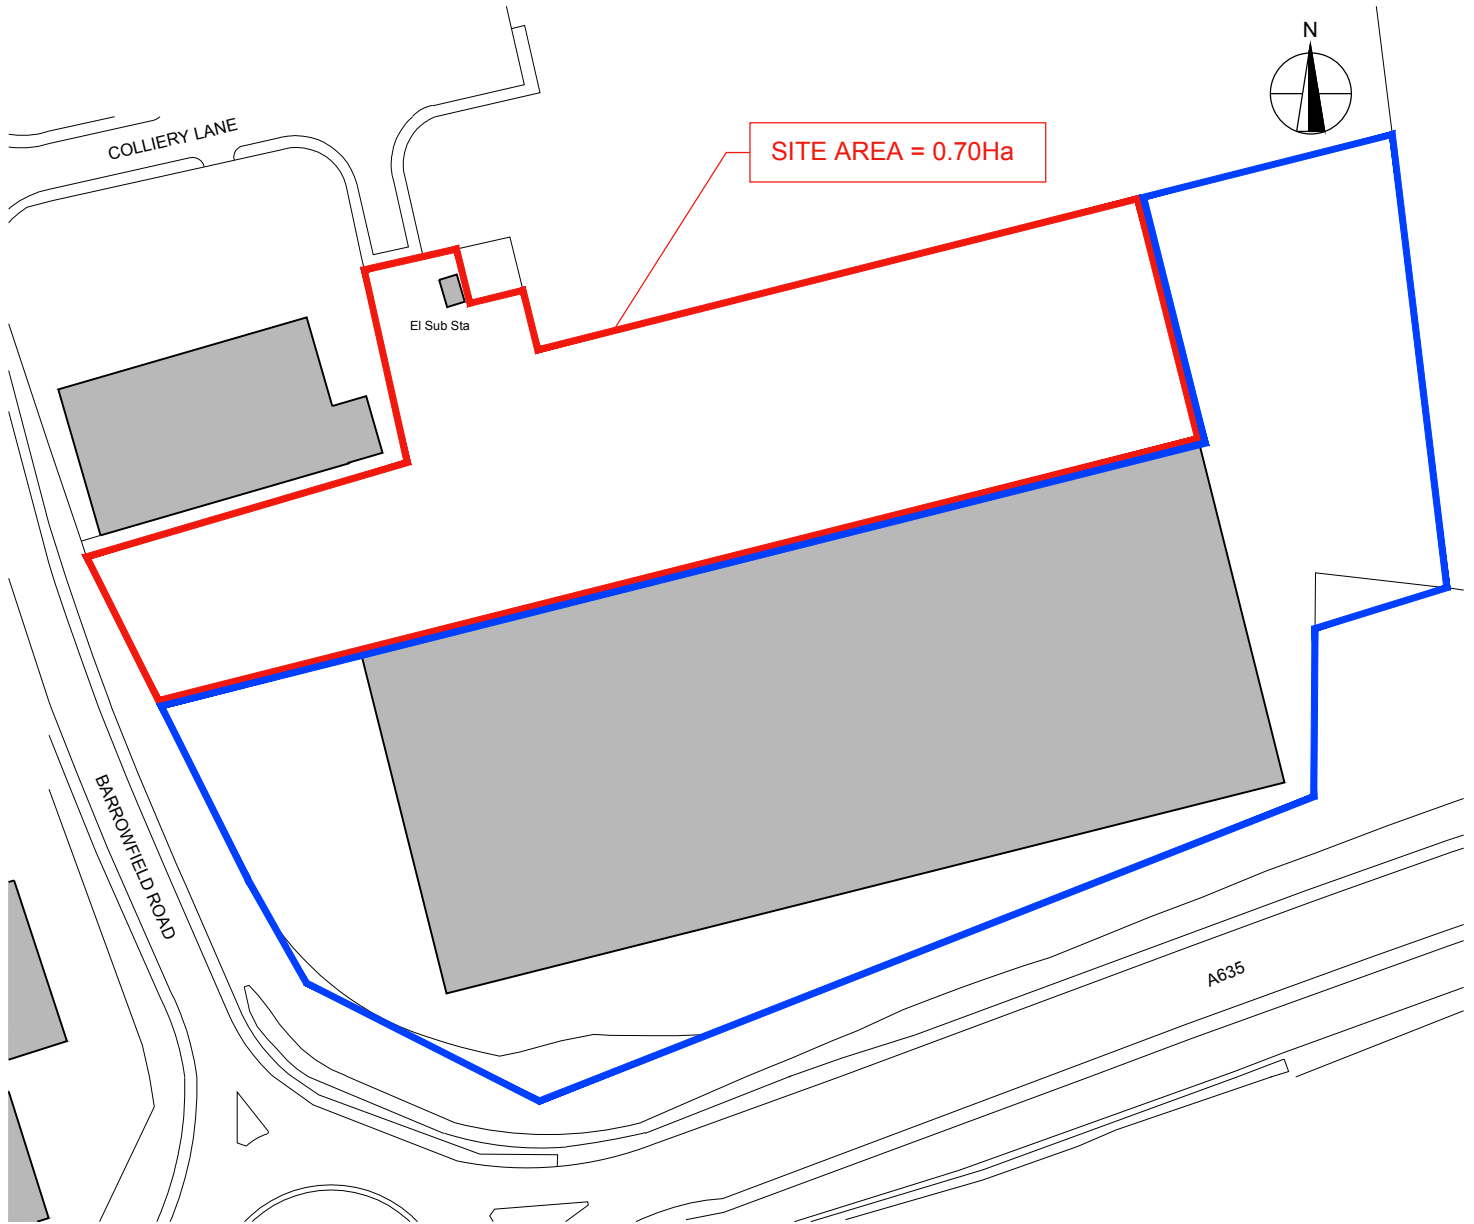


KEY

SITE BOUNDARY



EXISTING BUILDINGS

 

OTHER LAND CONTROLLED BY
THE APPLICANT



P2 30-04-18 Client name changed as requestd
P1 30-04-18 Initial Issue
REV DATE DESCRIPTION

SB PC
SB PC
DRN CHK

CLIENT Portwest Clothing Limited		PROJECT TITLE Unit 5, Fields End Business Park Rotherham	
51 Barton Arcade t +44 (0)161 834 1018 Deansgate f +44 (0)161 834 4798 Manchester e contact@mhaarchitects.com M3 2BJ w www.mhaarchitects.com		DRAWING TITLE Site Location Plan DRAWING PURPOSE PLANNING	
		DRAWN / CHECKED SB/PC	DATE 18-04-18
		SCALE 1:1250 @ A4	
JOB No 1MO16		DRAWING No 1MO16-MHA-FS-00-DR-A-01-001	STATUS --
		REVISION P2	