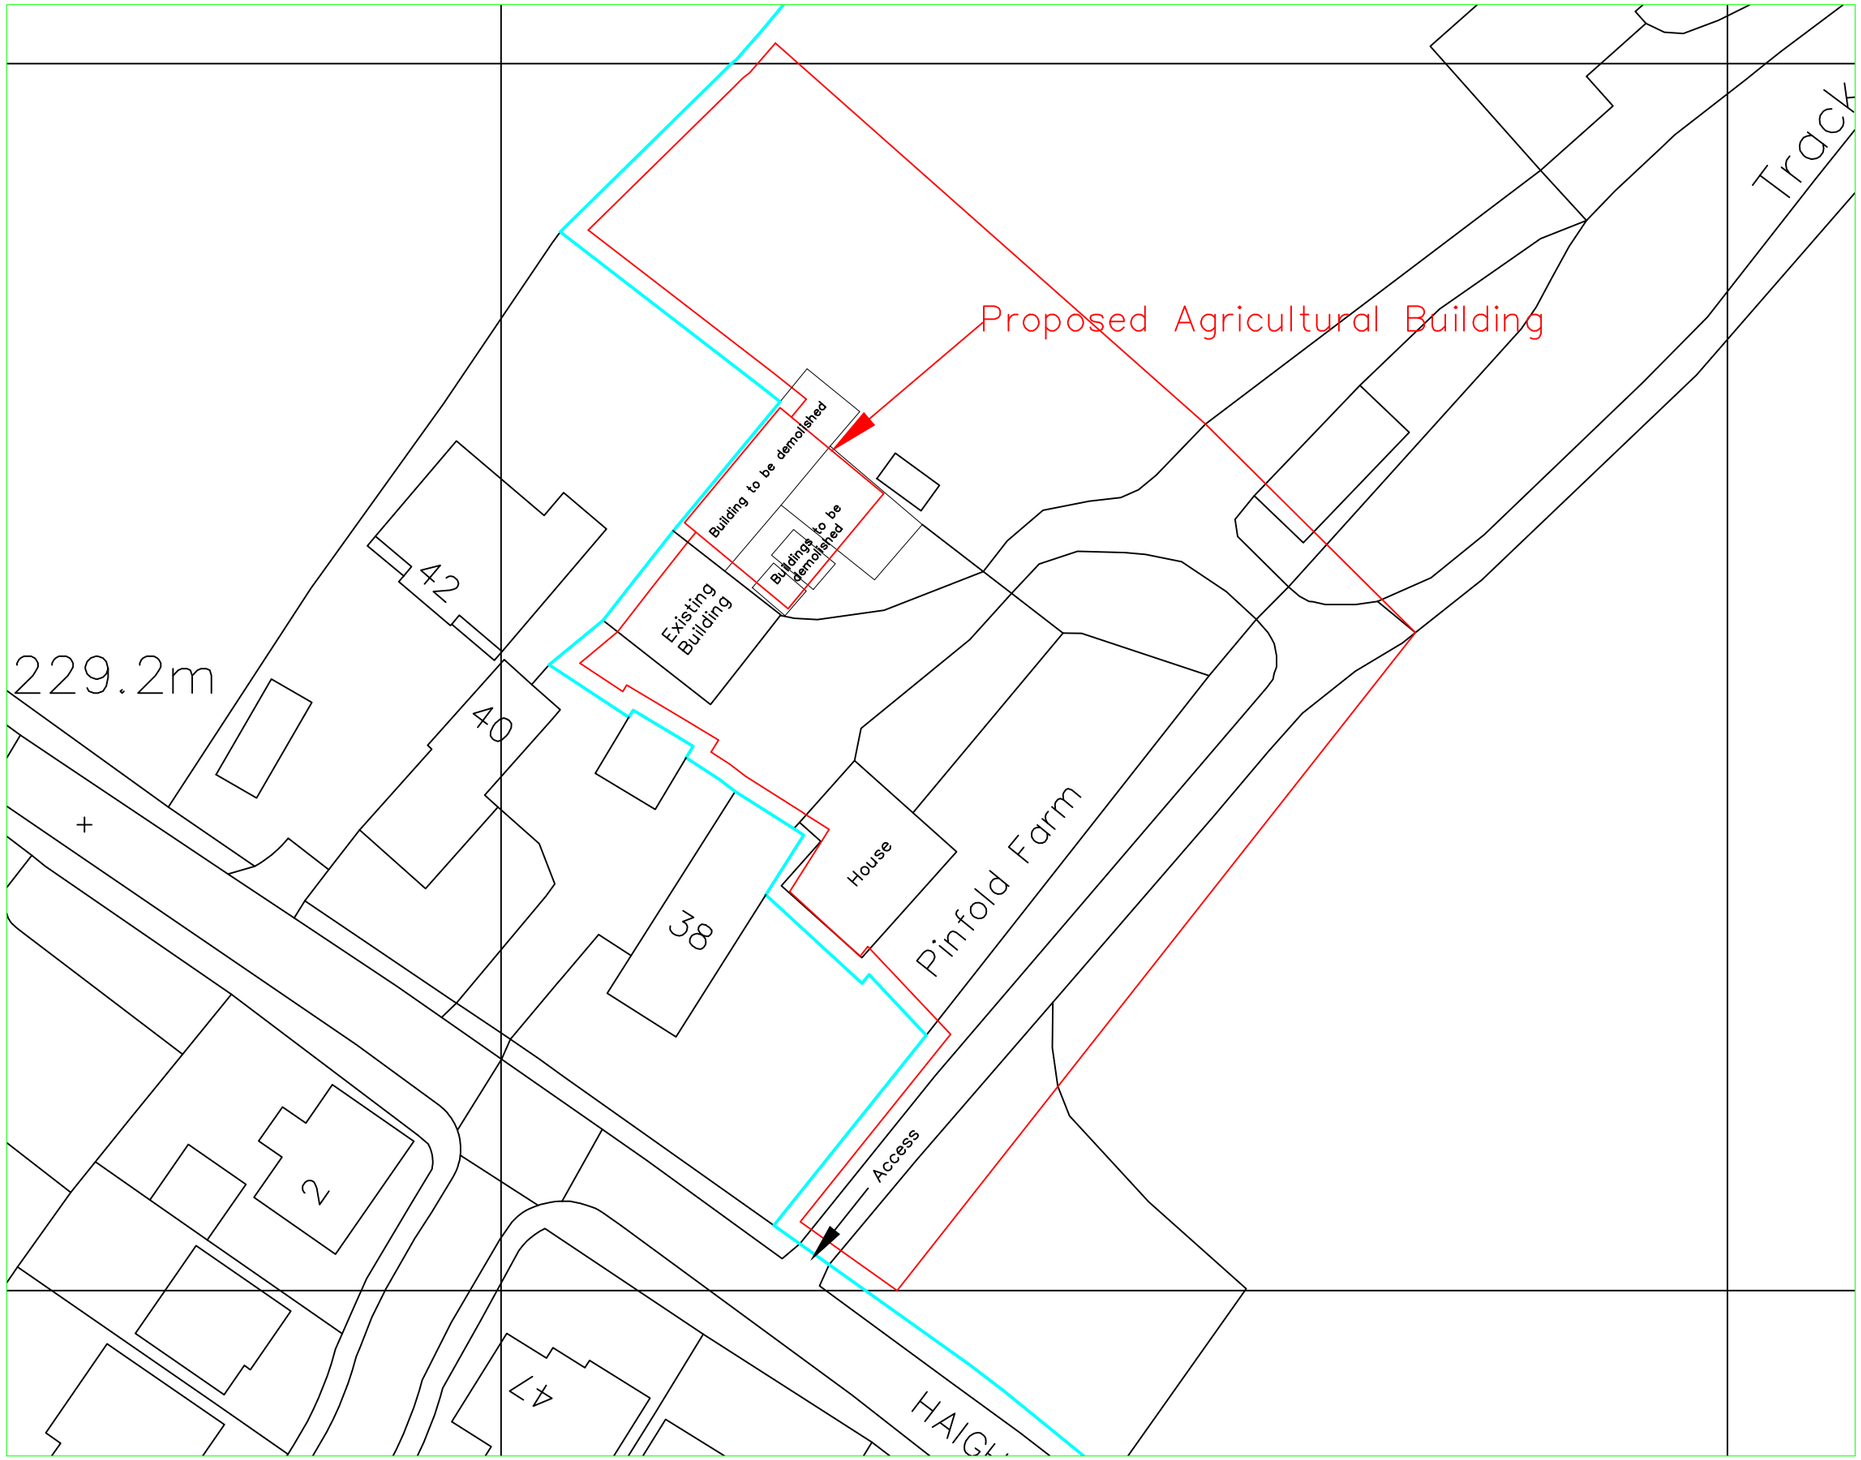


N
W E
S

Reproduced from Ordnance Survey digital map data, 1:2500 scale, by permission of Ordnance Survey on behalf of The Controller of Her Majesty's Stationery Office.
© Crown copyright.
All rights reserved.
Licence Number: 100046980

Rev.	Revision Description	Drn	Chkd	Appd	Date

© Copyright

A & H Structures Ltd
Narlow Works, Thorpe, ASHBOURNE. DE6 2AT
Tel: 01335 350419 Fax: 01335 350533

Client:
Mr R Field
Pinfold Farm, Haigh Lane,
Hoyland Swaine, S36 7JJ

Project:
Proposed General Purpose Agricultural Building

Title:
Block Plan

Drawn by:	Designed by:	Checked:
Joanne Stanley		
Date: 13.06.18	Index No.:	Approved:
Scales: 1:500 @ A3		

Drawing No: 1263–002
Revision