


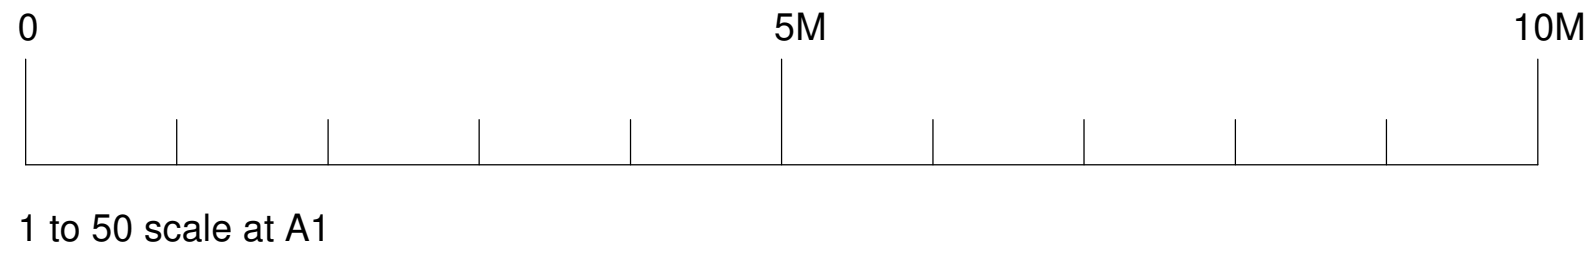


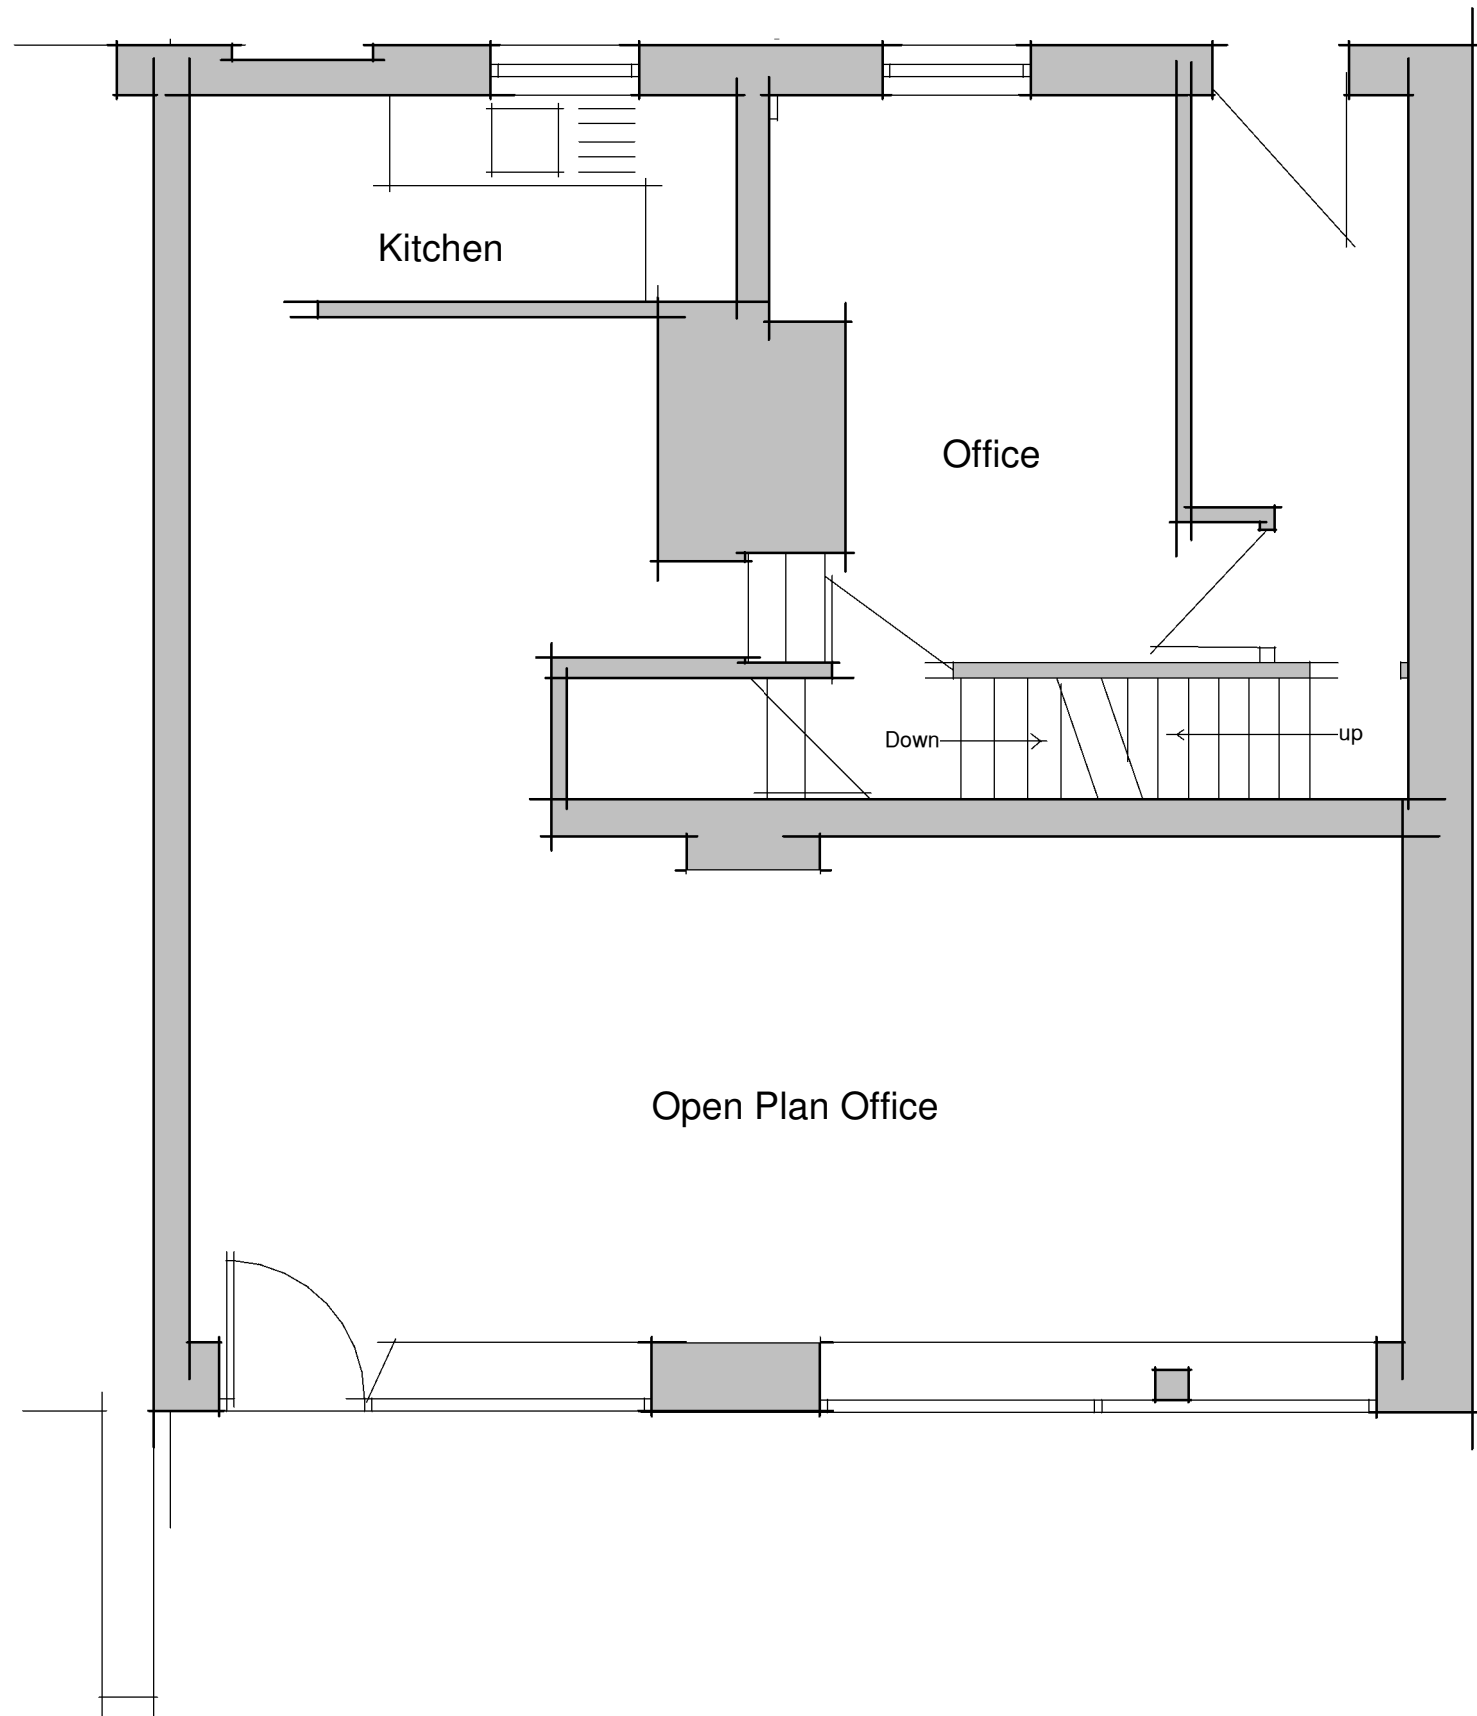

Existing Ground Floor

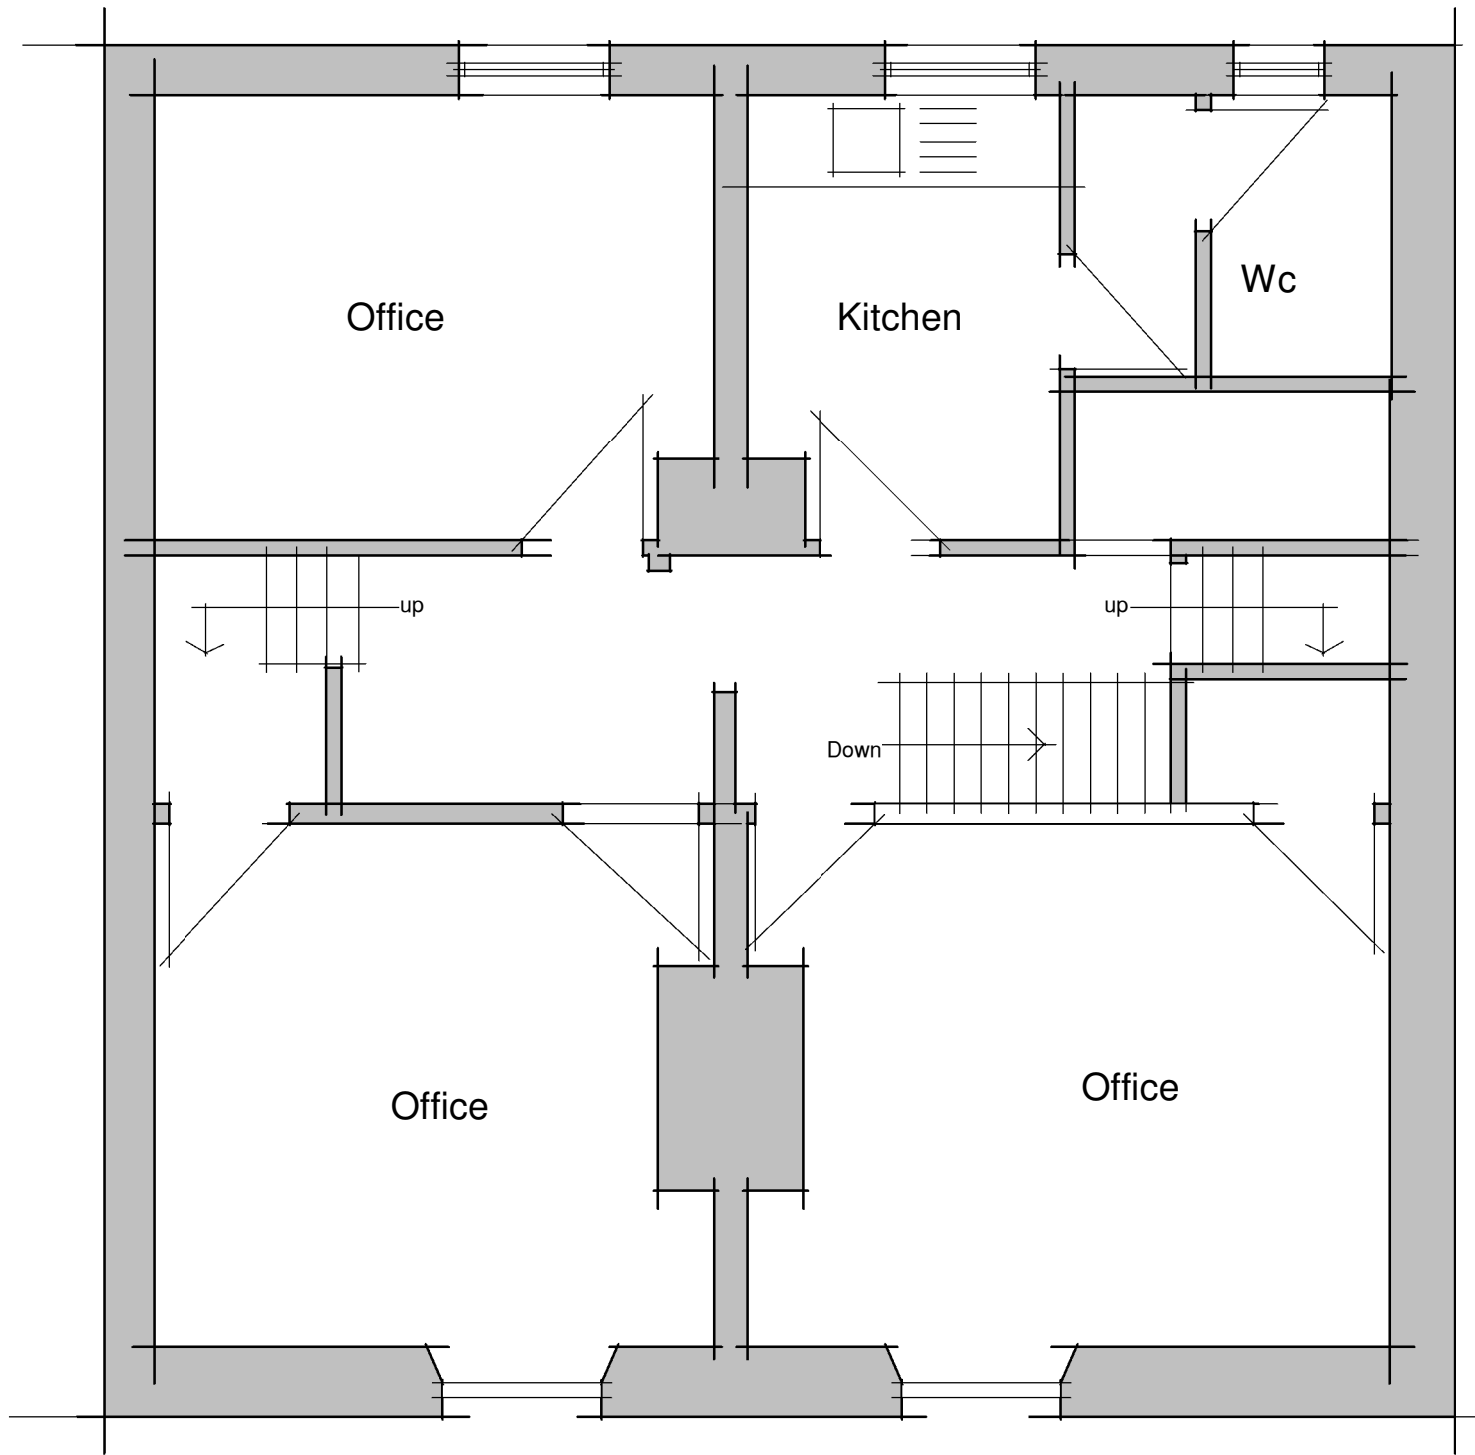

Existing First Floor

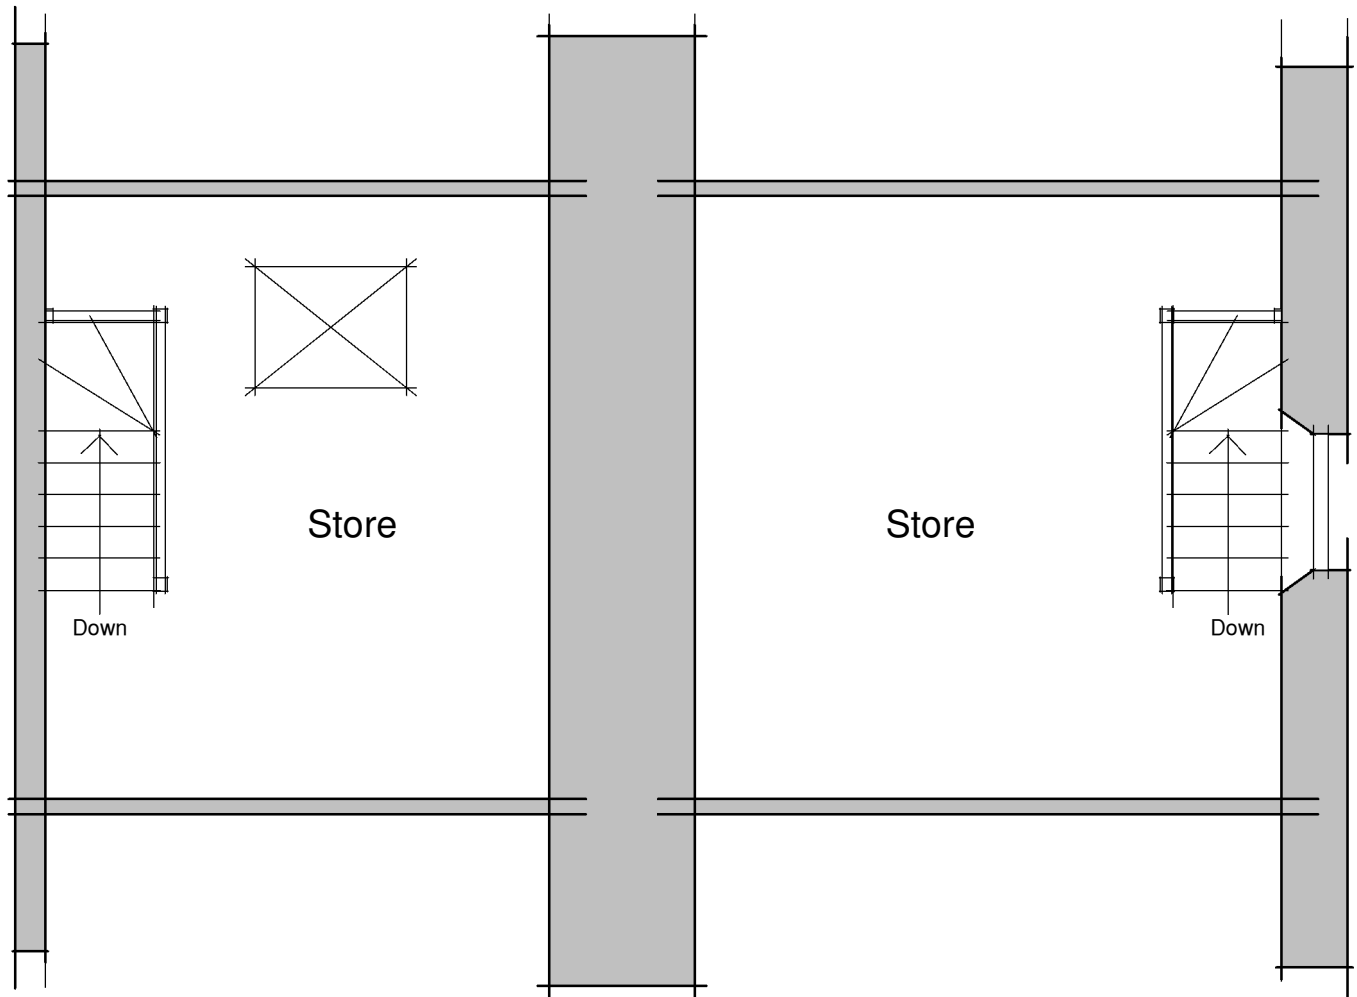

Existing Second Floor



00_Site PLocation Plan
1 : 1250

N

Existing Layouts