


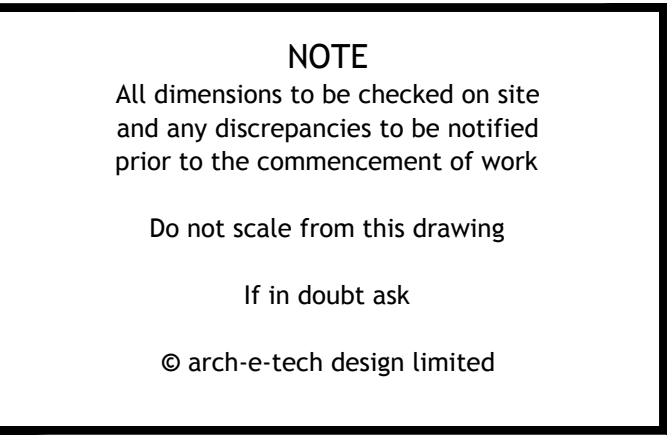

Tel: 0114 2451021 Email: admin@archetech.co.uk

client

GREENE KING

job title BUSINESS PARK
AMENITY RESTAURANT
DEARNE VALLEY
BARNSELEY

drg title

SITE LOCATION PLAN

date APR 2015 drawn JFM

scale 1:1250	sheet A1
--------------	----------

drg no 1340/99	rev A
----------------	-------