

1 Block plan

1 : 500

Single Storey Utility Room Extension

No.	Description	Date


Block plan

Project number	NH-2020
Date	11-06-2020
Drawn by	Author
Checked by	Checker

A106

Scale 1 : 500

05/07/2020 06:26:43

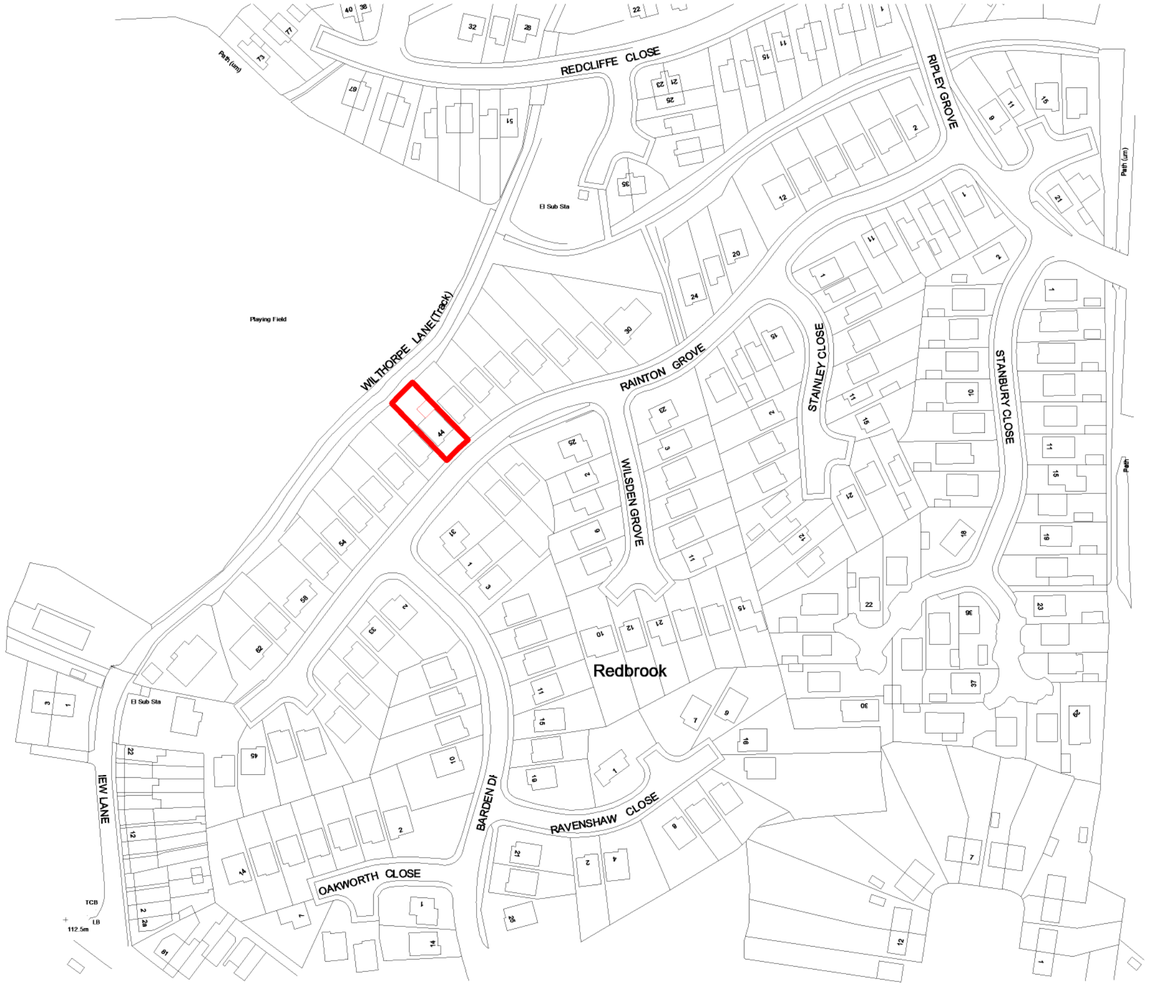

1 Location plan

1 : 1250

Single Storey Utility Room Extension

No.	Description	Date

Location Plan

Project number	NH-2020
Date	11-06-2020
Drawn by	Author
Checked by	Checker

A107

Scale 1 : 1250

05/07/2020 06:28:24