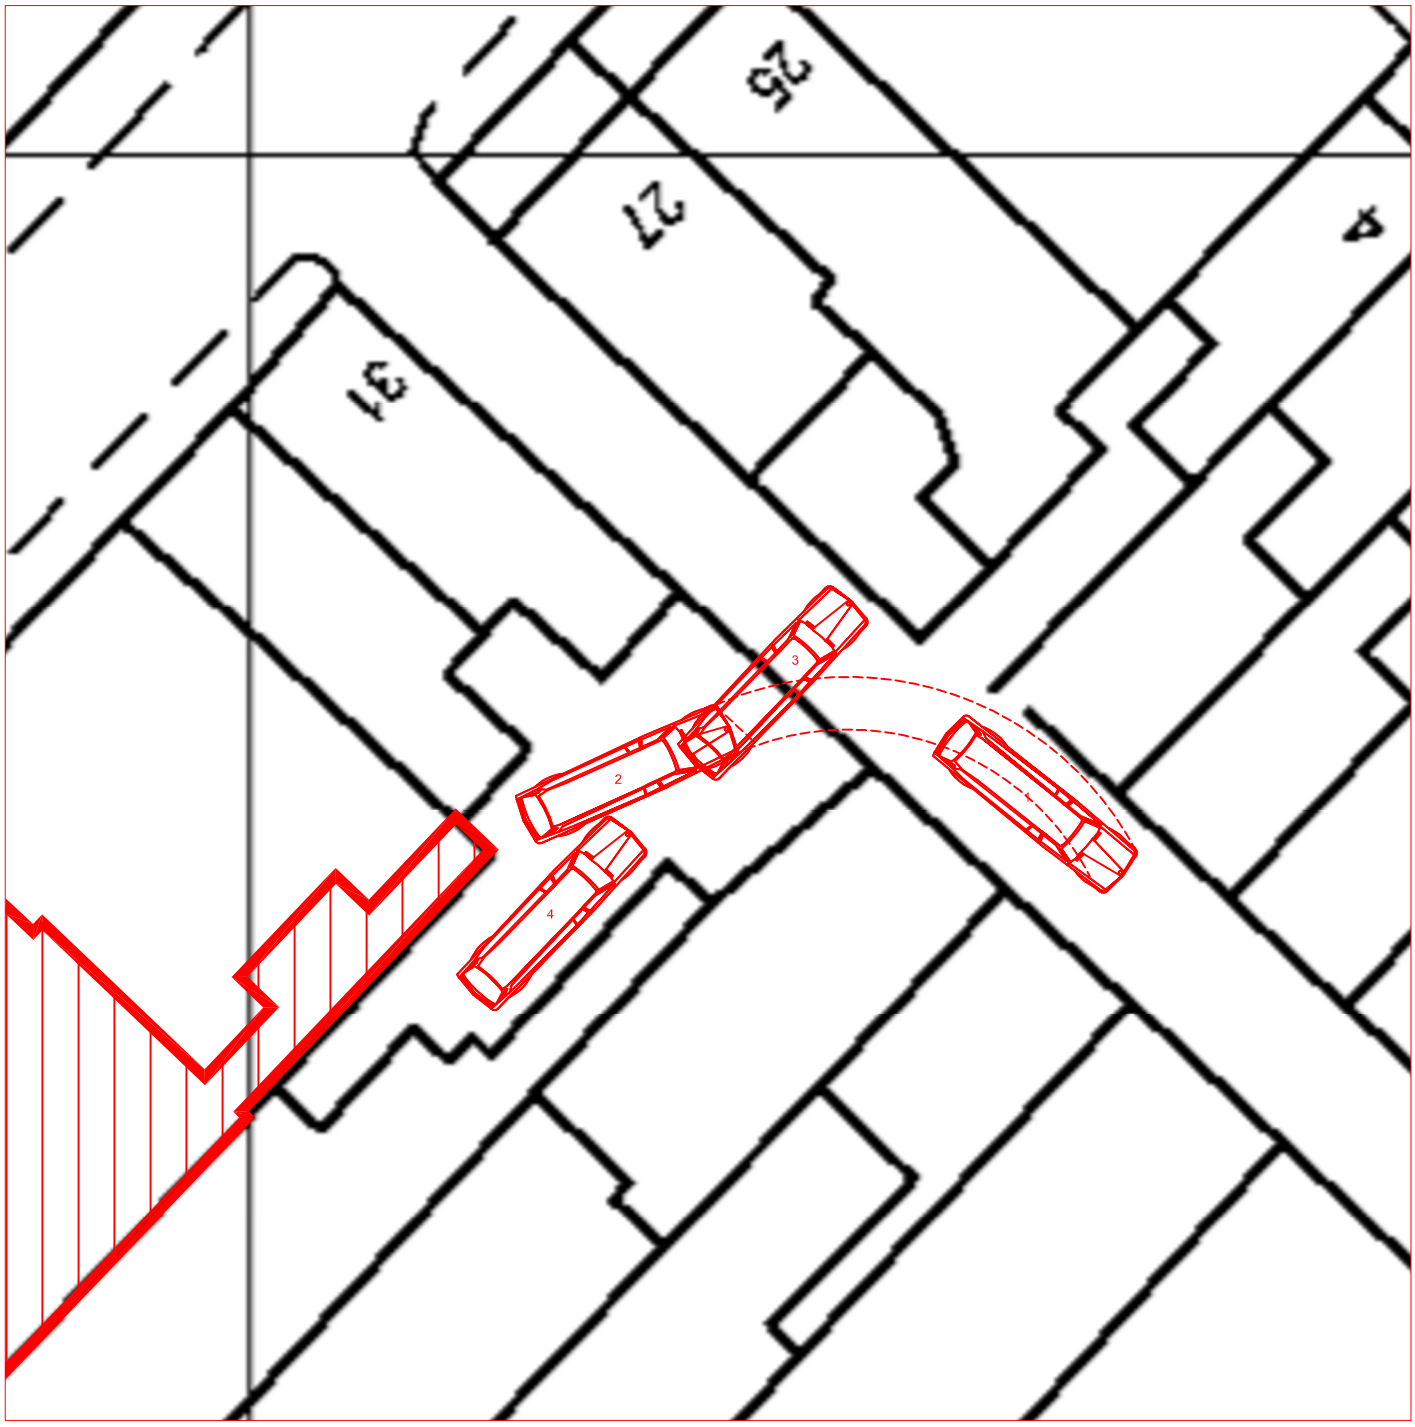


Swept Path Vehicle Arriving
1:200

this is a true copy of the plan referred to in
the application dated.....March 2014
signed.....R. Kerr for Allsorts P & M Ltd

Change of Use and
fit-out to form funeral parlour
28 High Street, Wombwell
the co-operative funeralcare
drawing no 515 - SP1

Allsorts P + M Ltd tel - 07906 541 942

A4