




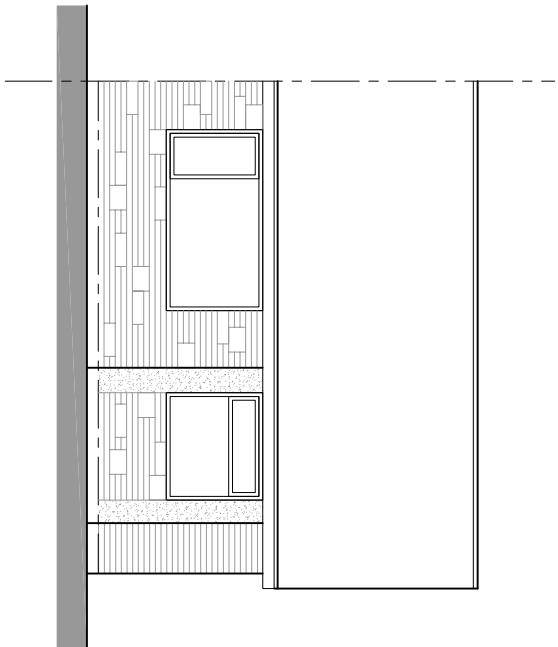


front elevation

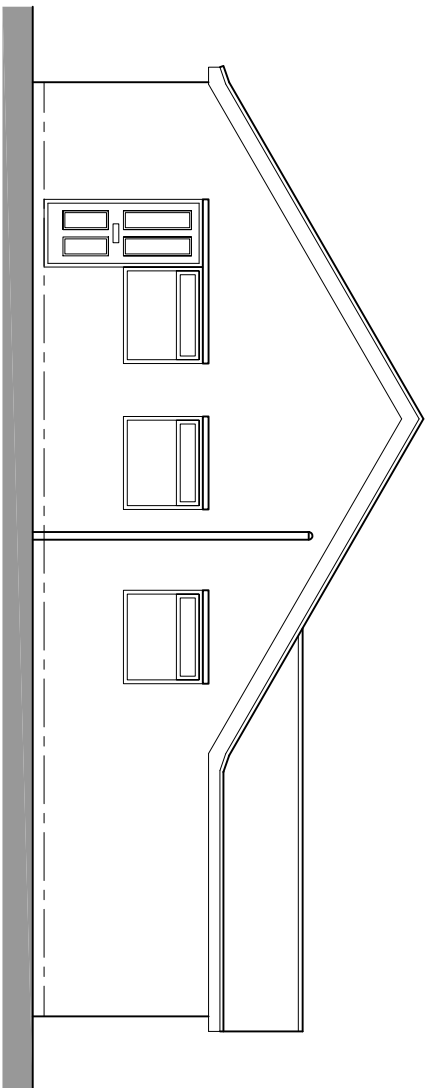


side elevation

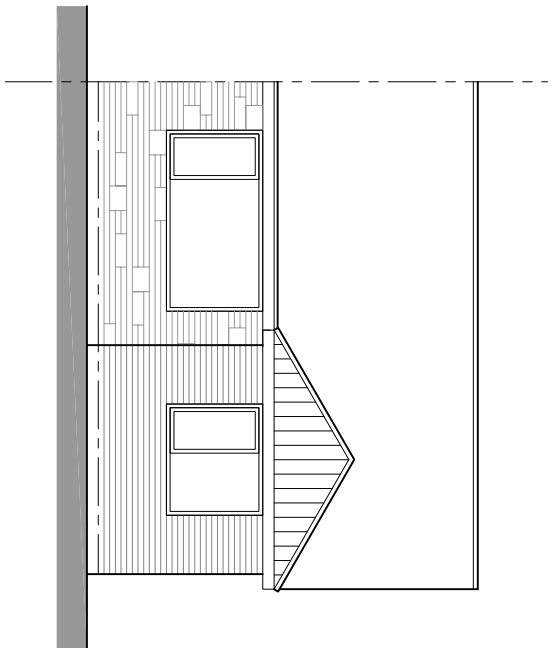


front elevation

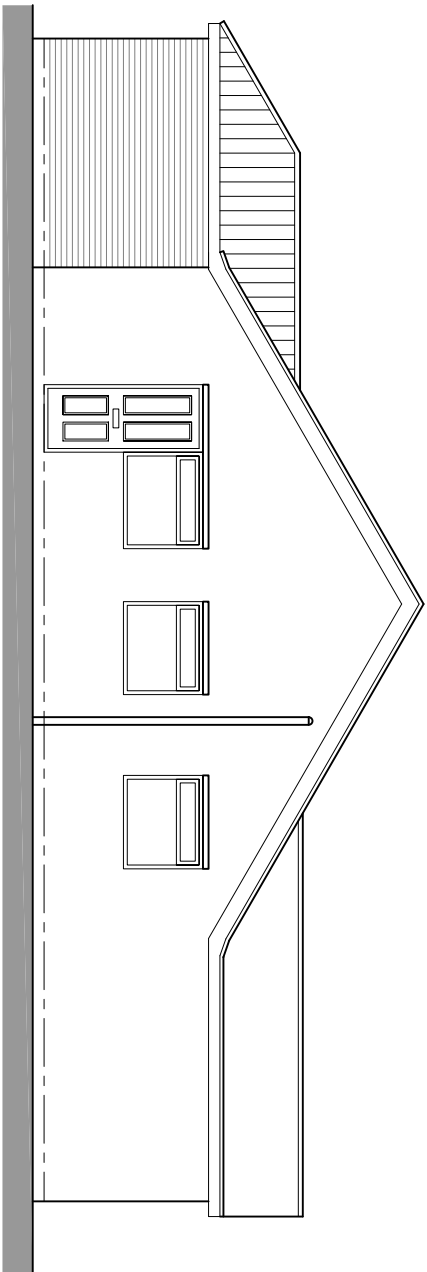


side elevation

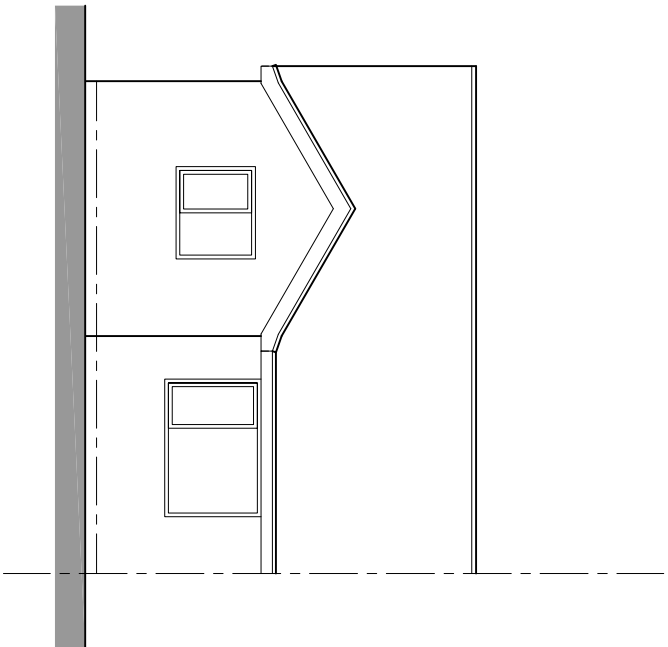


rear elevation

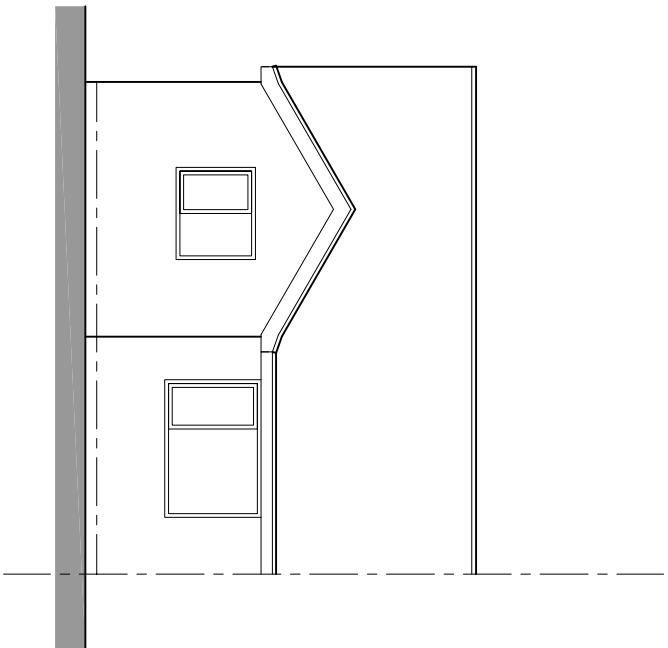

rear elevation

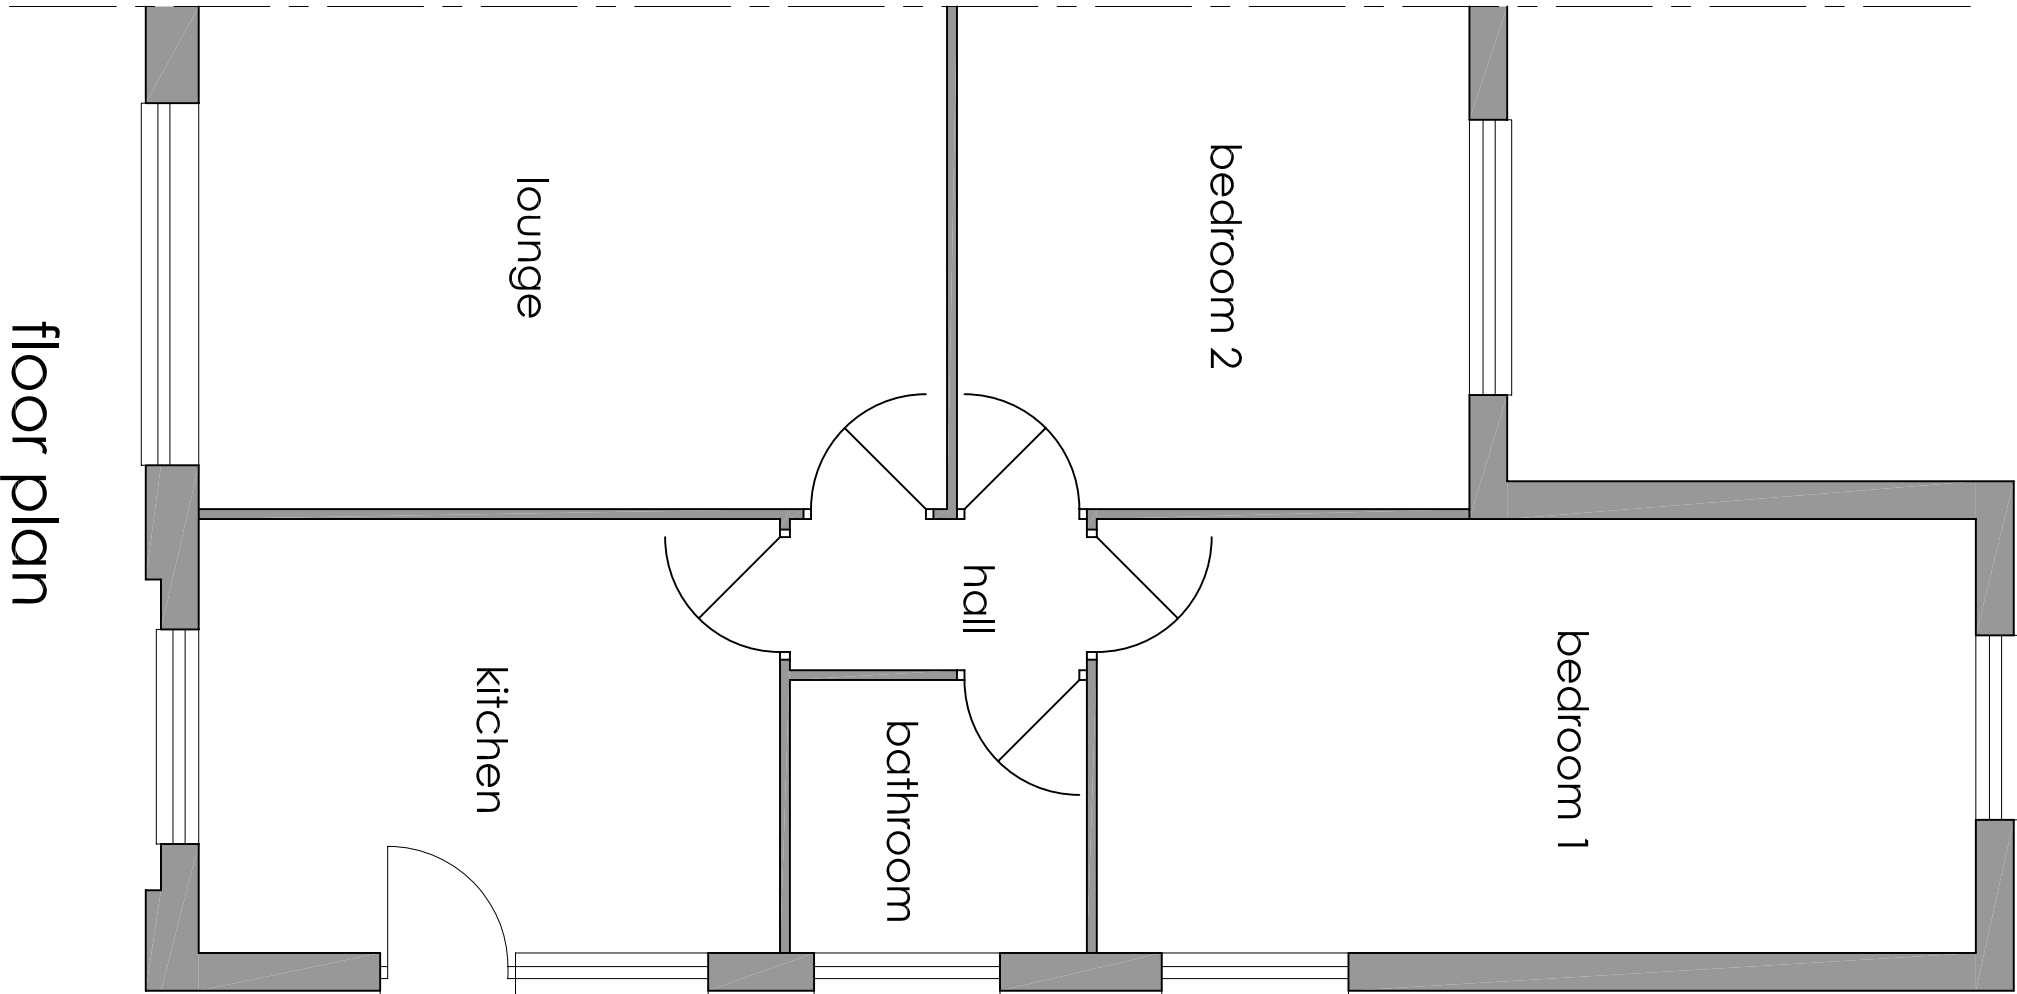

floor plan

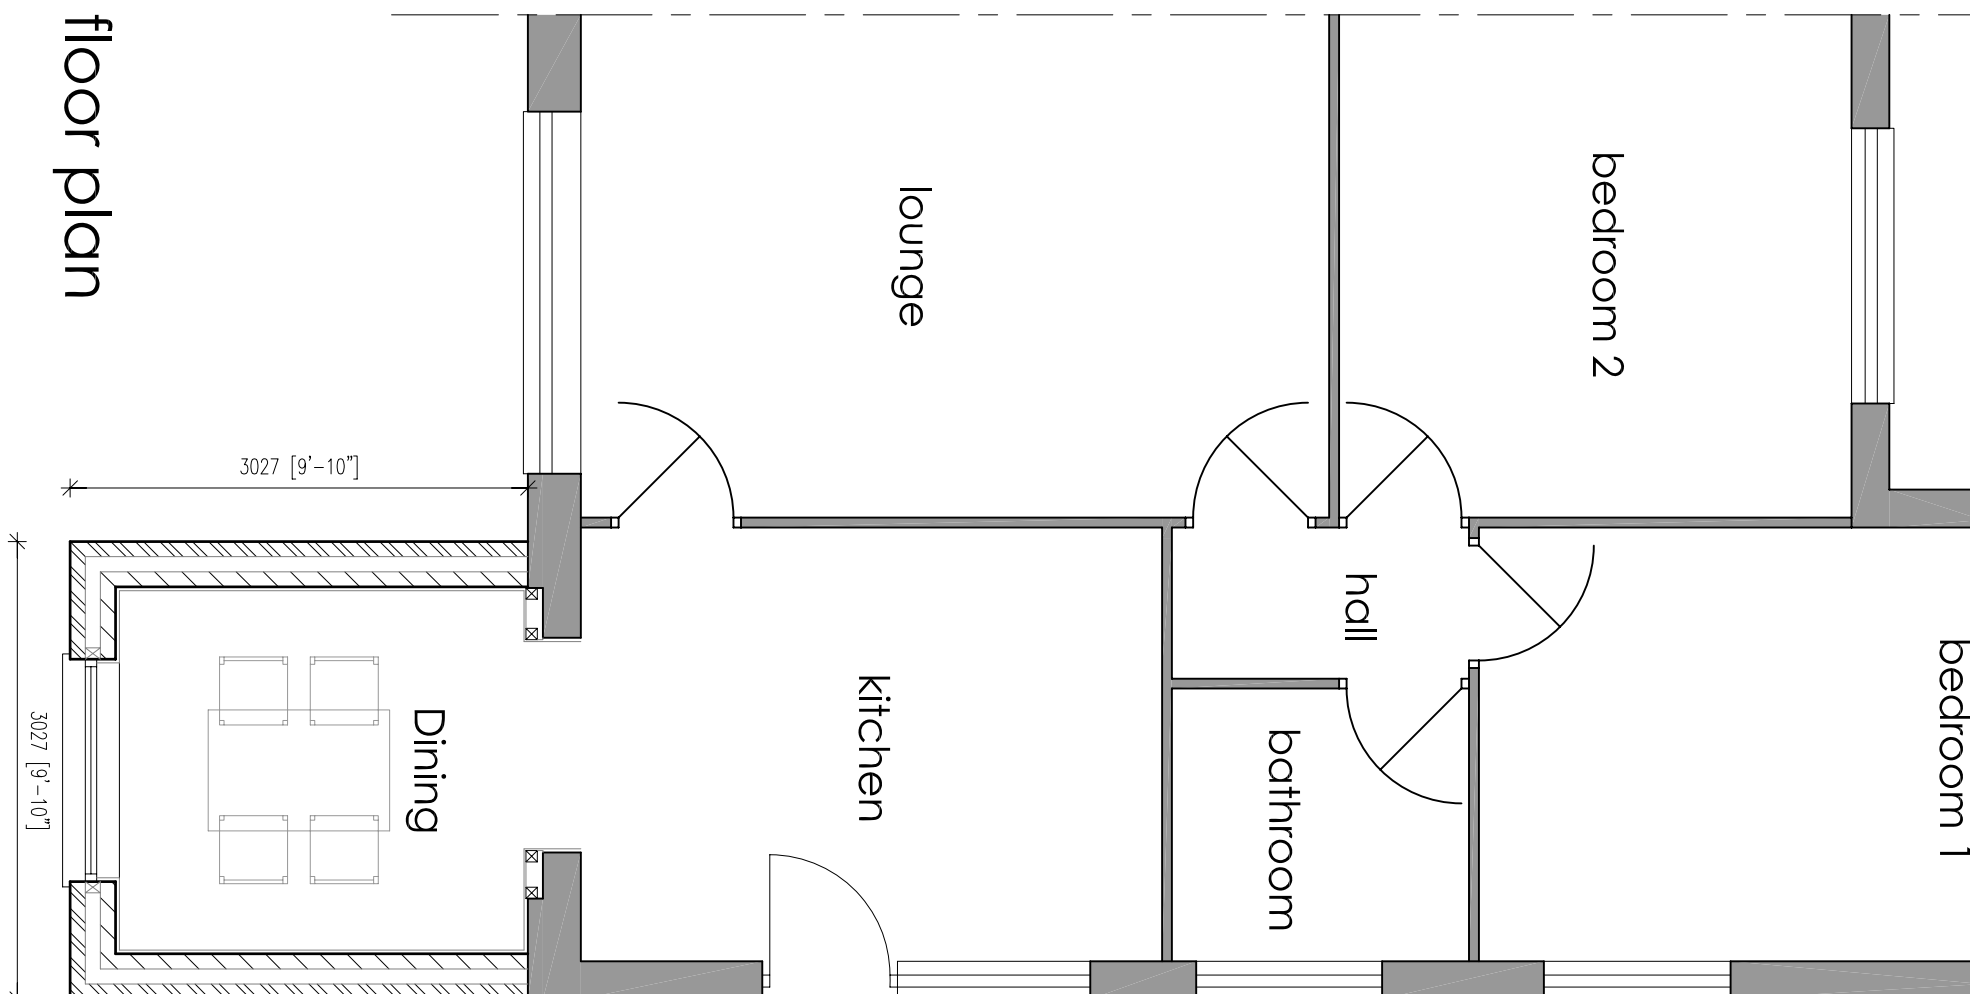

floor plan

e x i s t i n g

p r o p o s e d