

Property
4 Smithies Lane

SYCAMORE


STREET
LIGHT

HORSE
CHESTNUT

BEECH

BEECH

Drive

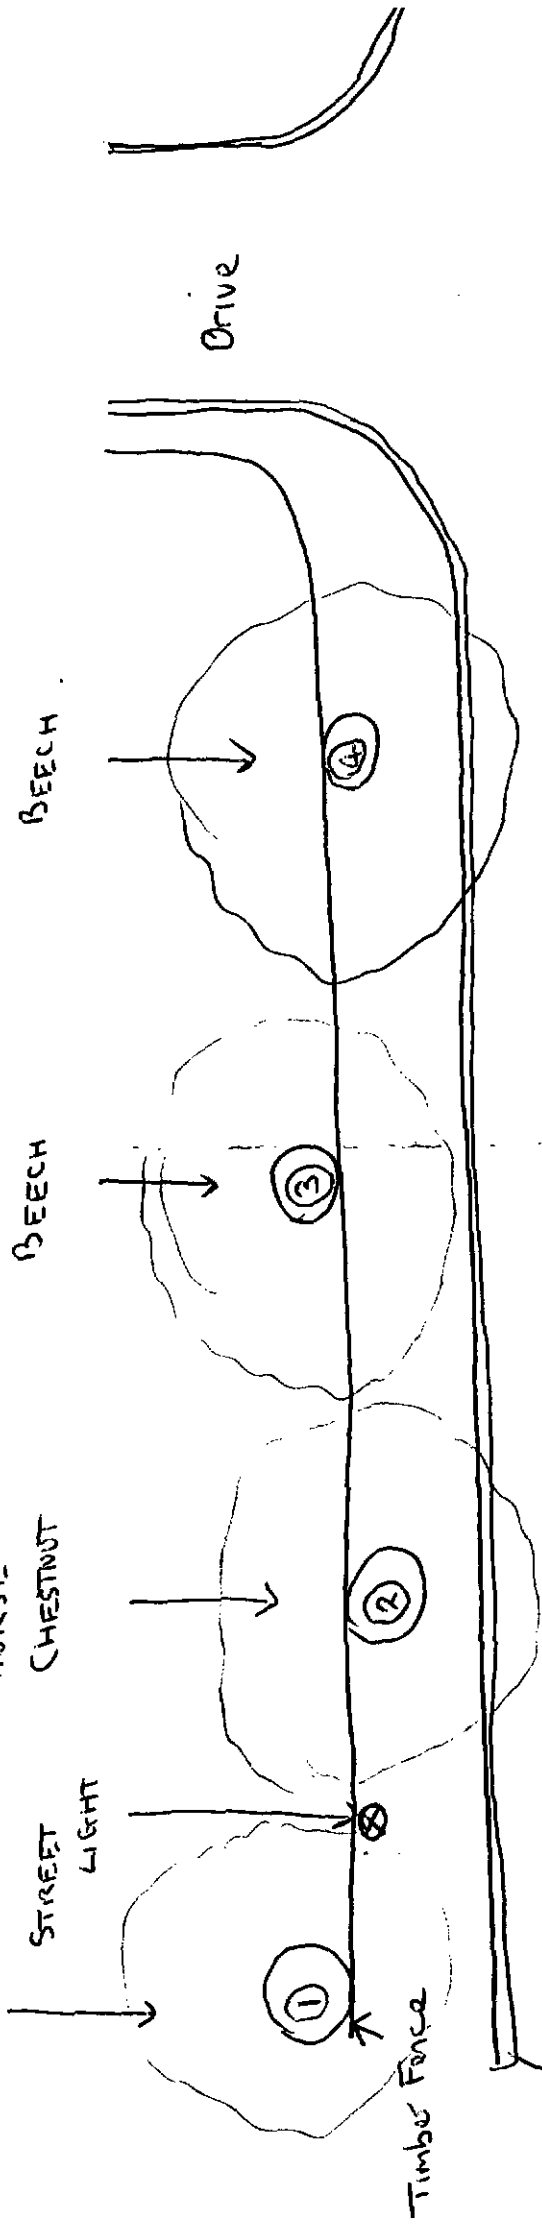

LOW STONE WALL

SMITHIES LANE

THE OWNERS OF 4 SMITHIES LANE HAVE BEEN REQUESTED
BY BMBC TO PRUNE THE TREES BECAUSE OF THE EFFECT THEY
ARE HAVING ON THE STREET LIGHTING