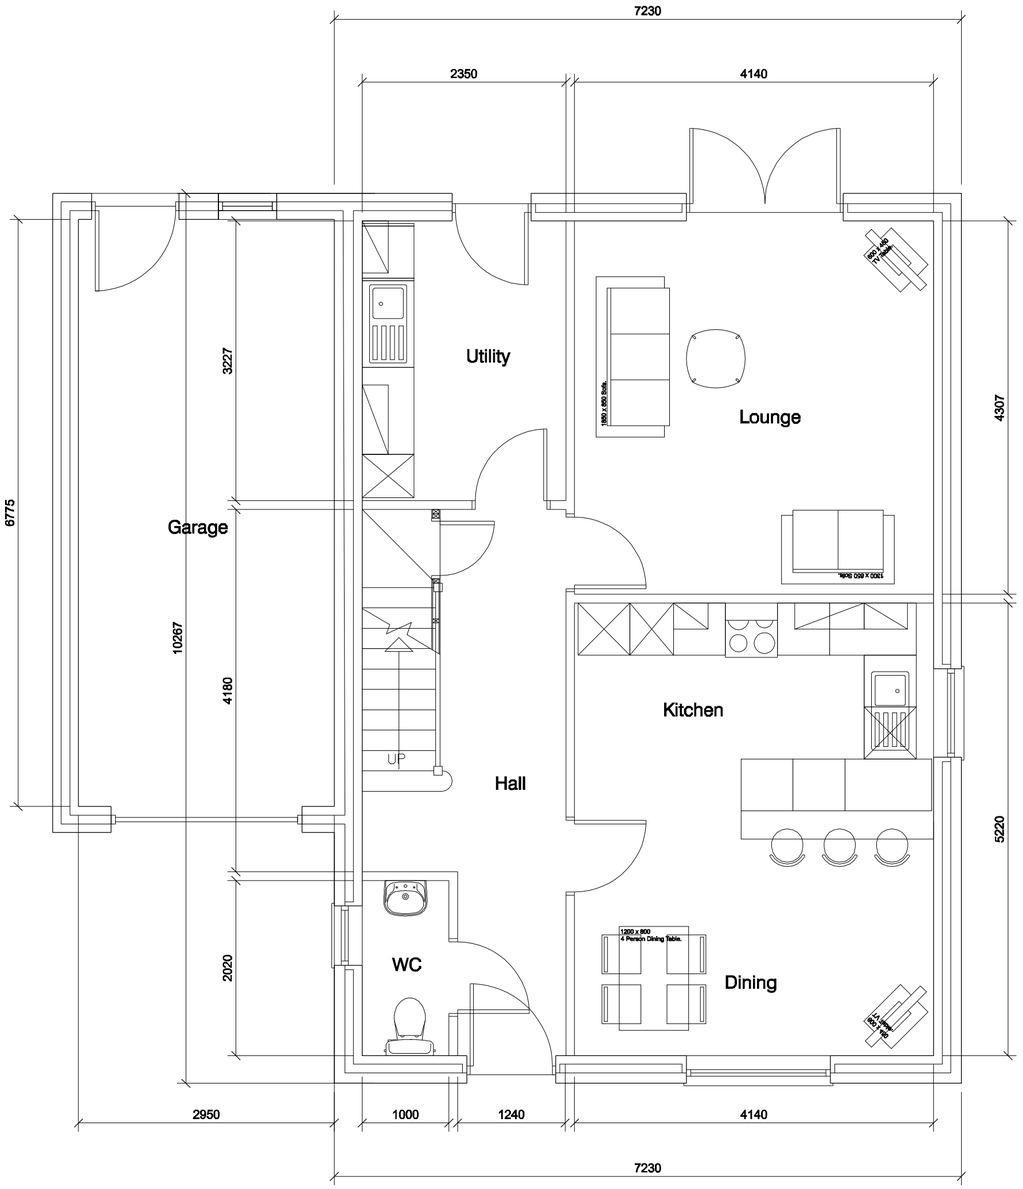

GROUND FLOOR PLAN

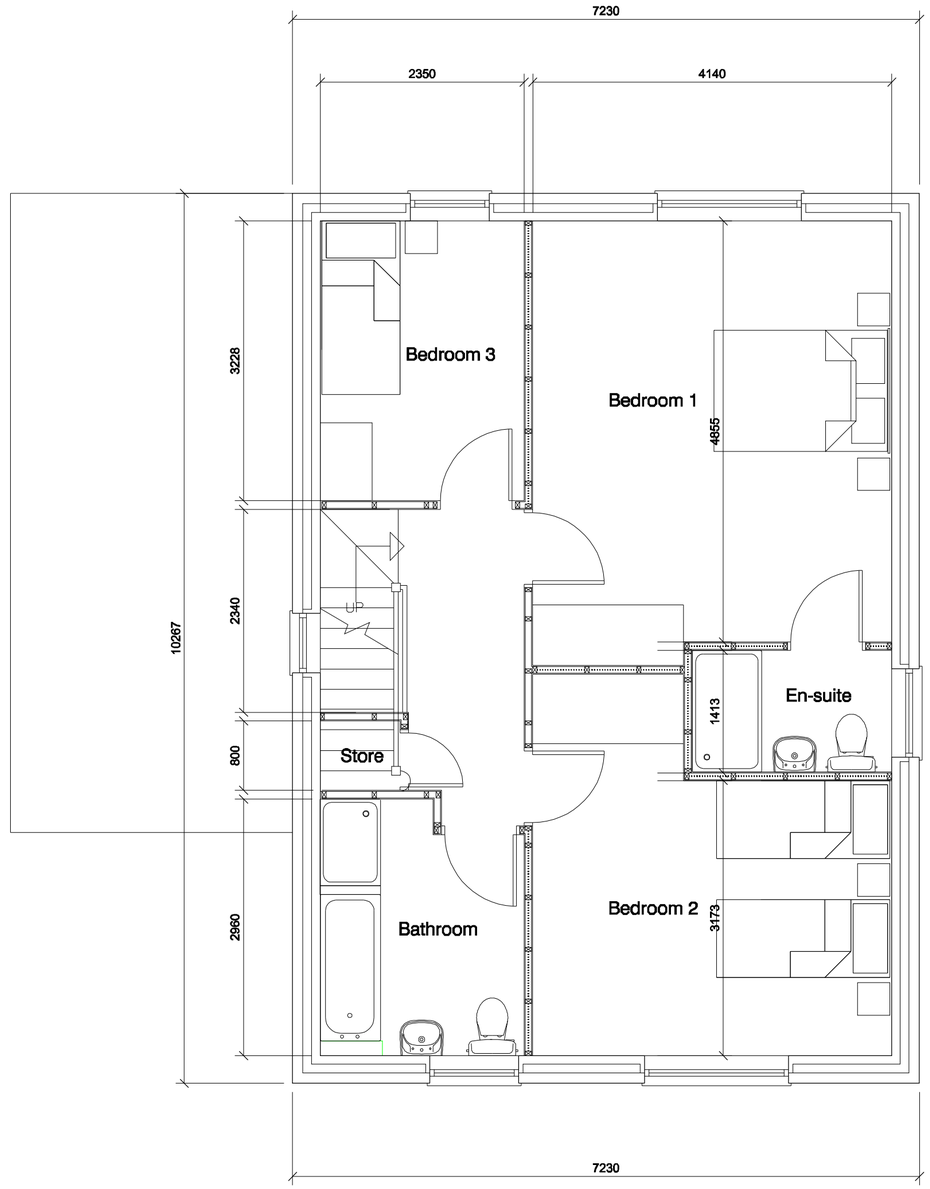

FIRST FLOOR PLAN

DO NOT SCALE FROM DRAWING

MICHAEL HYDE AND ASSOCIATES LIMITED
chartered architects

MANCHESTER
51 BARTON ARCADE
DEANSGATE
MANCHESTER M3 2BJ
TEL 0161 834 1018
FAX 0161 834 4798
Manchester@MHA architects.com

SHEFFIELD
ALLIANCE HOUSE
LEOPOLD STREET
SHEFFIELD S1 2GY
TEL 0114 275 9666
FAX 0114 275 7751
Sheffield@MHA architects.com

REV	DATE	DESCRIPTION	DRN	CHKD
-	-	-	-	-

PROJECT TITLE WILLOWGARTH FORMER SCHOOL SITE BRIERLEY ROAD, GRIMETHORPE		
DRAWING TITLE PLAN TYPE E - SWAINE 2 STOREY HOUSE 3B5P (126.86m²) AND INTEGRAL GARAGE		
DRAWN / CHECKED AD / AD	DATE SEPT 2015	SCALE 1:50 @ A2
JOB No 3SC8	DRAWING P205	REVISIONS -