


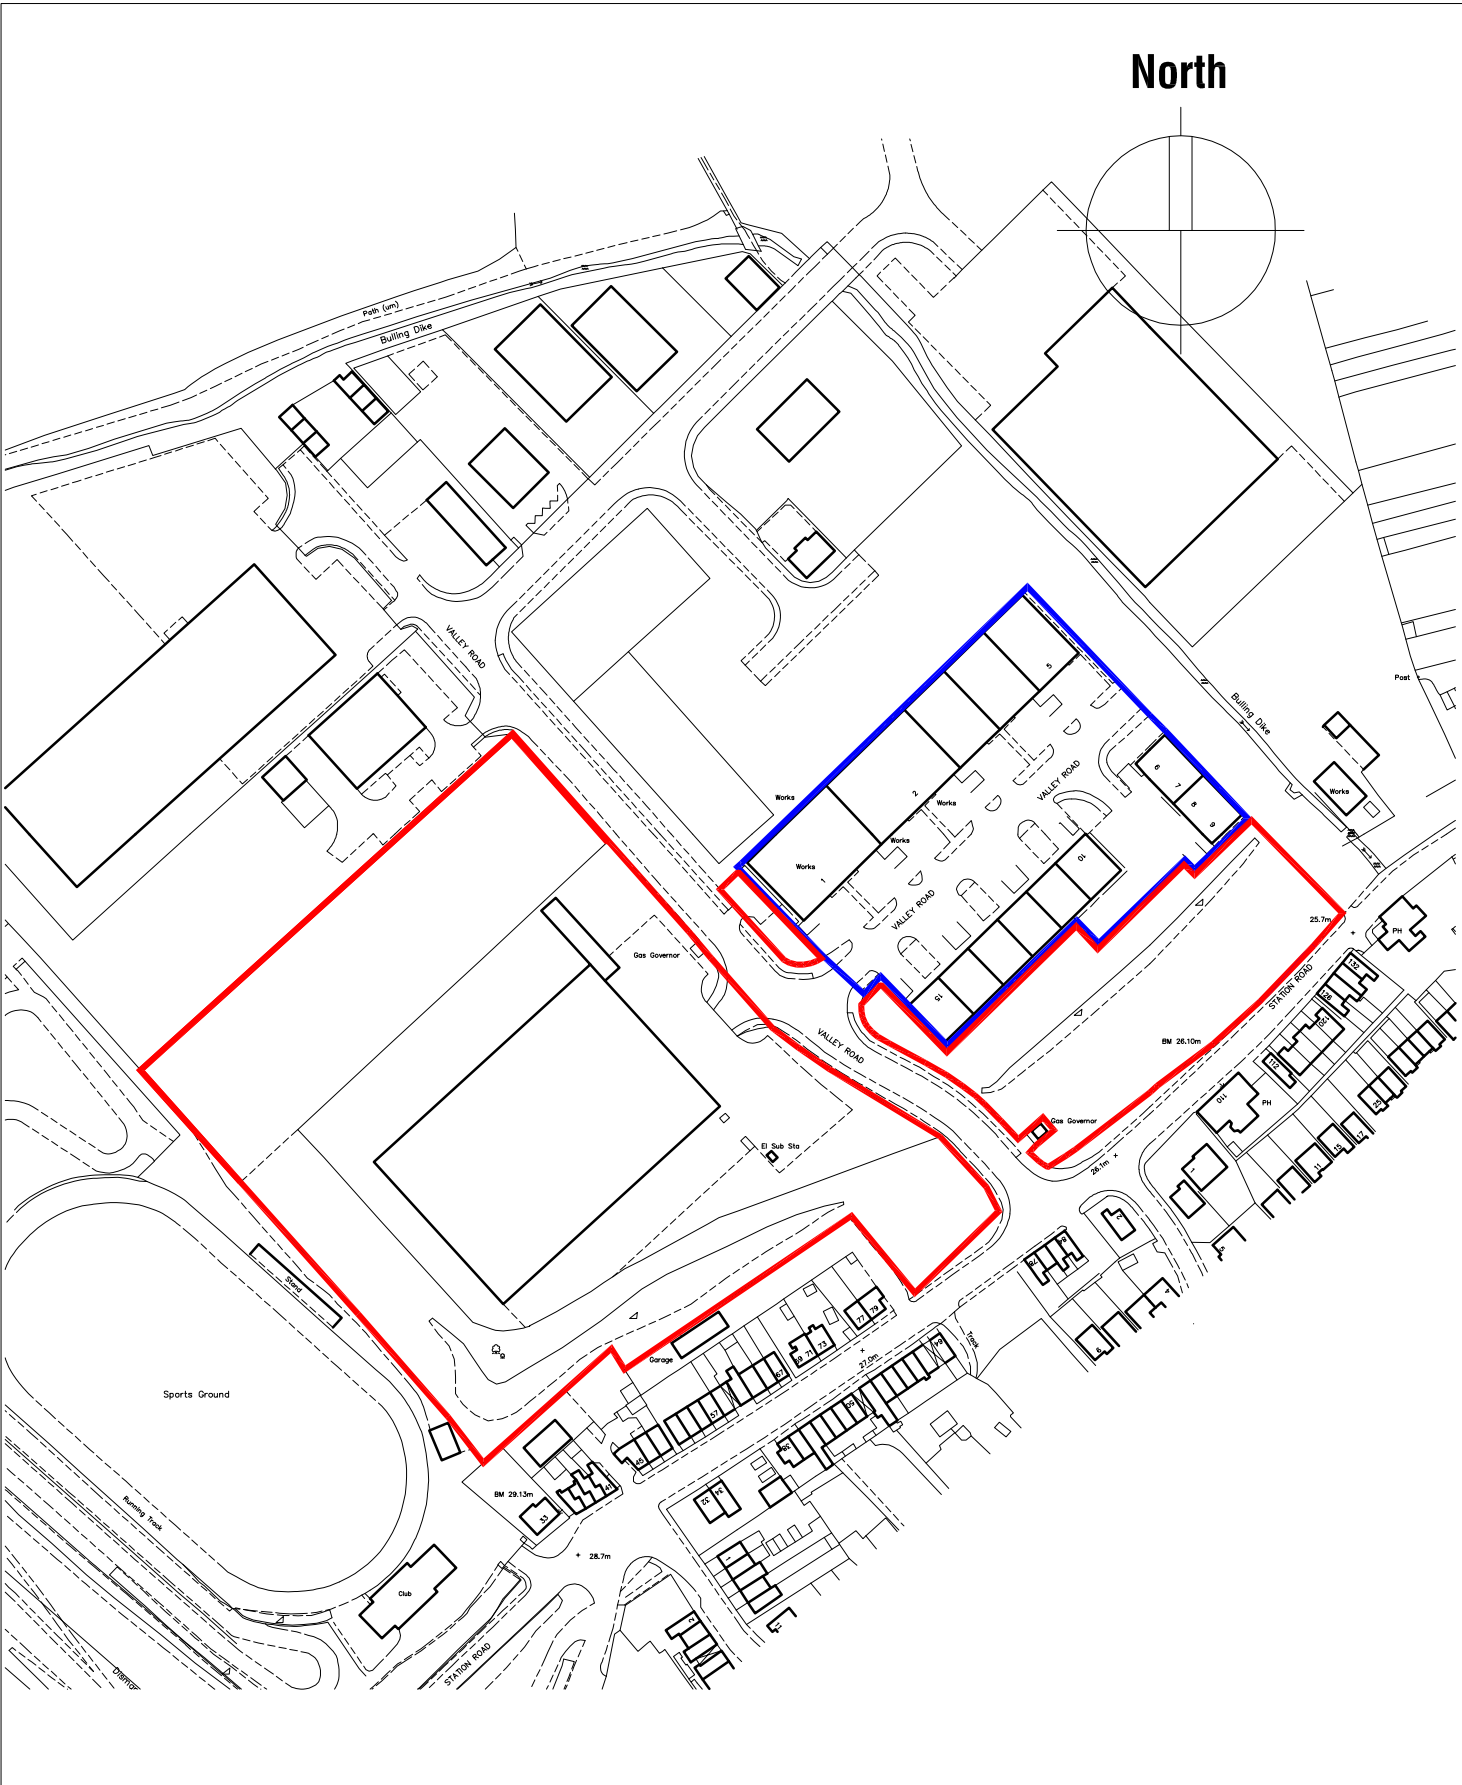

WINDOWSTYLE UK LTD
STATION ROAD
WOMBWELL


LOCATION PLAN

Scale 1:2500

Date Dec 07

Ref 21.75

Drwg No OS1 Rev A

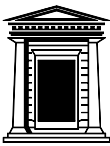

Chris Carr Associates
ARCHITECTS

6a Eastgate Bamsley
S70 2EP

Tel: 01226 286256 Fax: 01226 207304
Email: mail@cca-arch.co.uk