
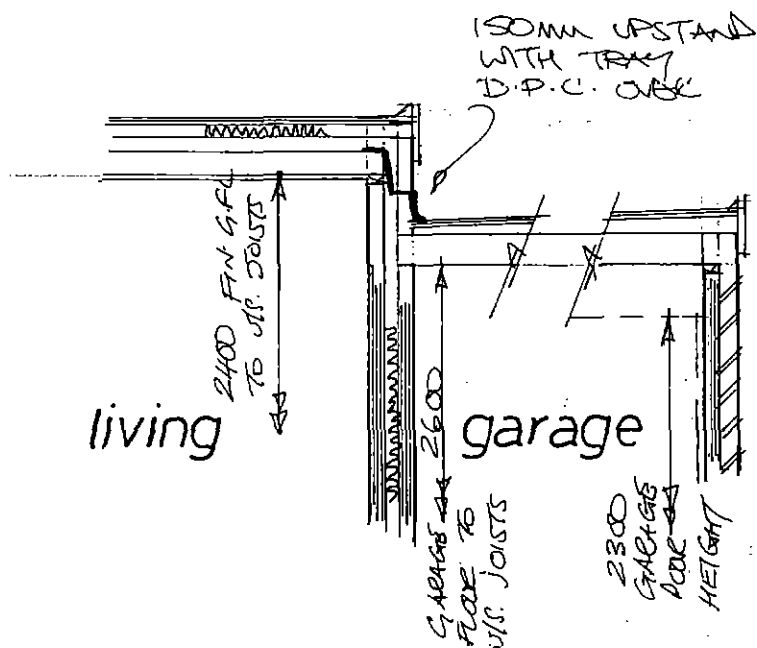


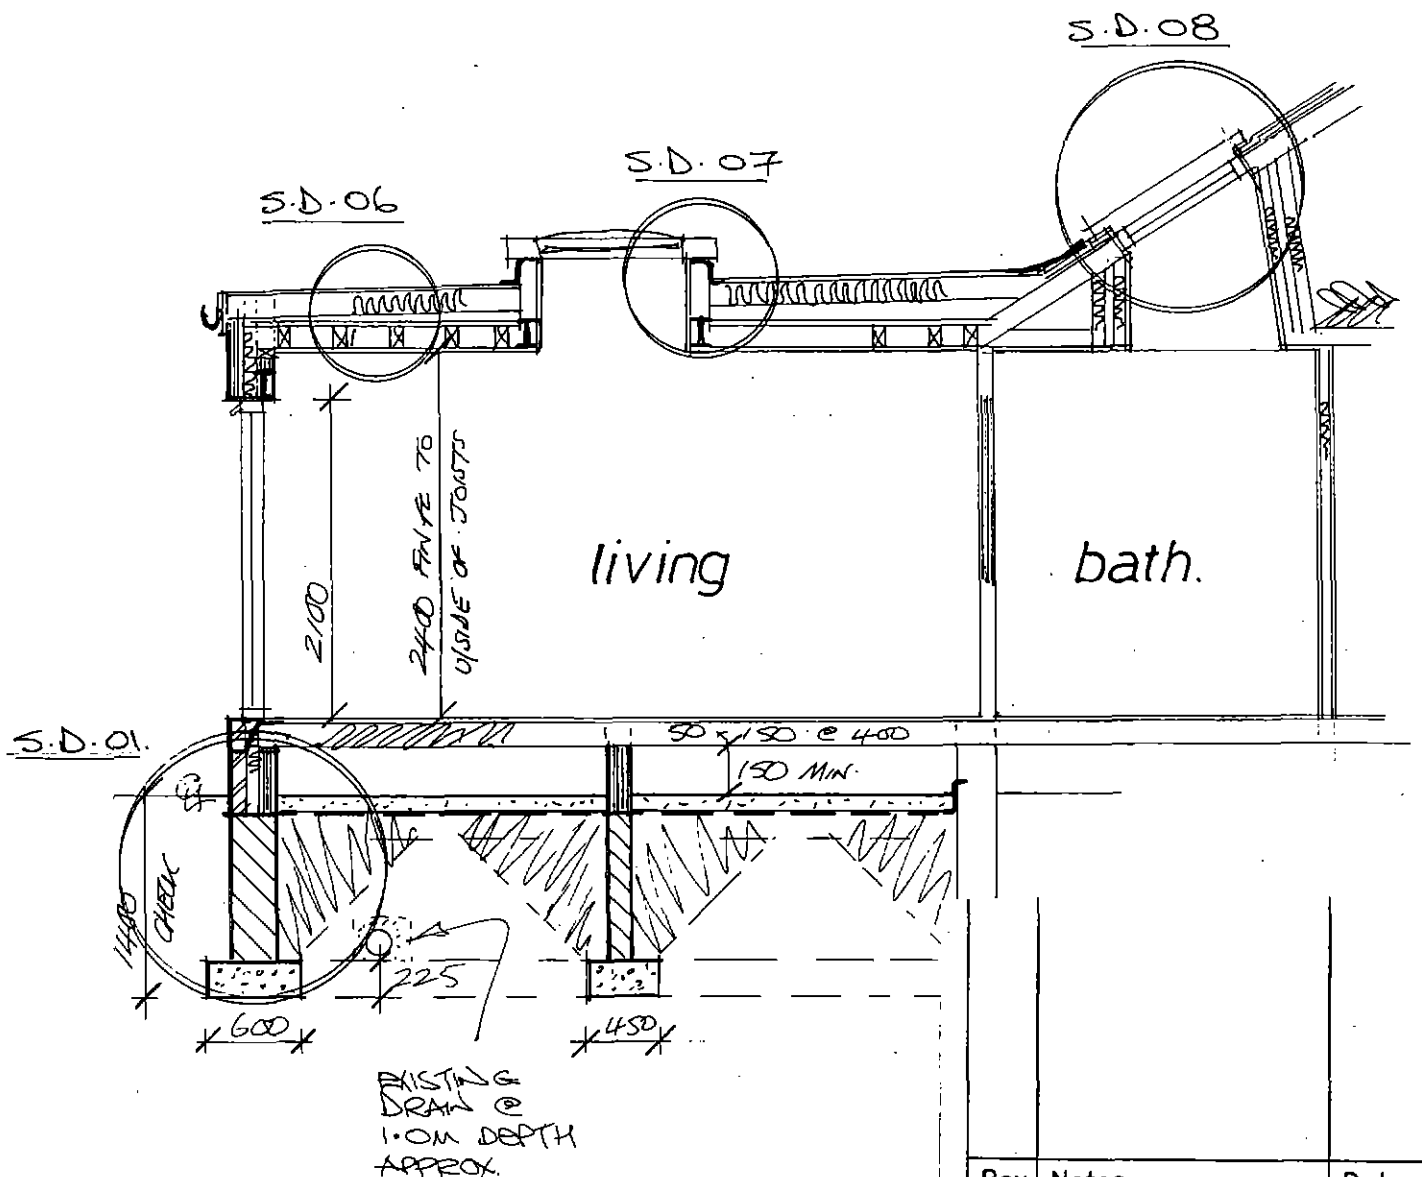

Garry Greetham Associates

Residential
Design Consultant
Westwood House
18 Carr Lane
Tankersley
Barnsley S75 3BE
Tel(01226)746573


PROJECT	Rear Extensions		
CLIENT	Mr. Alan Oliver		
TITLE	Typical Sections		
ADDRESS	11 Kennedy Close, off Birks Ave, Millhouse Green Sheffield. S36 9NL		
DRAWN BY	ggg		
SCALE	1:50	DATE	Aug 19
DRAWING No	916-04	REV	

Member of the Chartered Institute
of Architectural Technologists


TO
HOLMFIRTH
&
MANCHESTER

MANCHESTER ROAD


TO
THURSTONE
&
PENISTONE

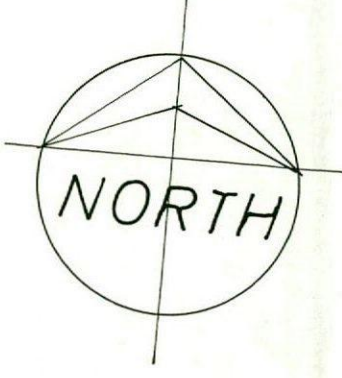

PROPERTY
REF. TO::

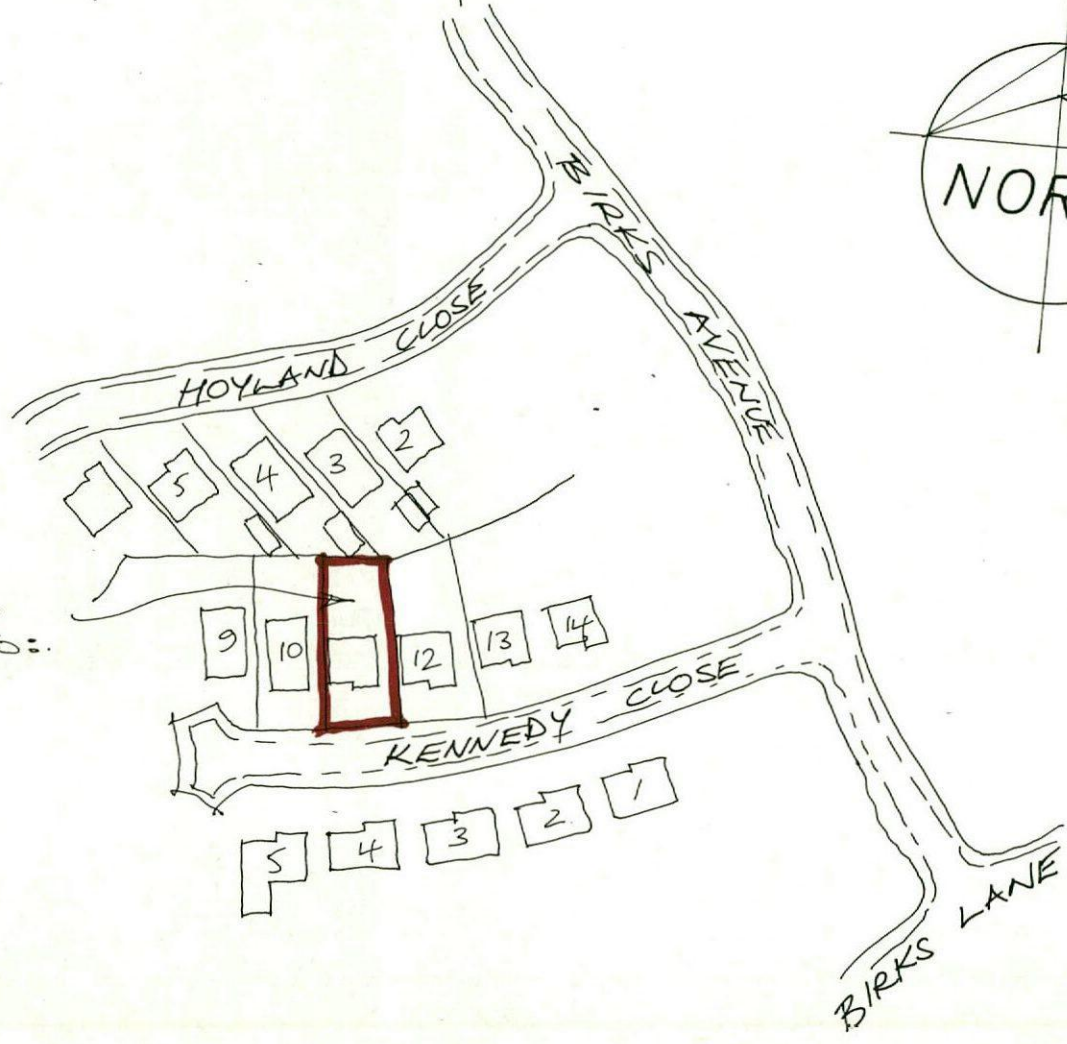

PROPERTY
REF. TO::

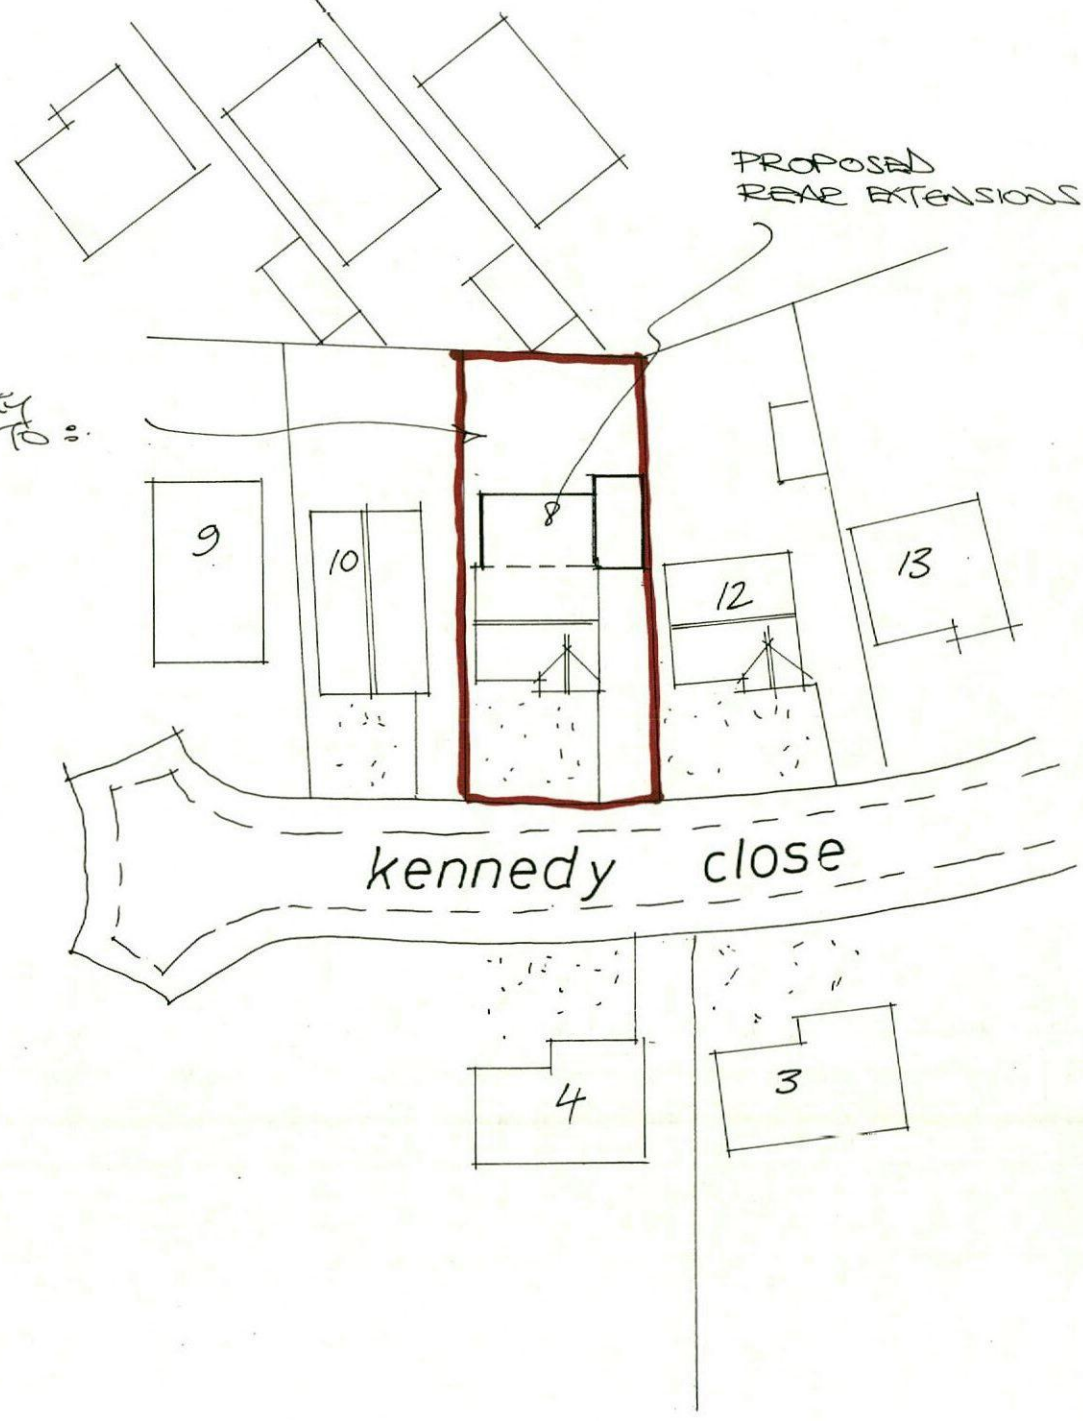

Rev	Notes	Date

Garry
Greetham
Associates
Residential
Design Consultant
Westwood House
18 Carr Lane
Tannersley
Barnsley S75 3BE
Tel(01226)746573

PROJECT	Rear Extensions
CLIENT	Mr. Alan Oliver
TITLE	Site & Location Layouts
ADDRESS	11 Kennedy Close, off Birks Ave, Millhouse Green, Sheffield. S36 9NL
DRAWN BY	ggg
SCALE	as shown
DATE	Aug 19
DRAWING No	916-01
REV	

Member of the Chartered Institute
of Architectural Technologists

B/Regs:

Planning:

Roof Joists

50 x 150MM S.C.3 GRADE

ROOF JOISTS @ 450MM C/C

Denotes locations
of anchor strapping

Proposed steels for support

ANCHOR STRAPS

Denotes central
strutting - timber

M/S JOIST HANGERS

Denotes approx. locations
of ducted airgrates

CENTRAL TIMBER STRUTTING

CENTRAL HONEYCOMBED
SLEEPER WALL

Floor Joists

50 x 150MM S.C.3 GRADE

FLOOR JOISTS @ 400MM C/C

Rev	Notes	Date

Garry Greetham Associates

Residential
Design Consultant
Westwood House
18 Carr Lane
Tankersley
Barnsley S75 3BE
Tel(01226)746573

PROJECT	Rear Extensions
CLIENT	Mr. Alan Oliver
TITLE	Joist & Roof Layouts
ADDRESS	11 Kennedy Close, off Birks Ave, Millhouse Green Sheffield. S36 9NL
DRAWN BY	ggg
SCALE	1:50
DATE	Aug 19
DRAWING No	916-05
REV	

Member of the Chartered Institute
of Architectural Technologists