



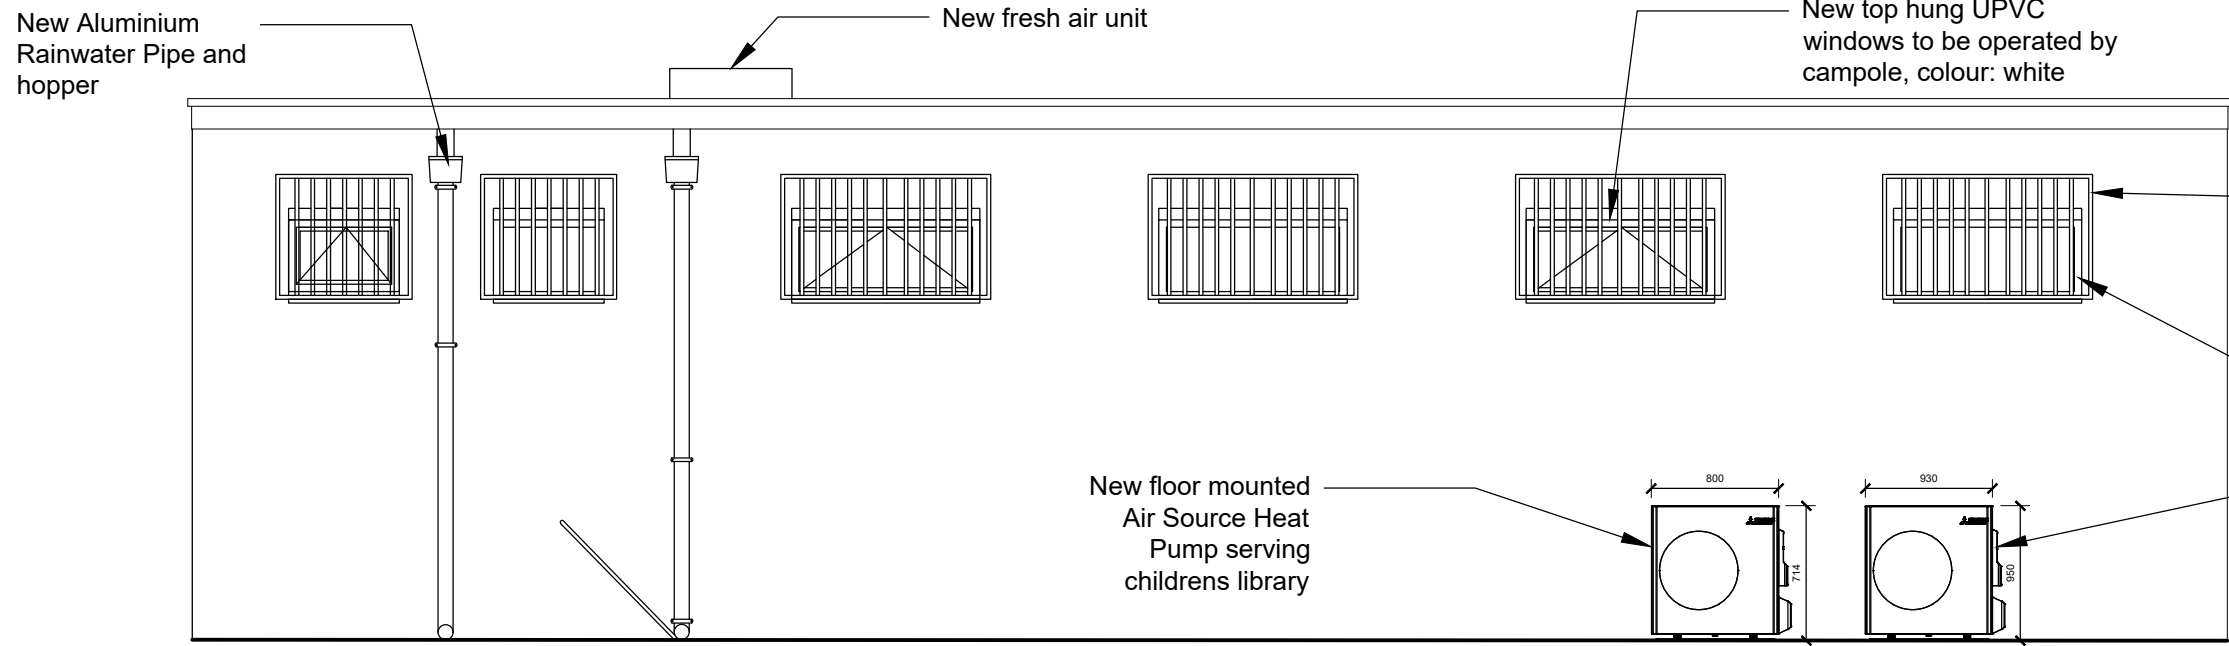


Existing Elevation A

Scale 1:50

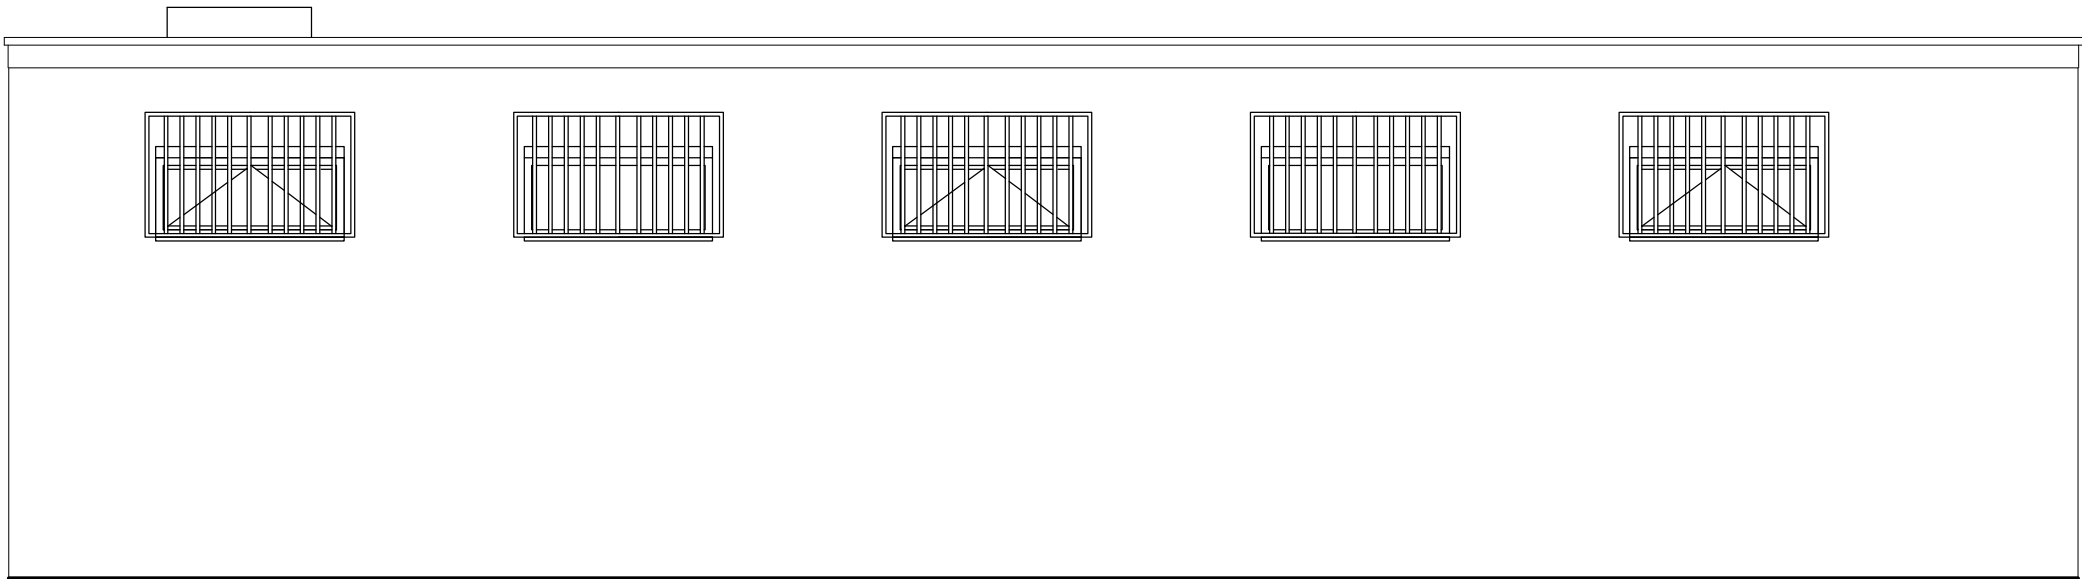


Existing Elevation B

Scale 1:50

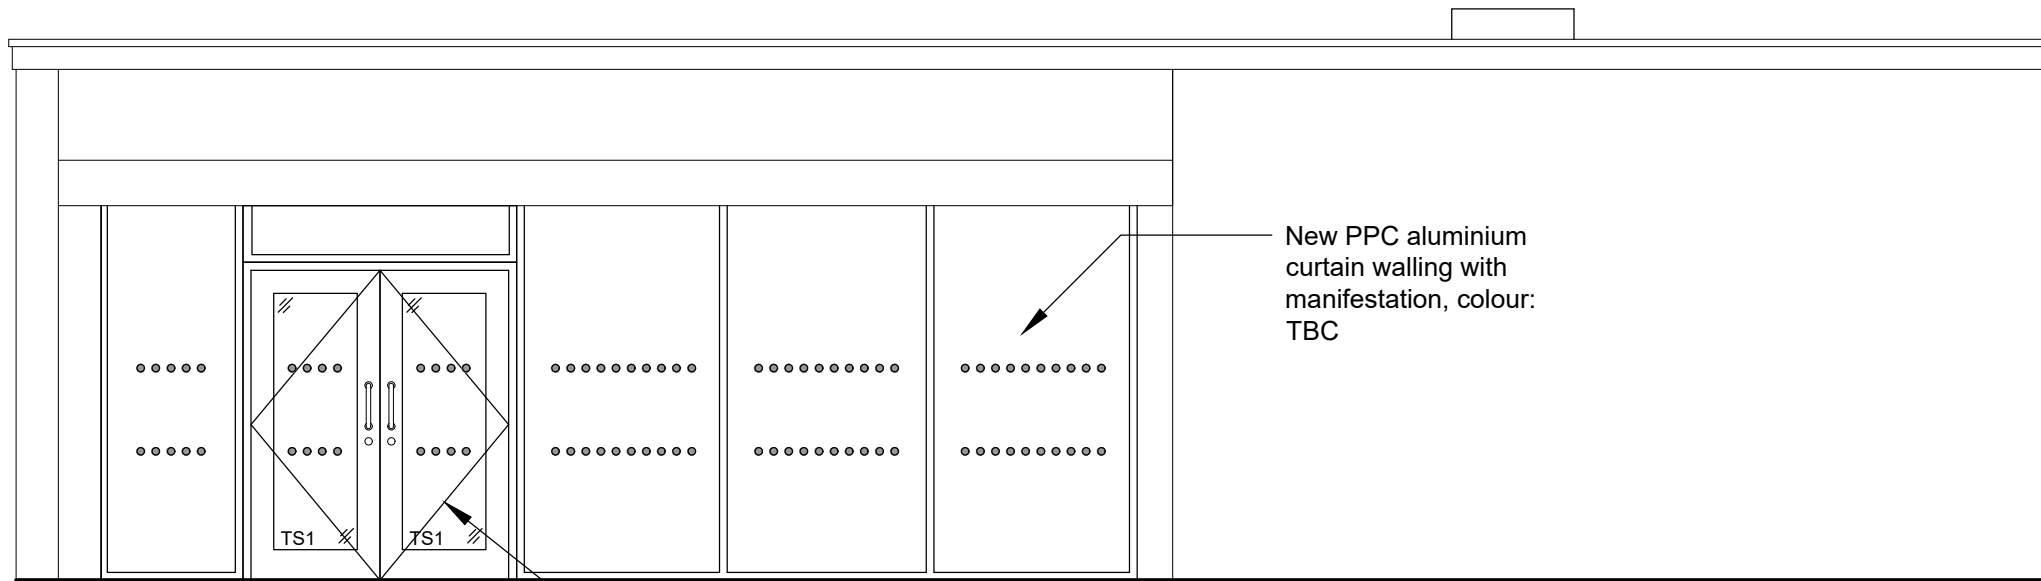


Existing Elevation C

Scale 1:50

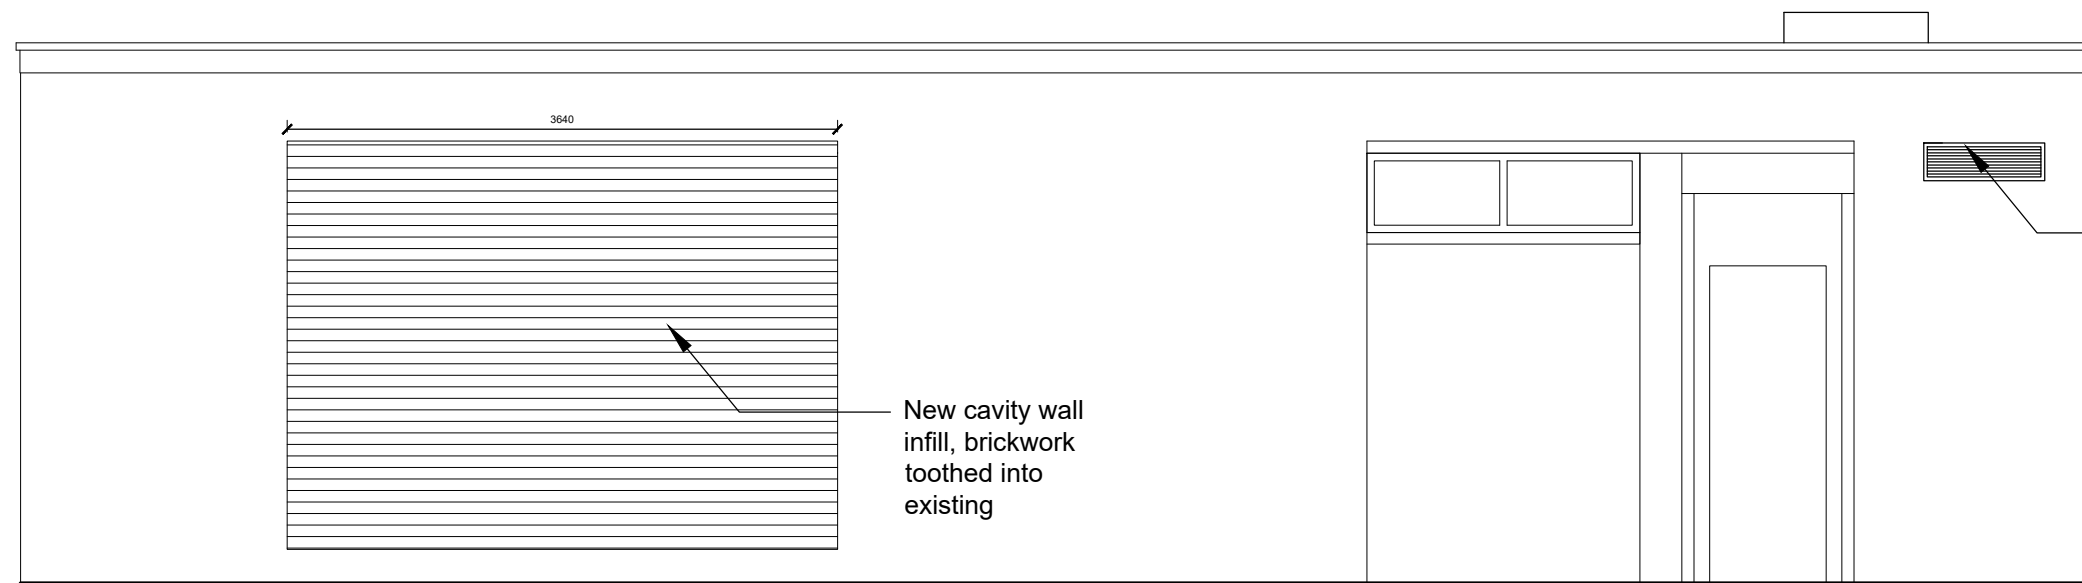

Existing Elevation D

Scale 1:50

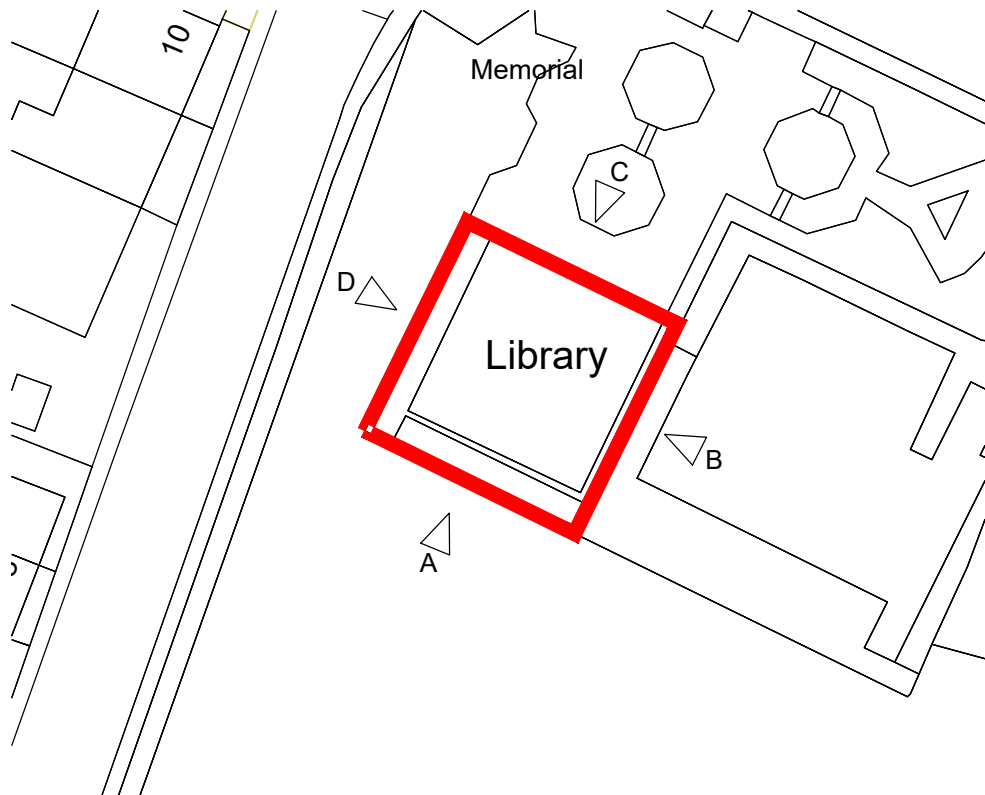

Reference Plan

NTS

Notes

This Drawing is an instrument of service and shall remain the property of Align Property Partners Ltd copyright ©. It may not be reproduced or copied in any form. It shall not be used for the construction, enlargement or alteration of a building or area other than the said project without the authorisation of the issuing office. Contractors shall verify and be responsible for all dimensions and conditions and shall report any discrepancies to the issuing office before proceeding with any work. Drawings shall not be scaled.

	Tender	LB 15/07/22	BJL 15/07/22	SAS 15/07/22								
Ver.	Details	Author & Date	Checked & Date	Approved & Date								
A2	 Mount View, Standard Way, Northallerton, North Yorkshire, DL6 2YD Tel: 01609 797373 Client Barnsley Metropolitan Borough Council Project name Dodworth Library Refurbishment Works Drawing Title Proposed Elevations Purpose Tender <table><tr><td>Scale 1:50</td><td>Drawn LB</td><td>Checked BJL</td><td>Approved SAS</td></tr><tr><td>Original Size A2</td><td>Date 06/07/22</td><td>Date 06/07/22</td><td>Date 06/07/22</td></tr></table> Drawing Number BC2202-APP-XX-XX- M2-000220				Scale 1:50	Drawn LB	Checked BJL	Approved SAS	Original Size A2	Date 06/07/22	Date 06/07/22	Date 06/07/22
Scale 1:50	Drawn LB	Checked BJL	Approved SAS									
Original Size A2	Date 06/07/22	Date 06/07/22	Date 06/07/22									
				Version T1								

