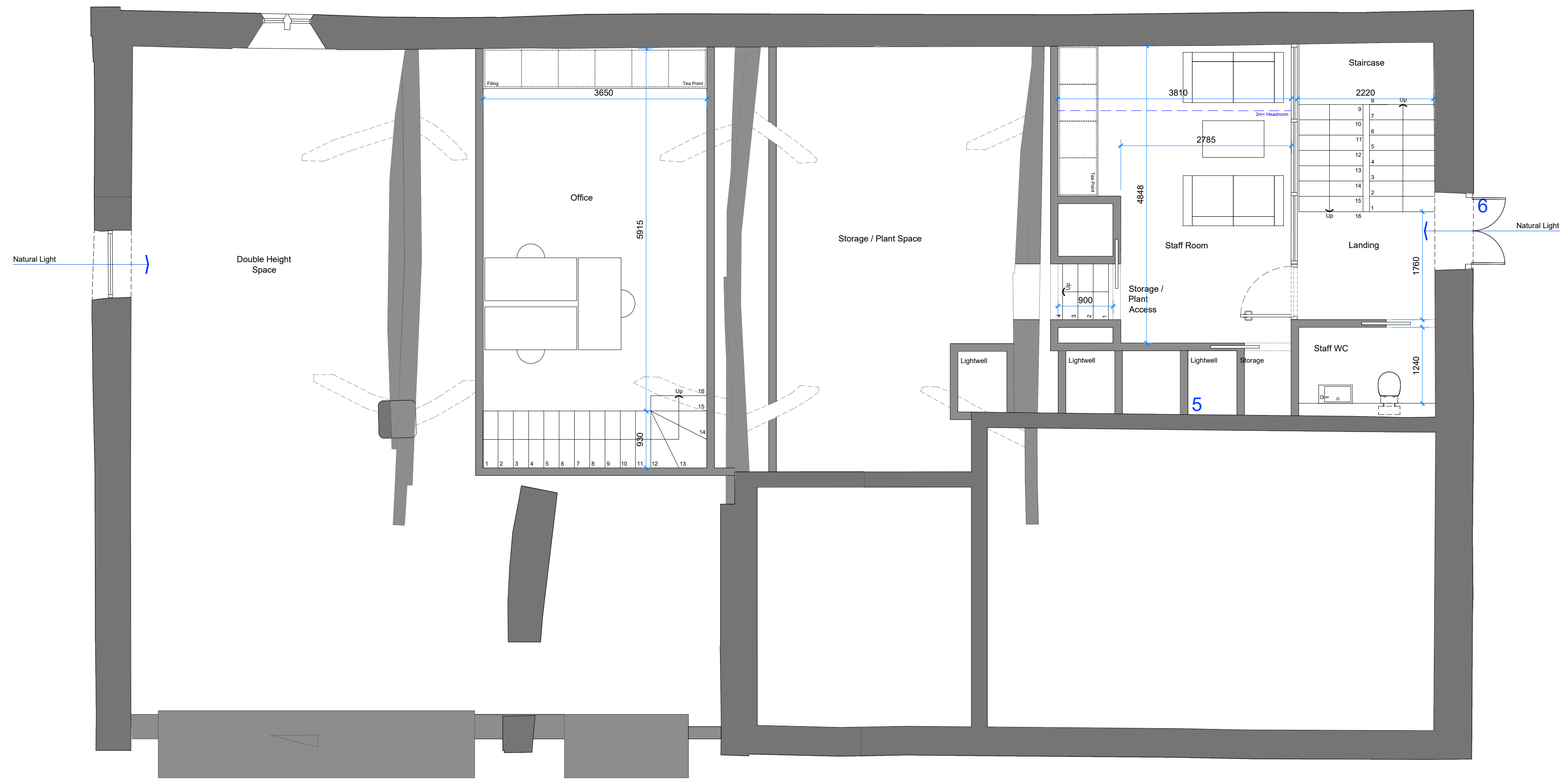


DO NOT SCALE FROM THIS DRAWING

Notes

All dimensions to be checked on site

Any discrepancies to be reported immediately to the Architect

Drawing to be read in conjunction with all relevant design information, including Architects, Services, Civil and Structural Engineers drawings

All existing site, tree, building and survey information has been compiled from different sources, including information supplied by third parties

NOT FOR CONSTRUCTION

Area Schedule; Staff Spaces:

Office	25 sq.m
Storage / Plant	25 sq.m
Staff Room (inc Storage)	17 sq.m
Landing / Staircase	4 sq.m
Staff WC	2.5 sq.m
Total First Floor Level NIA	**73.5 sq.m**

Note:
Areas are expressed as Net Internal Area (NIA) excluding internal walls in line with the parameters specified in the latest edition of the RICS Measuring Guide

Rev 2 2022.06.21	Design development, Drawing updated to 'Planning Issue' status
Rev 1 2022.02.09	Internal layout updated following review with Client

C1096 151 Rev 2

TITLE PROPOSED DRAWING
BUILDING 1
PLAN; FF LEVEL SETTING OUT

SCALE 1:50 @ A1 / 1:100 @A1

PLANNING

PROJECT REFURBISHMENT OF NETHER MILL BARN
(GRADE II LISTED BUILDING)
TO FORM NEW VETERINARY SURGERY
BARNSLEY ROAD
PENISTONE
S36

CLIENT DONALDSONS VETS LTD

DAWSON WILLIAMSON
ARCHITECTS
Bradford Edinburgh
01274 551 300
info@dawsonwilliamson.co.uk
CIAT
RIBA

THE DETAILS SHOWN ON THIS DRAWING ARE CONFIDENTIAL & THE DRAWING IS THE EXCLUSIVE PROPERTY OF DAWSON WILLIAMSON LTD. NO USE, COPY OR DISCLOSURE OF THE DRAWING MAY BE MADE WITHOUT OUR PERMISSION & THE DRAWING MUST BE RETURNED TO DAWSON WILLIAMSON LTD WHEN REQUIRED.
© Dawson Williamson Ltd 2021