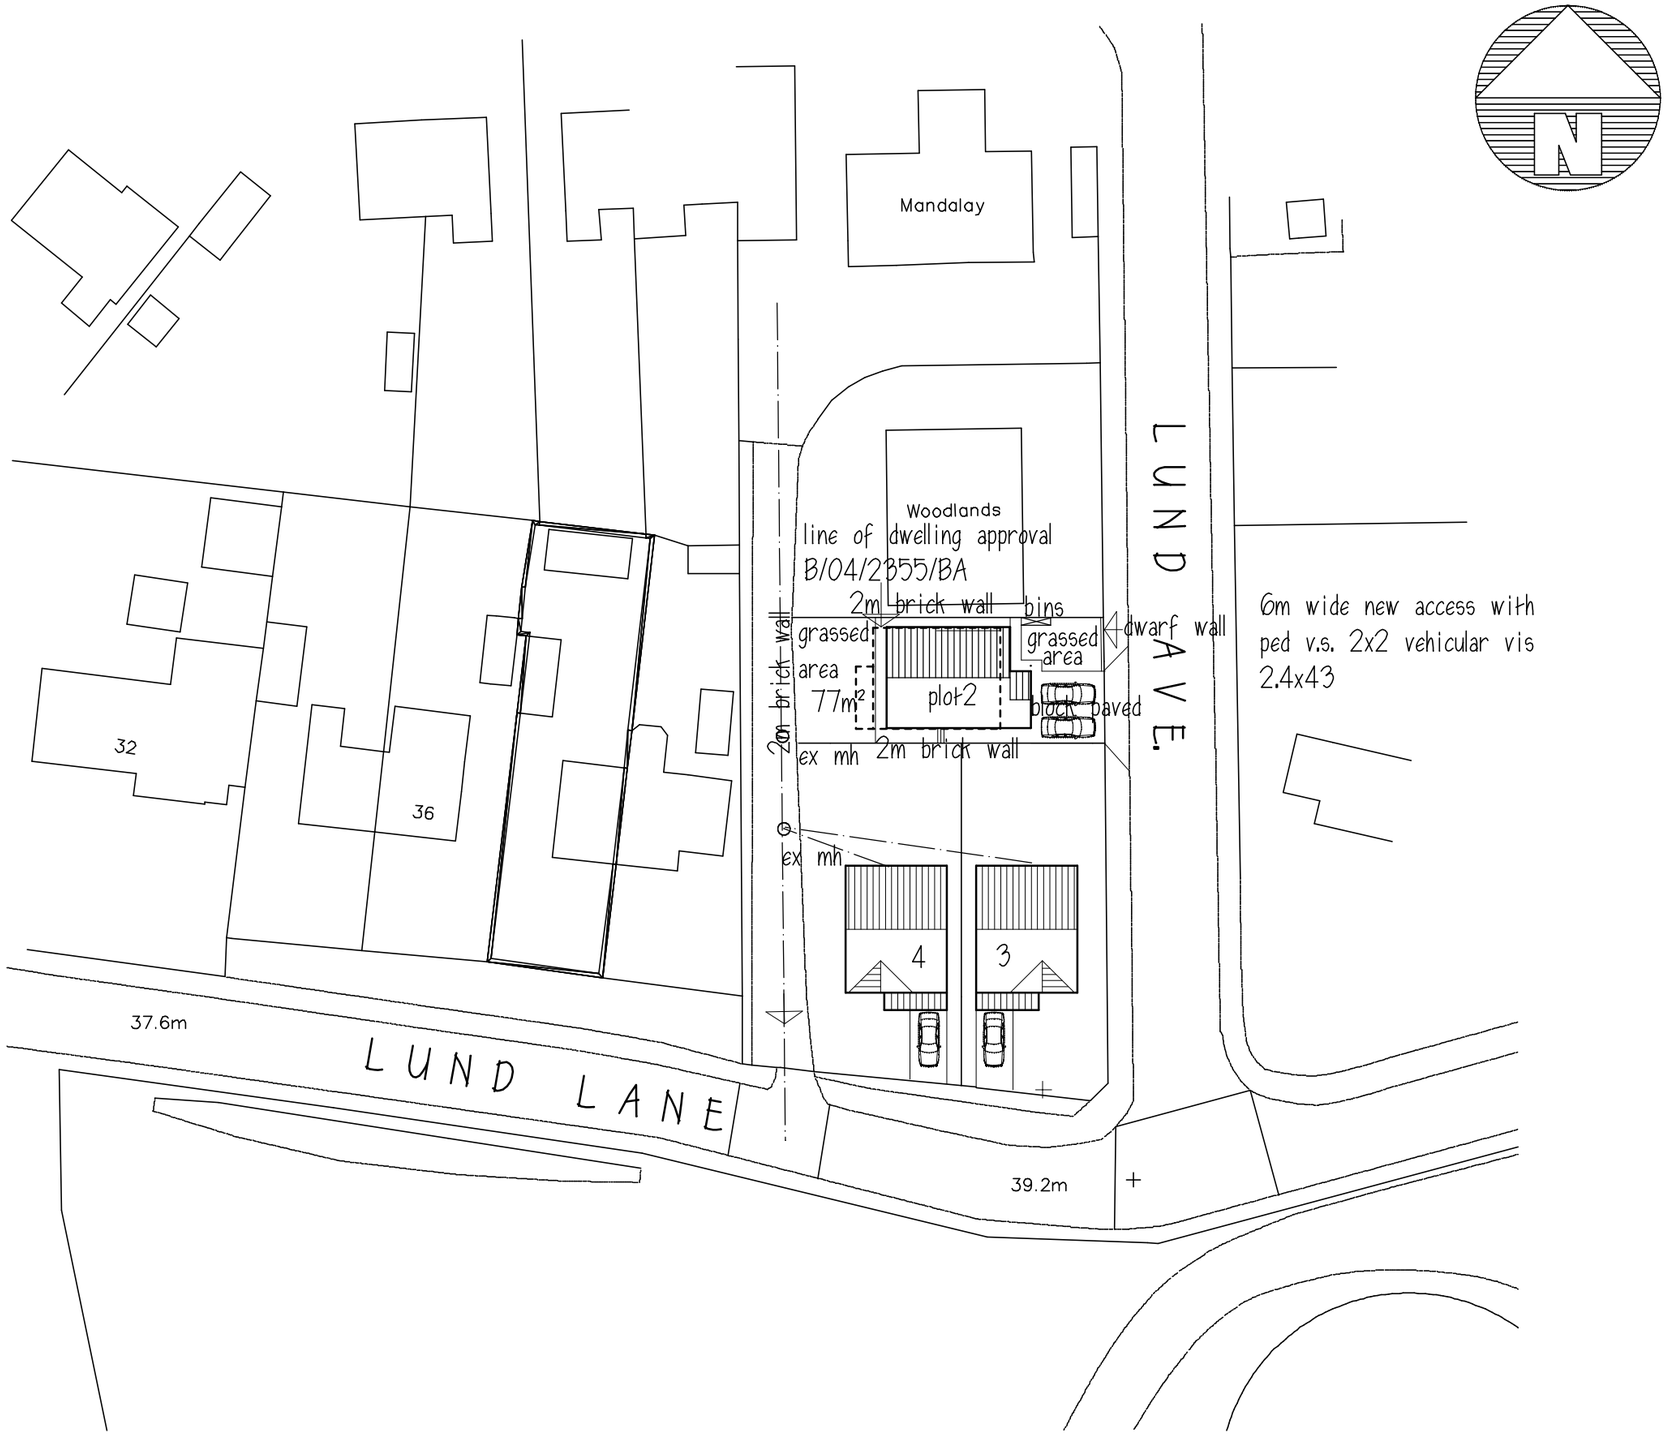


Mr D CLARE

PROPOSED DORMER BUNGALOW
ADJ THE WOODLANDS
LUND AVE
LUNDHILL S71 5PE

SITE PLAN

1:500@A3 JAN 21 Rev G

Peter Thompson
"Linwood"
Barnsley Road
Dodworth
Barnsley S75 3JR
M.C.I.A.T.
tel. 01226 201391
m. 07973251730
e-mail peter-thompson@hotmail.co.uk