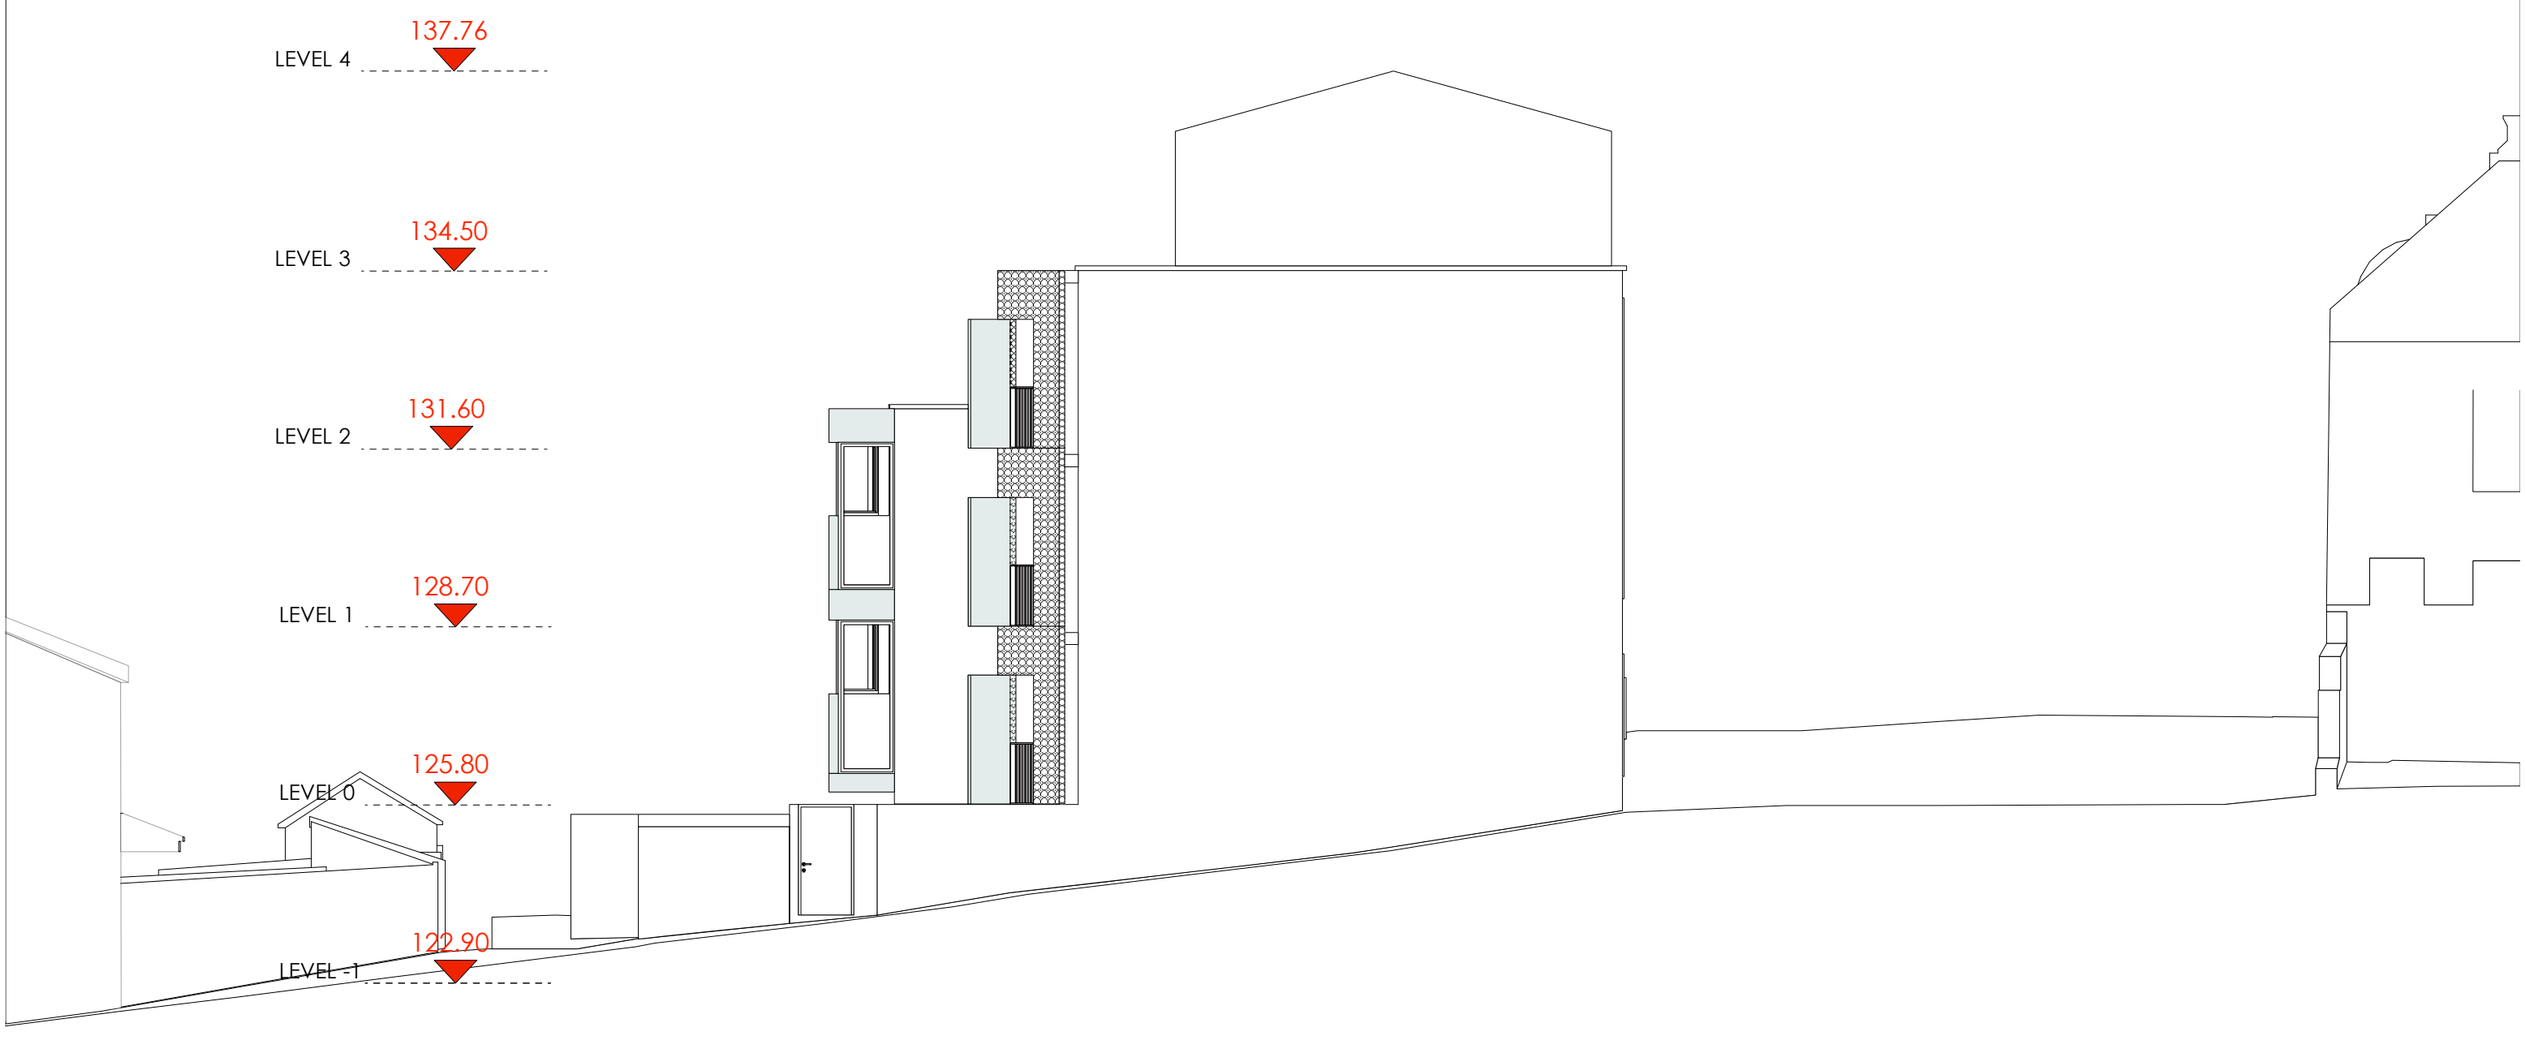


DATUM 120.OOm AOD

0 1 5 10

PLANNING APPLICATION

A2 1:100 @ A2
1:200 @ A4

AP (a.)
alan power | (ARCHITECTS.)
Alan Power Architects Ltd
13 Needham Road London, W11 2RP
Tel. 020 7229 9375 Fax. 020 7221 4172

DRAWING PROPOSED EAST ELEVATION (FITZWILLIAM STREET)	DRWG. Nº. 580-112
PROJECT FITZWILLIAM INN, 24 SACKVILLE ST, BARNSLEY S70 2DB	Rev.
	Scale 1:100 @ A2 1:200 @ A4
CLIENT HIND PROPERTY CO LTD	Date Jan. 2019
	Drawn

DO NOT SCALE FROM THIS DRAWING. ALL DIMENSIONS TO BE CHECKED ON SITE AND DISCREPANCIES REPORTED TO ARCHITECT