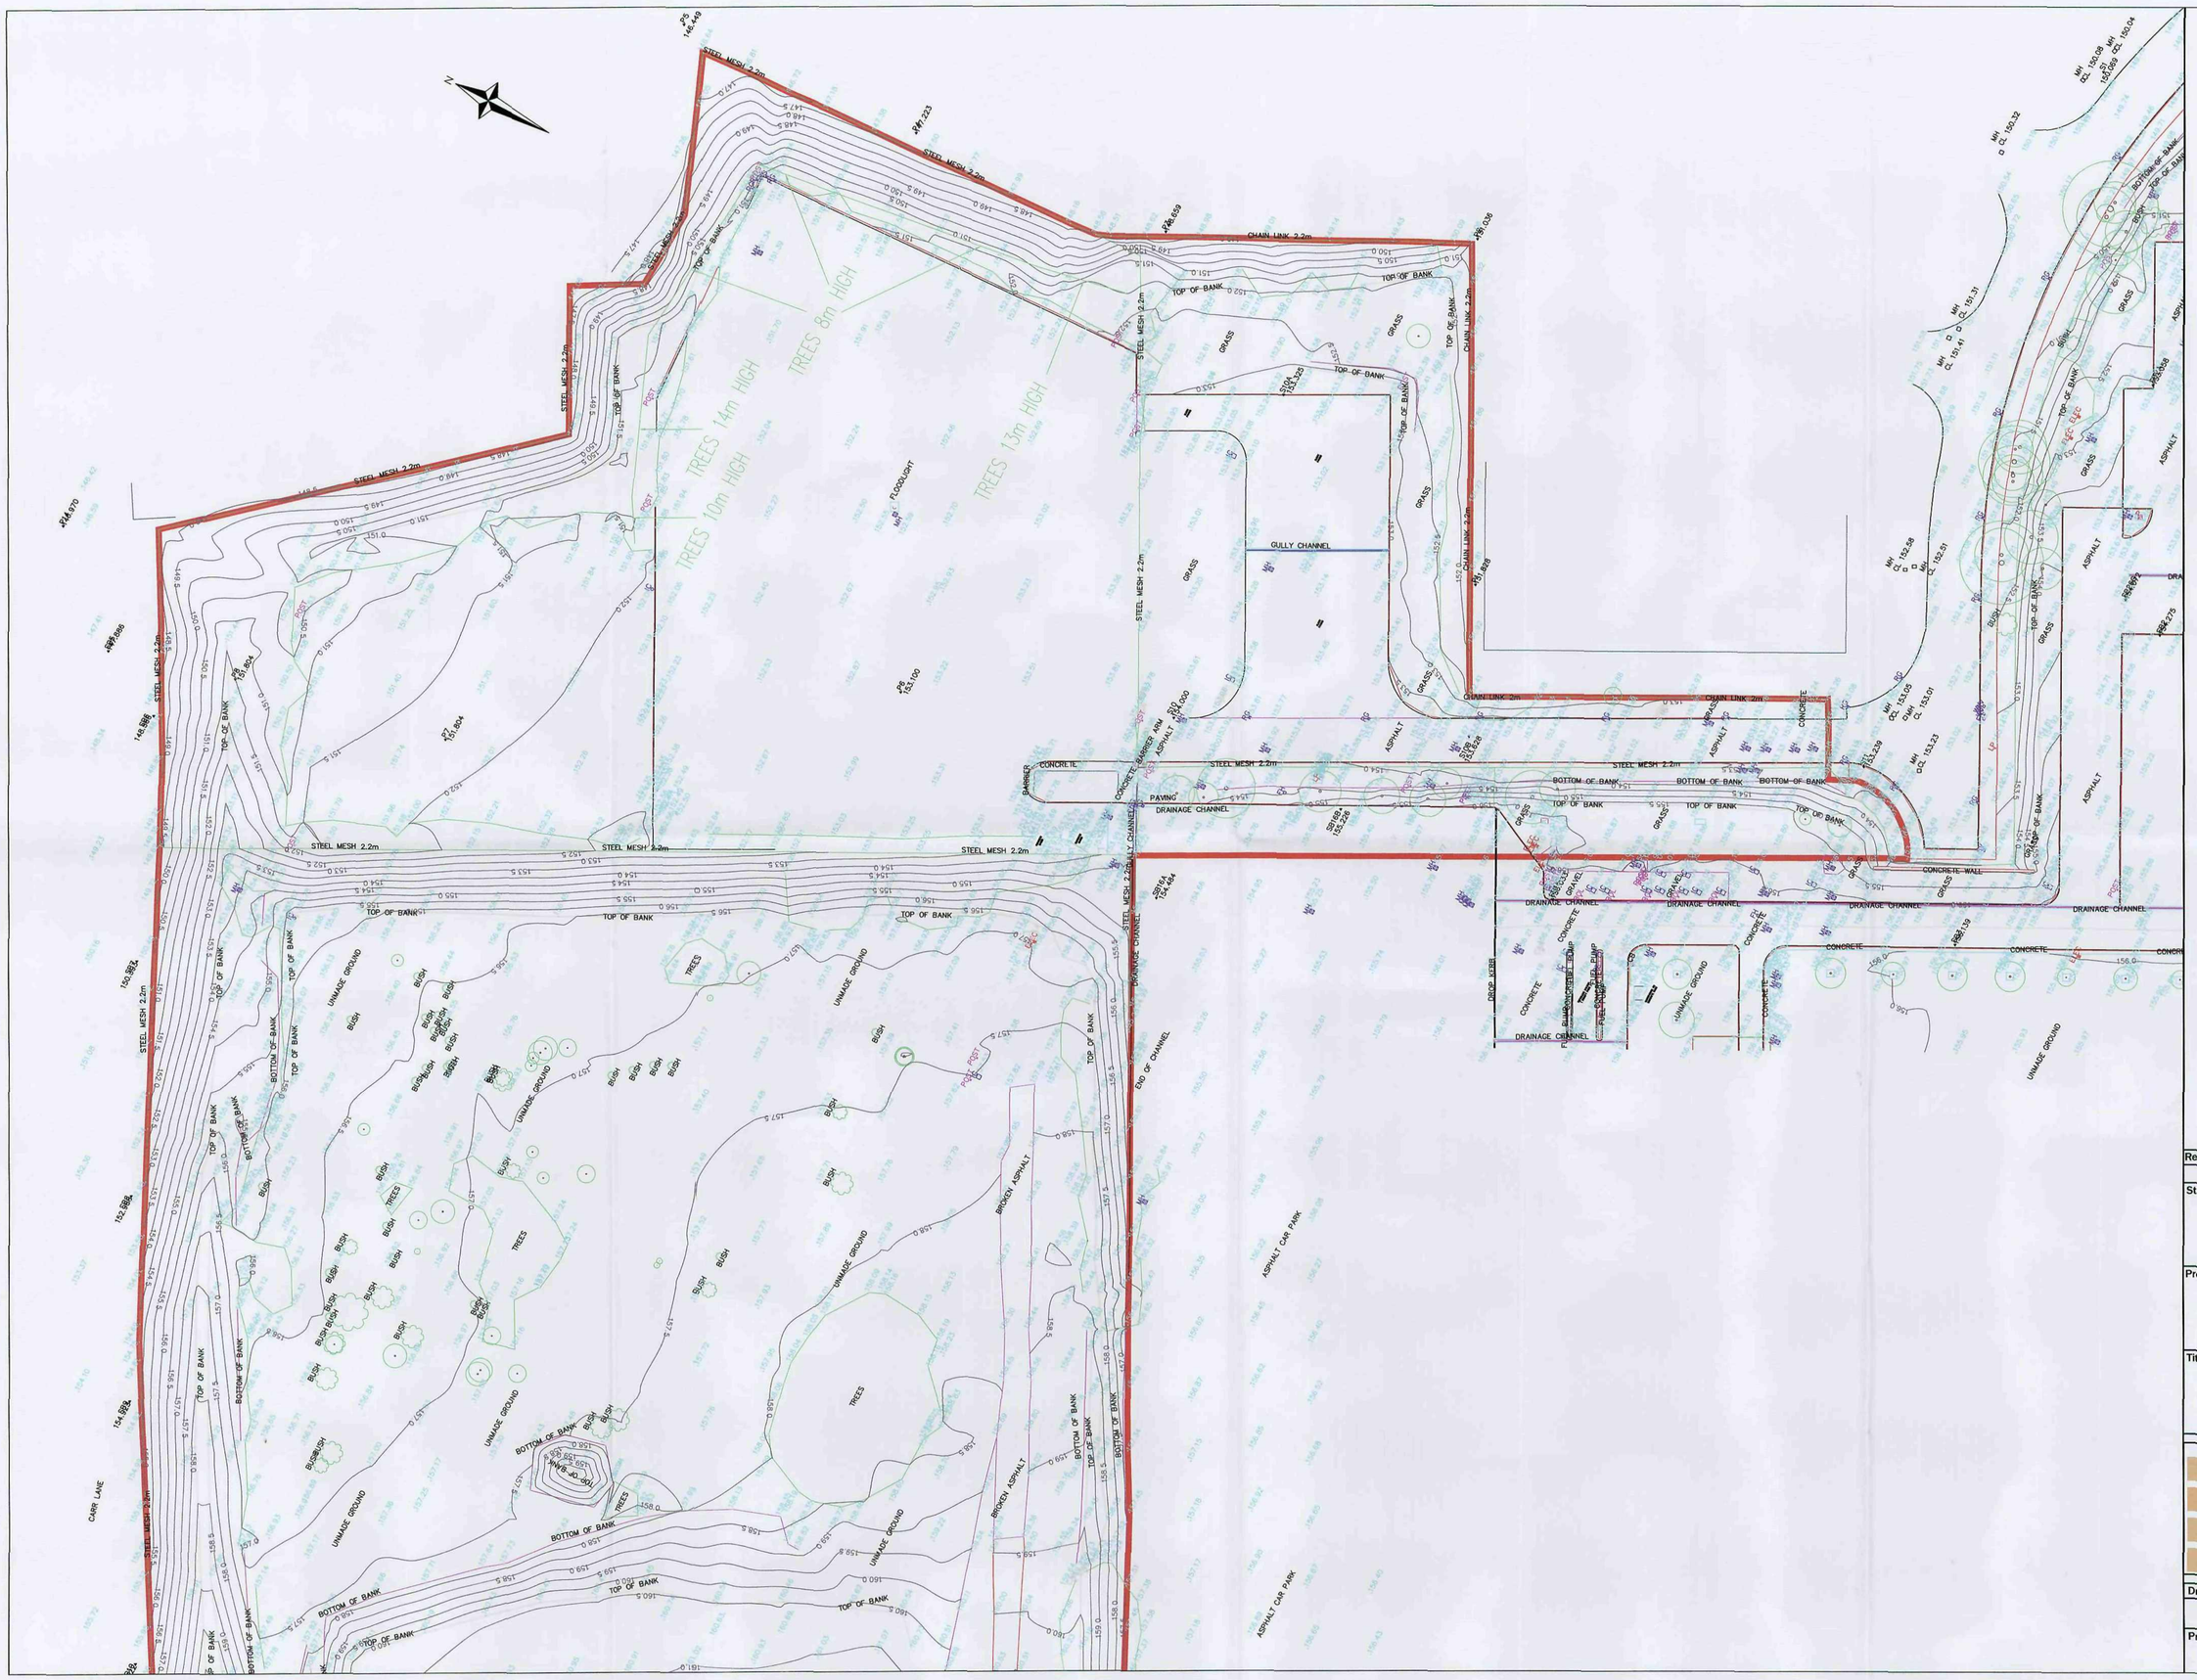


Barnsley Metropolitan Borough Council
16 JAN 2008
Corporate Mail Room

Rev	Date	Revision notes	By

DO NOT SCALE

Status

INFORMATION

Project

PLOT B
WENTWORTH WAY
TANKERSLEY

Title

2007 | 2148
TOPOGRAPHIC SURVEY

GLADMAN
Gladman House
Alexandria Way
Congleton Business Park
Congleton
Cheshire
CW12 1LB
Tel: 01260 288800
Fax: 01260 288801
www.gladman.co.uk

Drawn By	Publish Date	Scale(s)
MRS	21/12/2007	1:500@A1

Project no.	Drawing no.	Revision
2940	301/1	-