
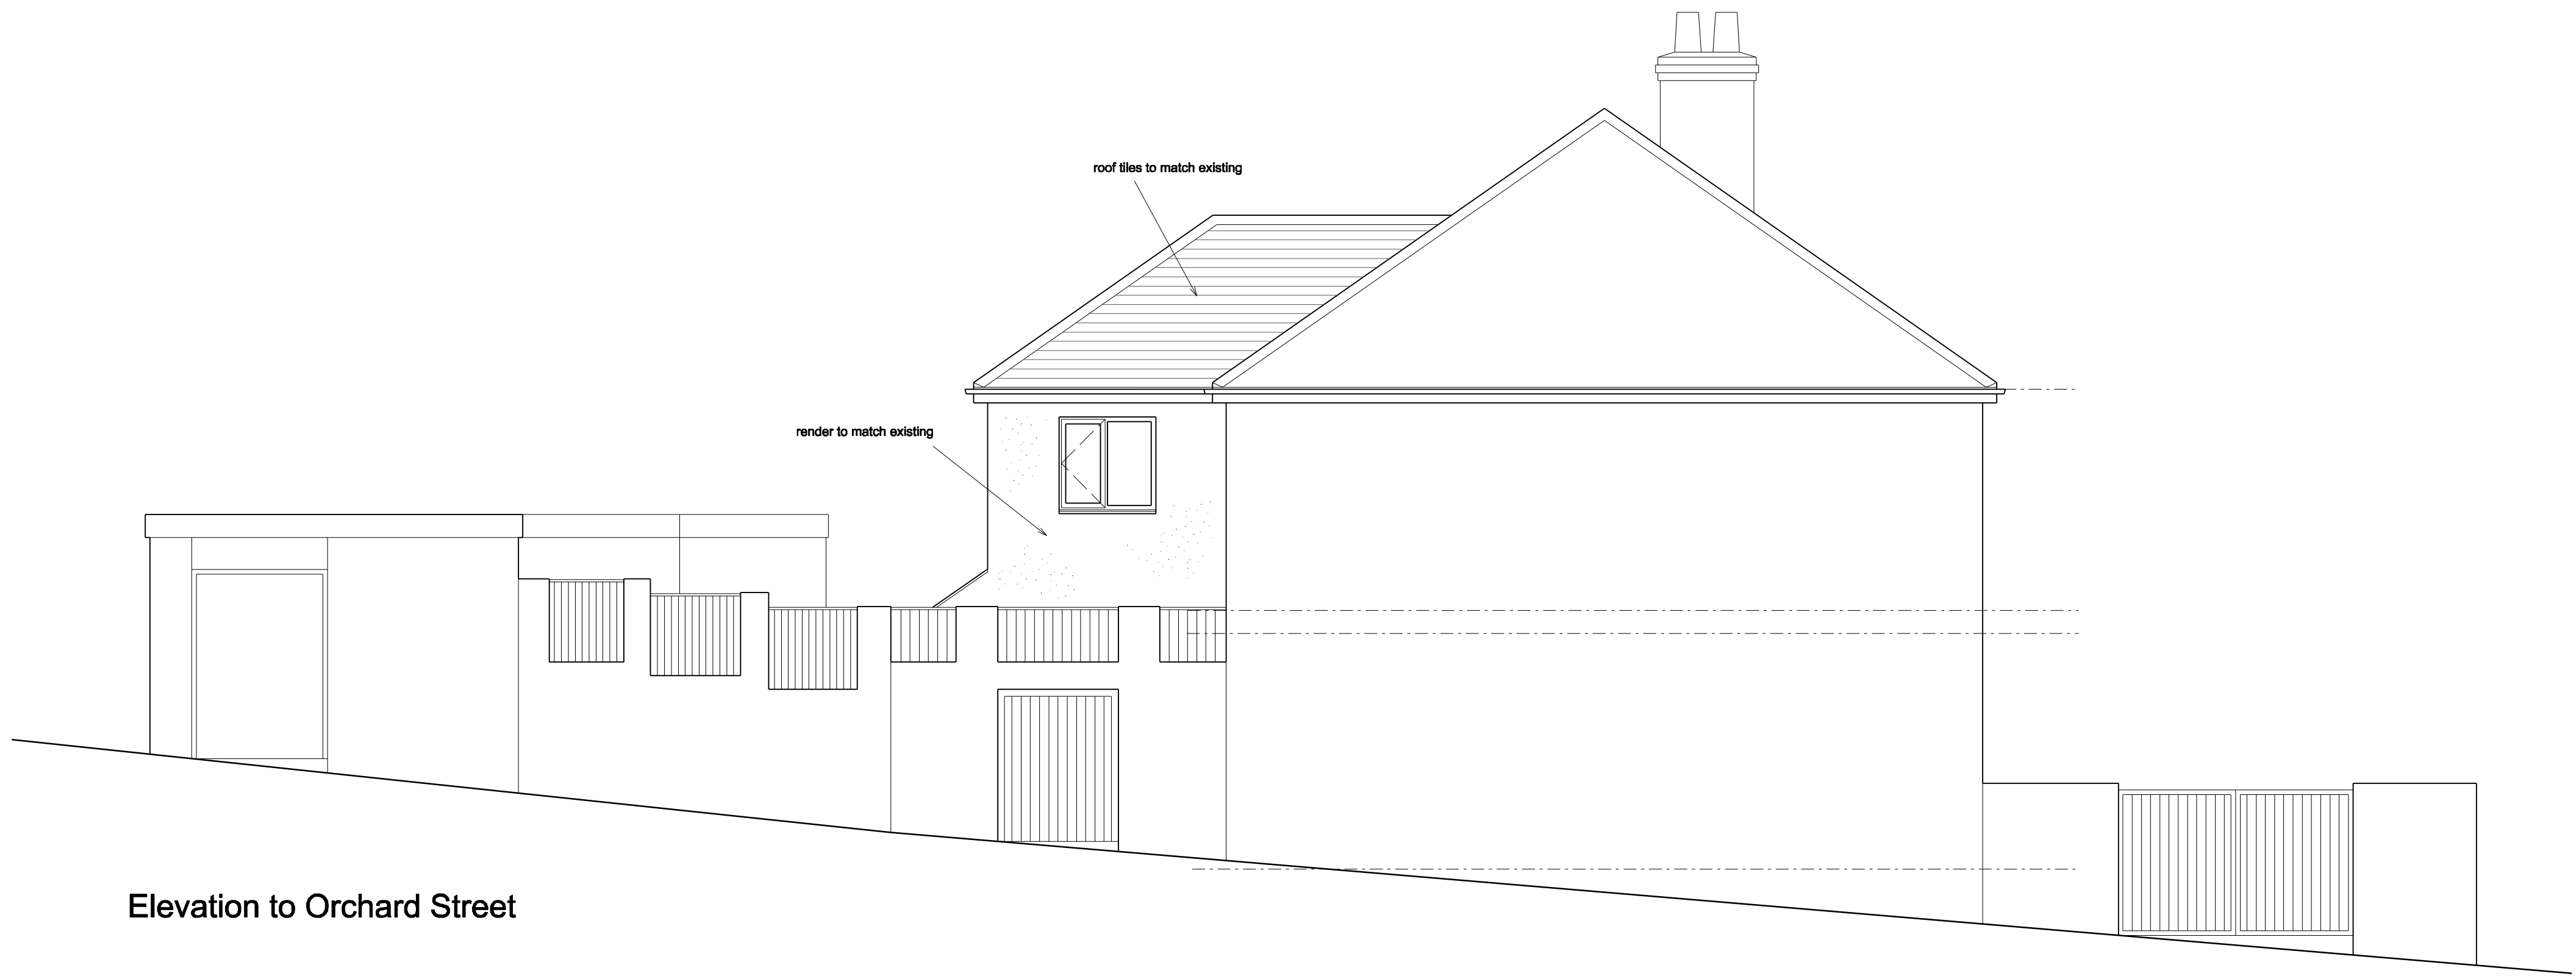
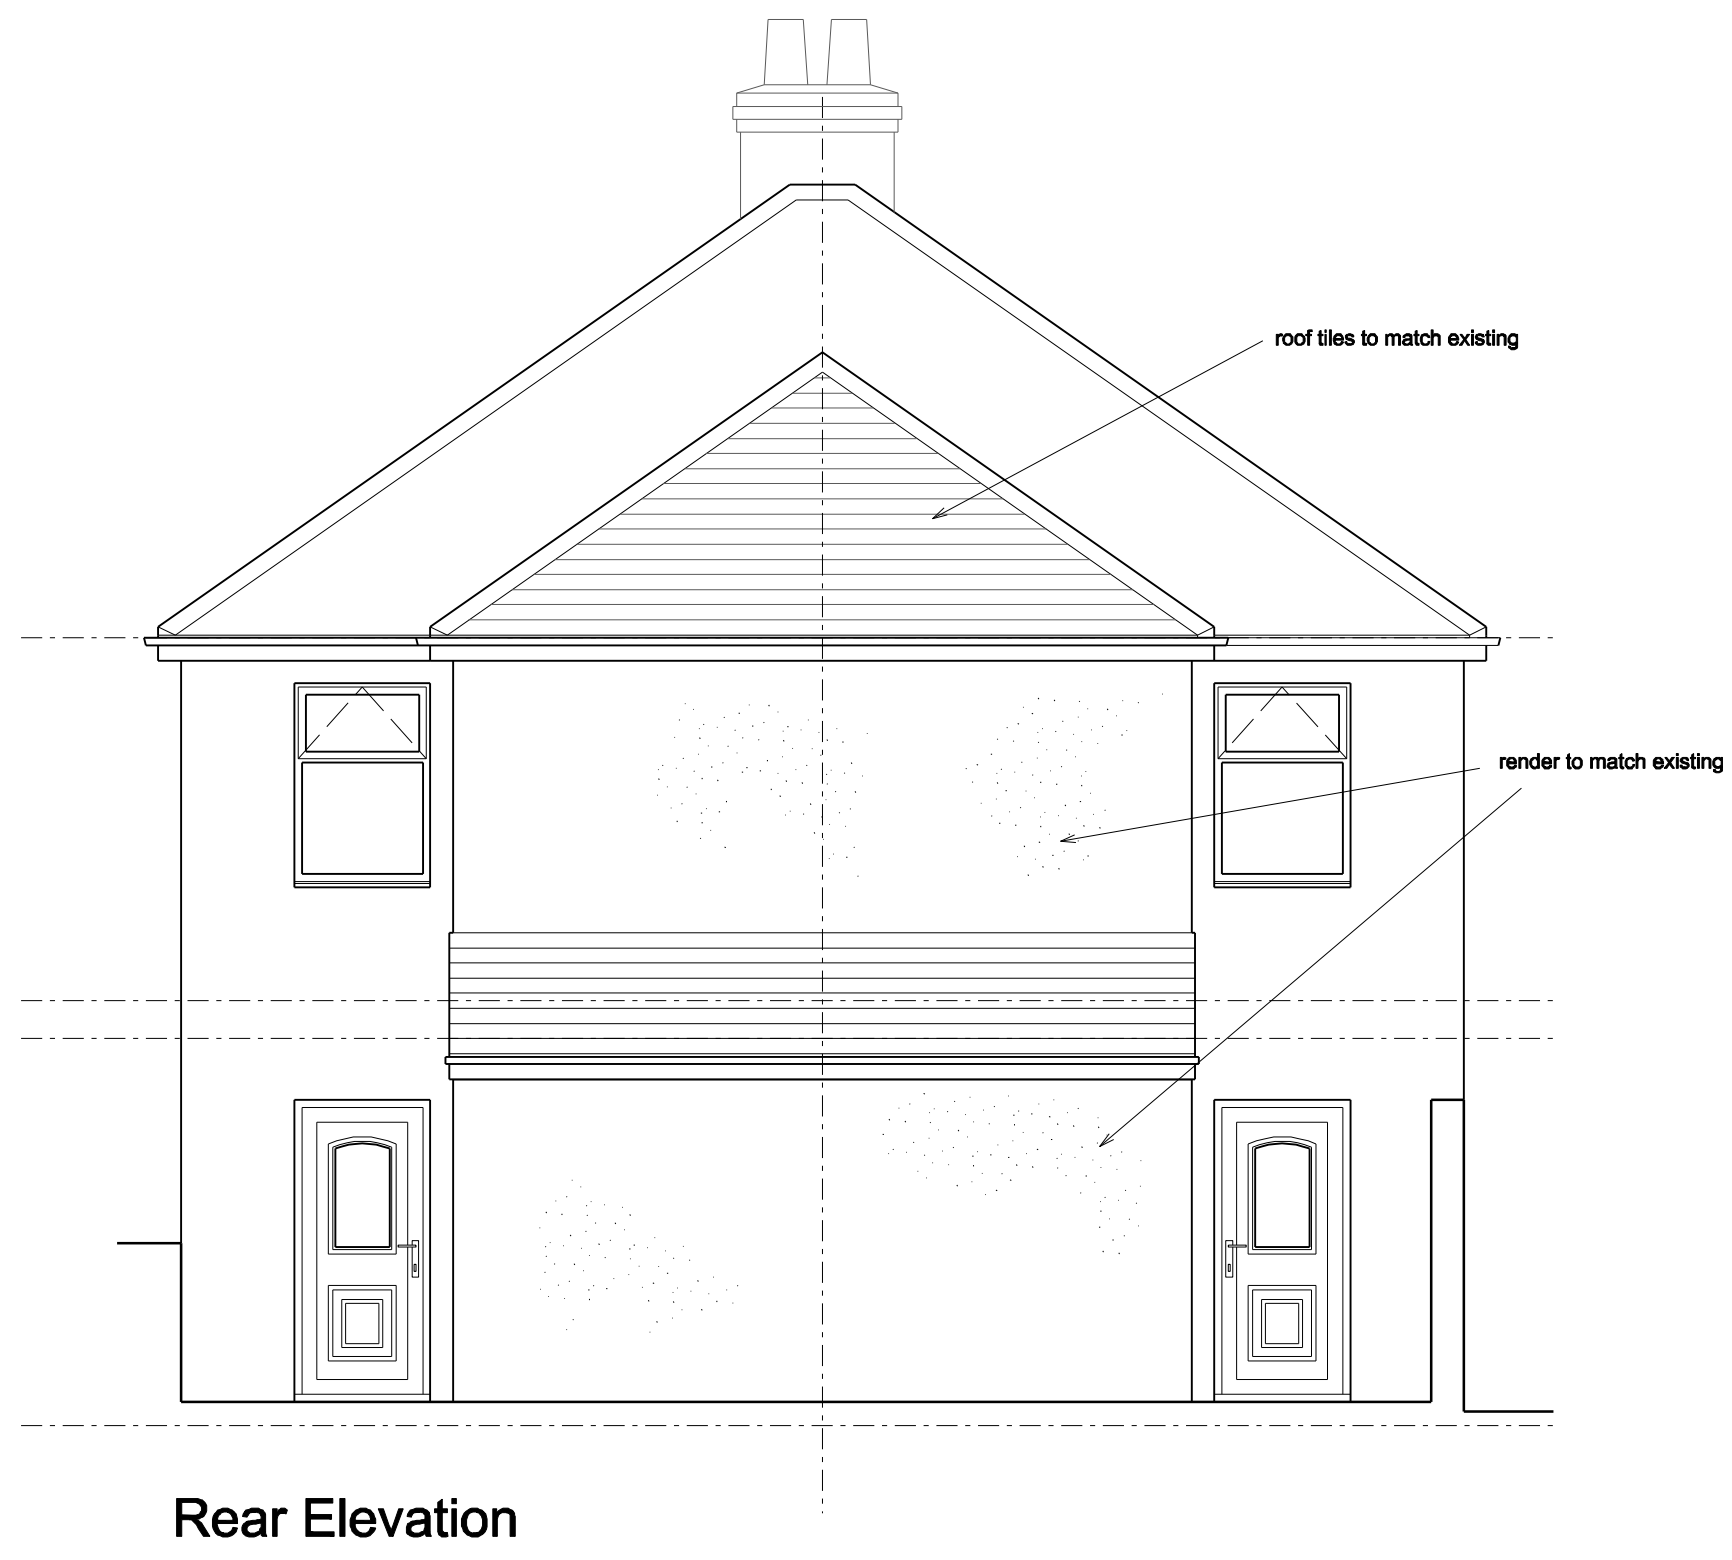


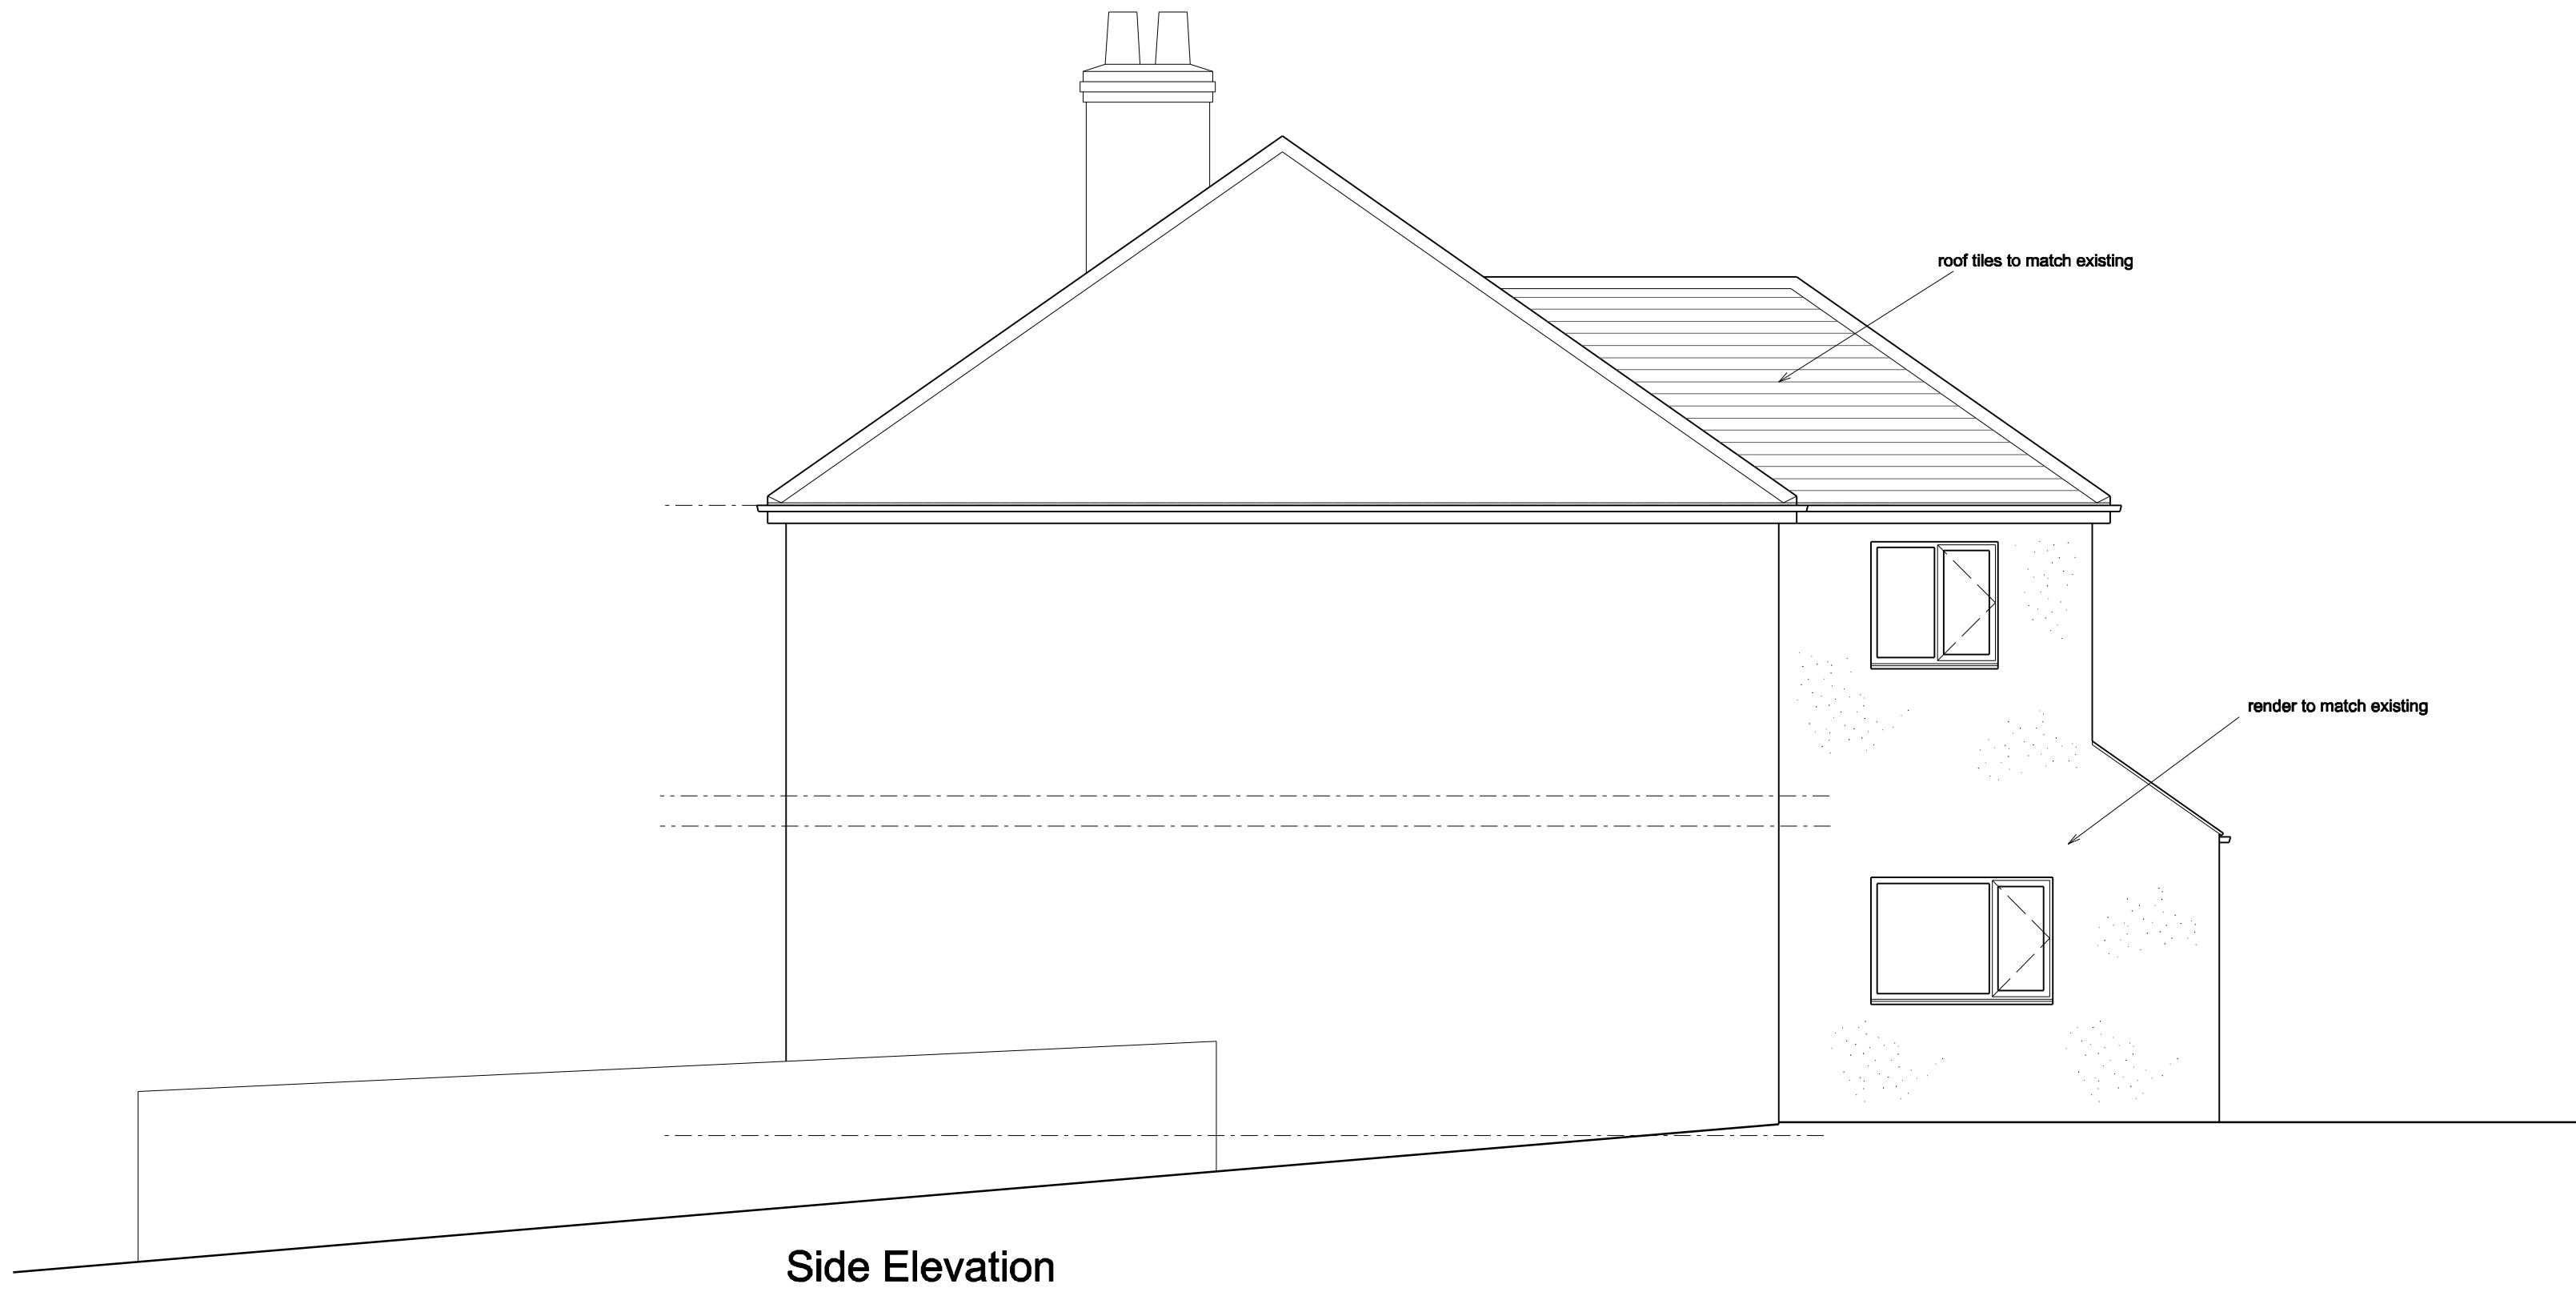

Notes:  
All dimensions must be checked on site and not scaled from this drawing.

|                                                                                    |           |              |
|------------------------------------------------------------------------------------|-----------|--------------|
|                                                                                    |           |              |
| A                                                                                  |           |              |
| Client                                                                             |           |              |
| Mr K. Davis                                                                        |           |              |
| Job Title                                                                          |           |              |
| Proposed Alterations<br>15-17 Orchard Street<br>Goldthorpe<br>Rotherham<br>S63 9ES |           |              |
| Drawing Title                                                                      |           |              |
| Proposed Elevations                                                                |           |              |
| Scale                                                                              | 1:50      |              |
| Date                                                                               | June 2013 | Drawn by MJH |
| Drawing No.                                                                        |           | Rev.         |
| 897-04                                                                             |           |              |